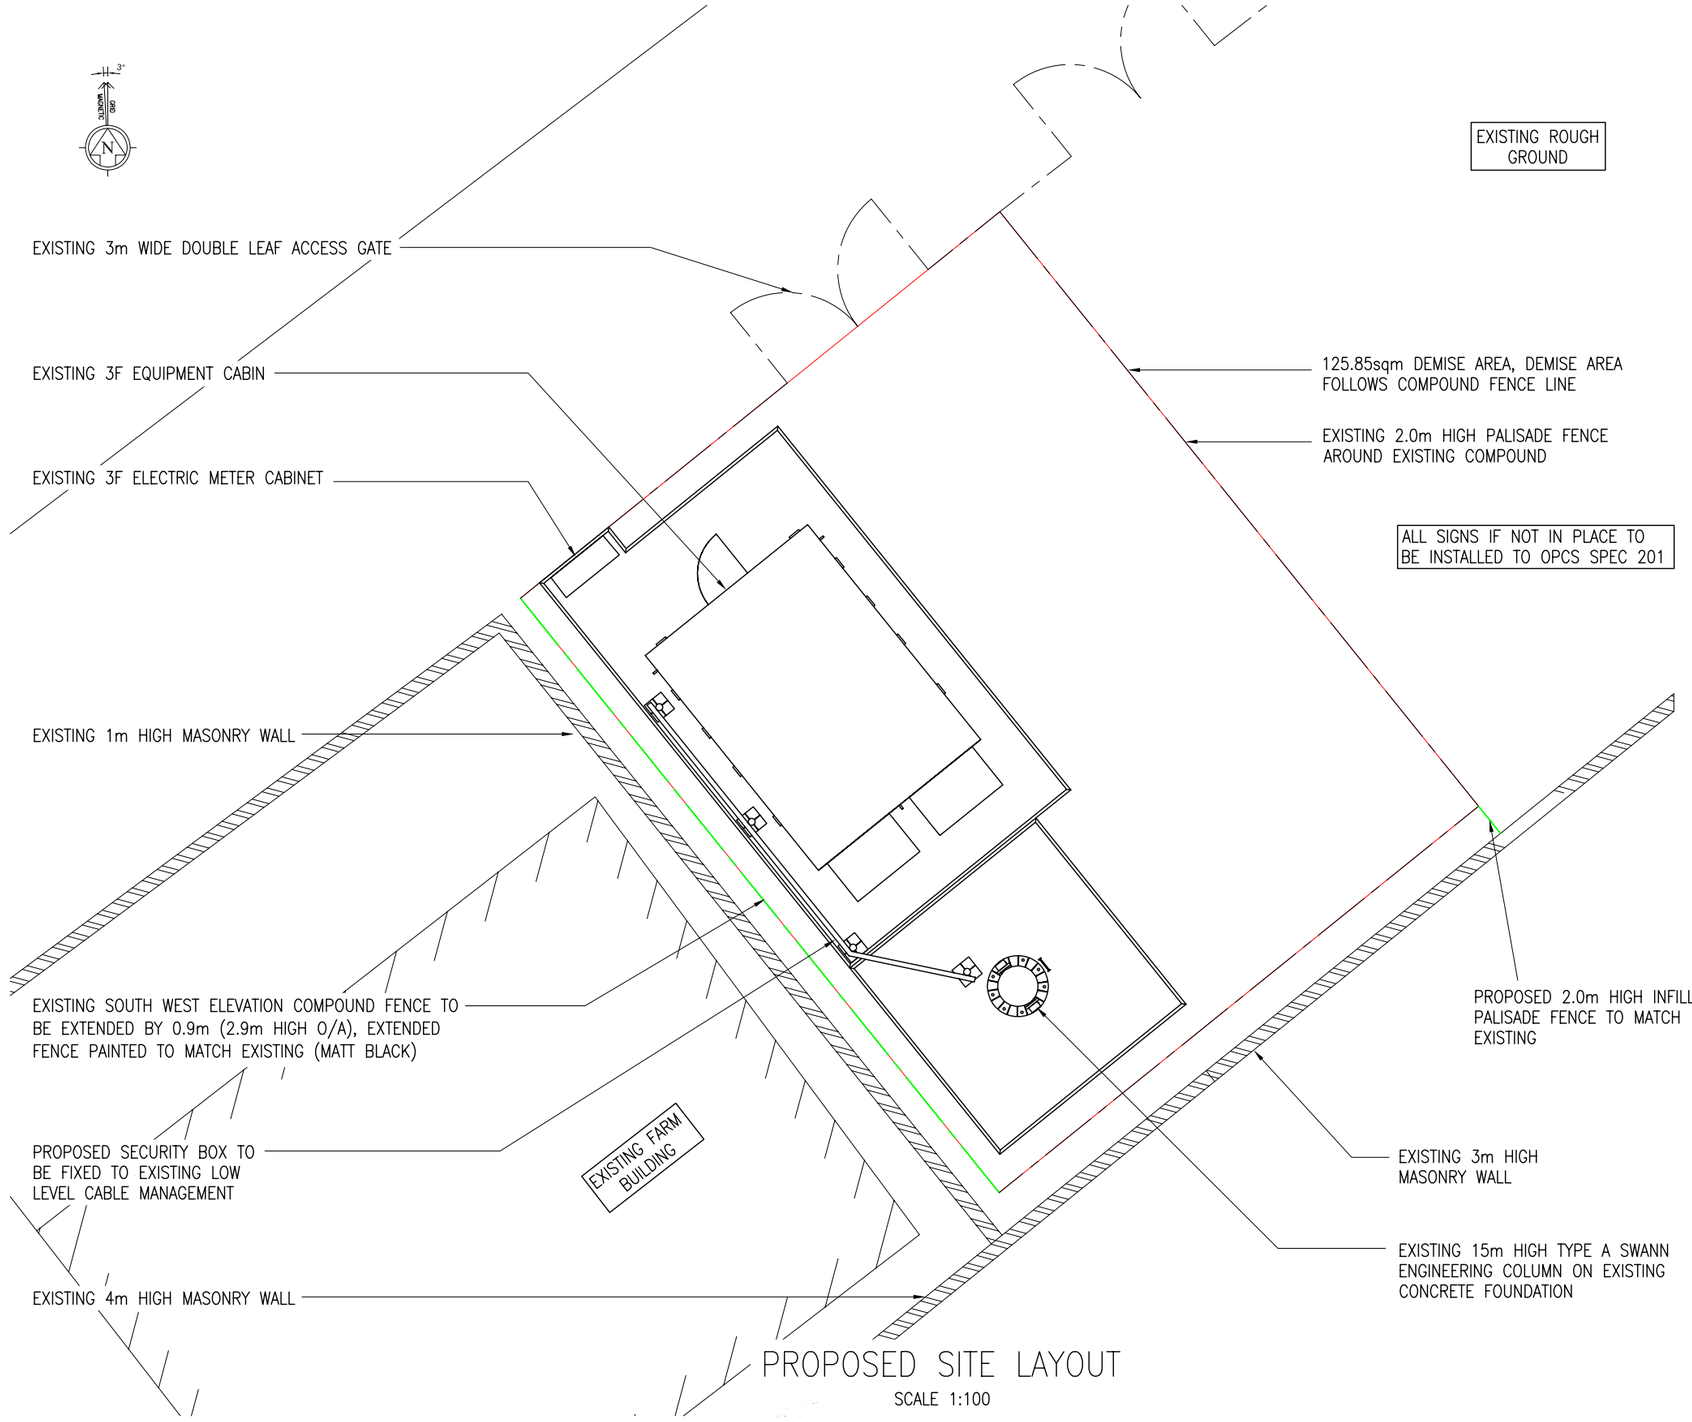


PROPOSED SITE LAYOUT

SCALE 1:100

ALL SCALES AS SHOWN WHEN PRINTED AT A3

0cm 1cm 2cm 3cm 4cm 5cm 6cm 7cm 8cm 9cm 10cm

This site has been designed to ICNIRP compliancy for 'Public Access'

COLOUR CHART (represents proposed work and not the actual colour of Orange equipment)

Black	Text and existing buildings, structures, masts trees, Orange and other Operators equipment
Green	Proposed Orange installation
Blue	Access route
Yellow	Proposed cable routes
Red	Proposed site demise

SITE ADDRESS

HALL FARM
CHURCH STREET
BRIERLEY
SOUTH YORKSHIRE, S72 9JR

ACQUISITION CONSULTANT

HARLEQUIN

Harlequin (Acquisition) Limited

Suite L, Kirkton Business Centre
Kirk Lane, Livingston, EH54 7AY
Tel 01506 462 174 Fax 01506 462 023

CONSULTANT

HARLEQUIN Design

Harlequin (Design) Limited
Suite L, Kirkton Business Centre
Kirk Lane, Livingston, EH54 7AY
Tel 01506 462 174 - Fax 01506 462 023

CONTRACTOR

DOES THIS SITE DESIGN CONFORM TO THE FOLLOWING OPCS DOCUMENTS : PLAN 168 Ver 6.2 & SPEC 252 Ver 5.4	YES	NO
	X	.

IF NO DETAIL THE EXCEPTIONS BELOW :

1.
2.
3.

REV	DESCRIPTION	BY	DATE
B	FENCE EXTENDED; INFILL FENCE ADDED; C/MAN BOX ADDED	RN	04.02.11
A	FIRST ISSUE	imc	03.02.11

CROWN COPYRIGHT RESERVED.
MAPS REPRODUCED WITH THE PERMISSION OF THE CONTROLLER OF HM's STATIONERY OFFICE.

LOCATION PLAN - Digital Mapping Solutions from Dotted eyes.
© Crown Copyright 2011. All rights reserved Licence number 100019918

SITE BLOCK PLAN - Digital Mapping Solutions from Outlet User.
© Crown Copyright 2011. All rights reserved Serial number 00388100

SCALE AS SHOWN WHEN PRINTED AT A3	DRAWN	CHECKED	APPROVED
	imc	AJC	imc
	DATE 02.02.11	DATE 02.02.11	DATE 03.02.11

ALL DIMENSIONS IN mm UNLESS OTHERWISE STATED.
THIS DRAWING TO BE READ IN CONJUNCTION WITH OTHER RELEVANT DRAWINGS.

TITLE

HALL FARM

FENCE UPGRADE
UPG No: MS1: U99458682
PLANNING DRG: SHT 3 OF 4

orange

St. James Court
Great Park Road
Almondsbury Park
Bradley Stoke
BS12 4QJ Bristol
Tel 01454 624600
Fax 01454 618501

THIRD PARTY REF.	SITE CODE	OPT LETTER	DRG TYPE	DRG No	REV
HD201-10012	SYK0155	-	GA	03	B

ALL SCALES AS SHOWN WHEN PRINTED AT A3