

0 1 2 3 4 5 6 7 8 9 10 M

Revisions
A 28/10/15 CS Elevations added.



1





2



3



4

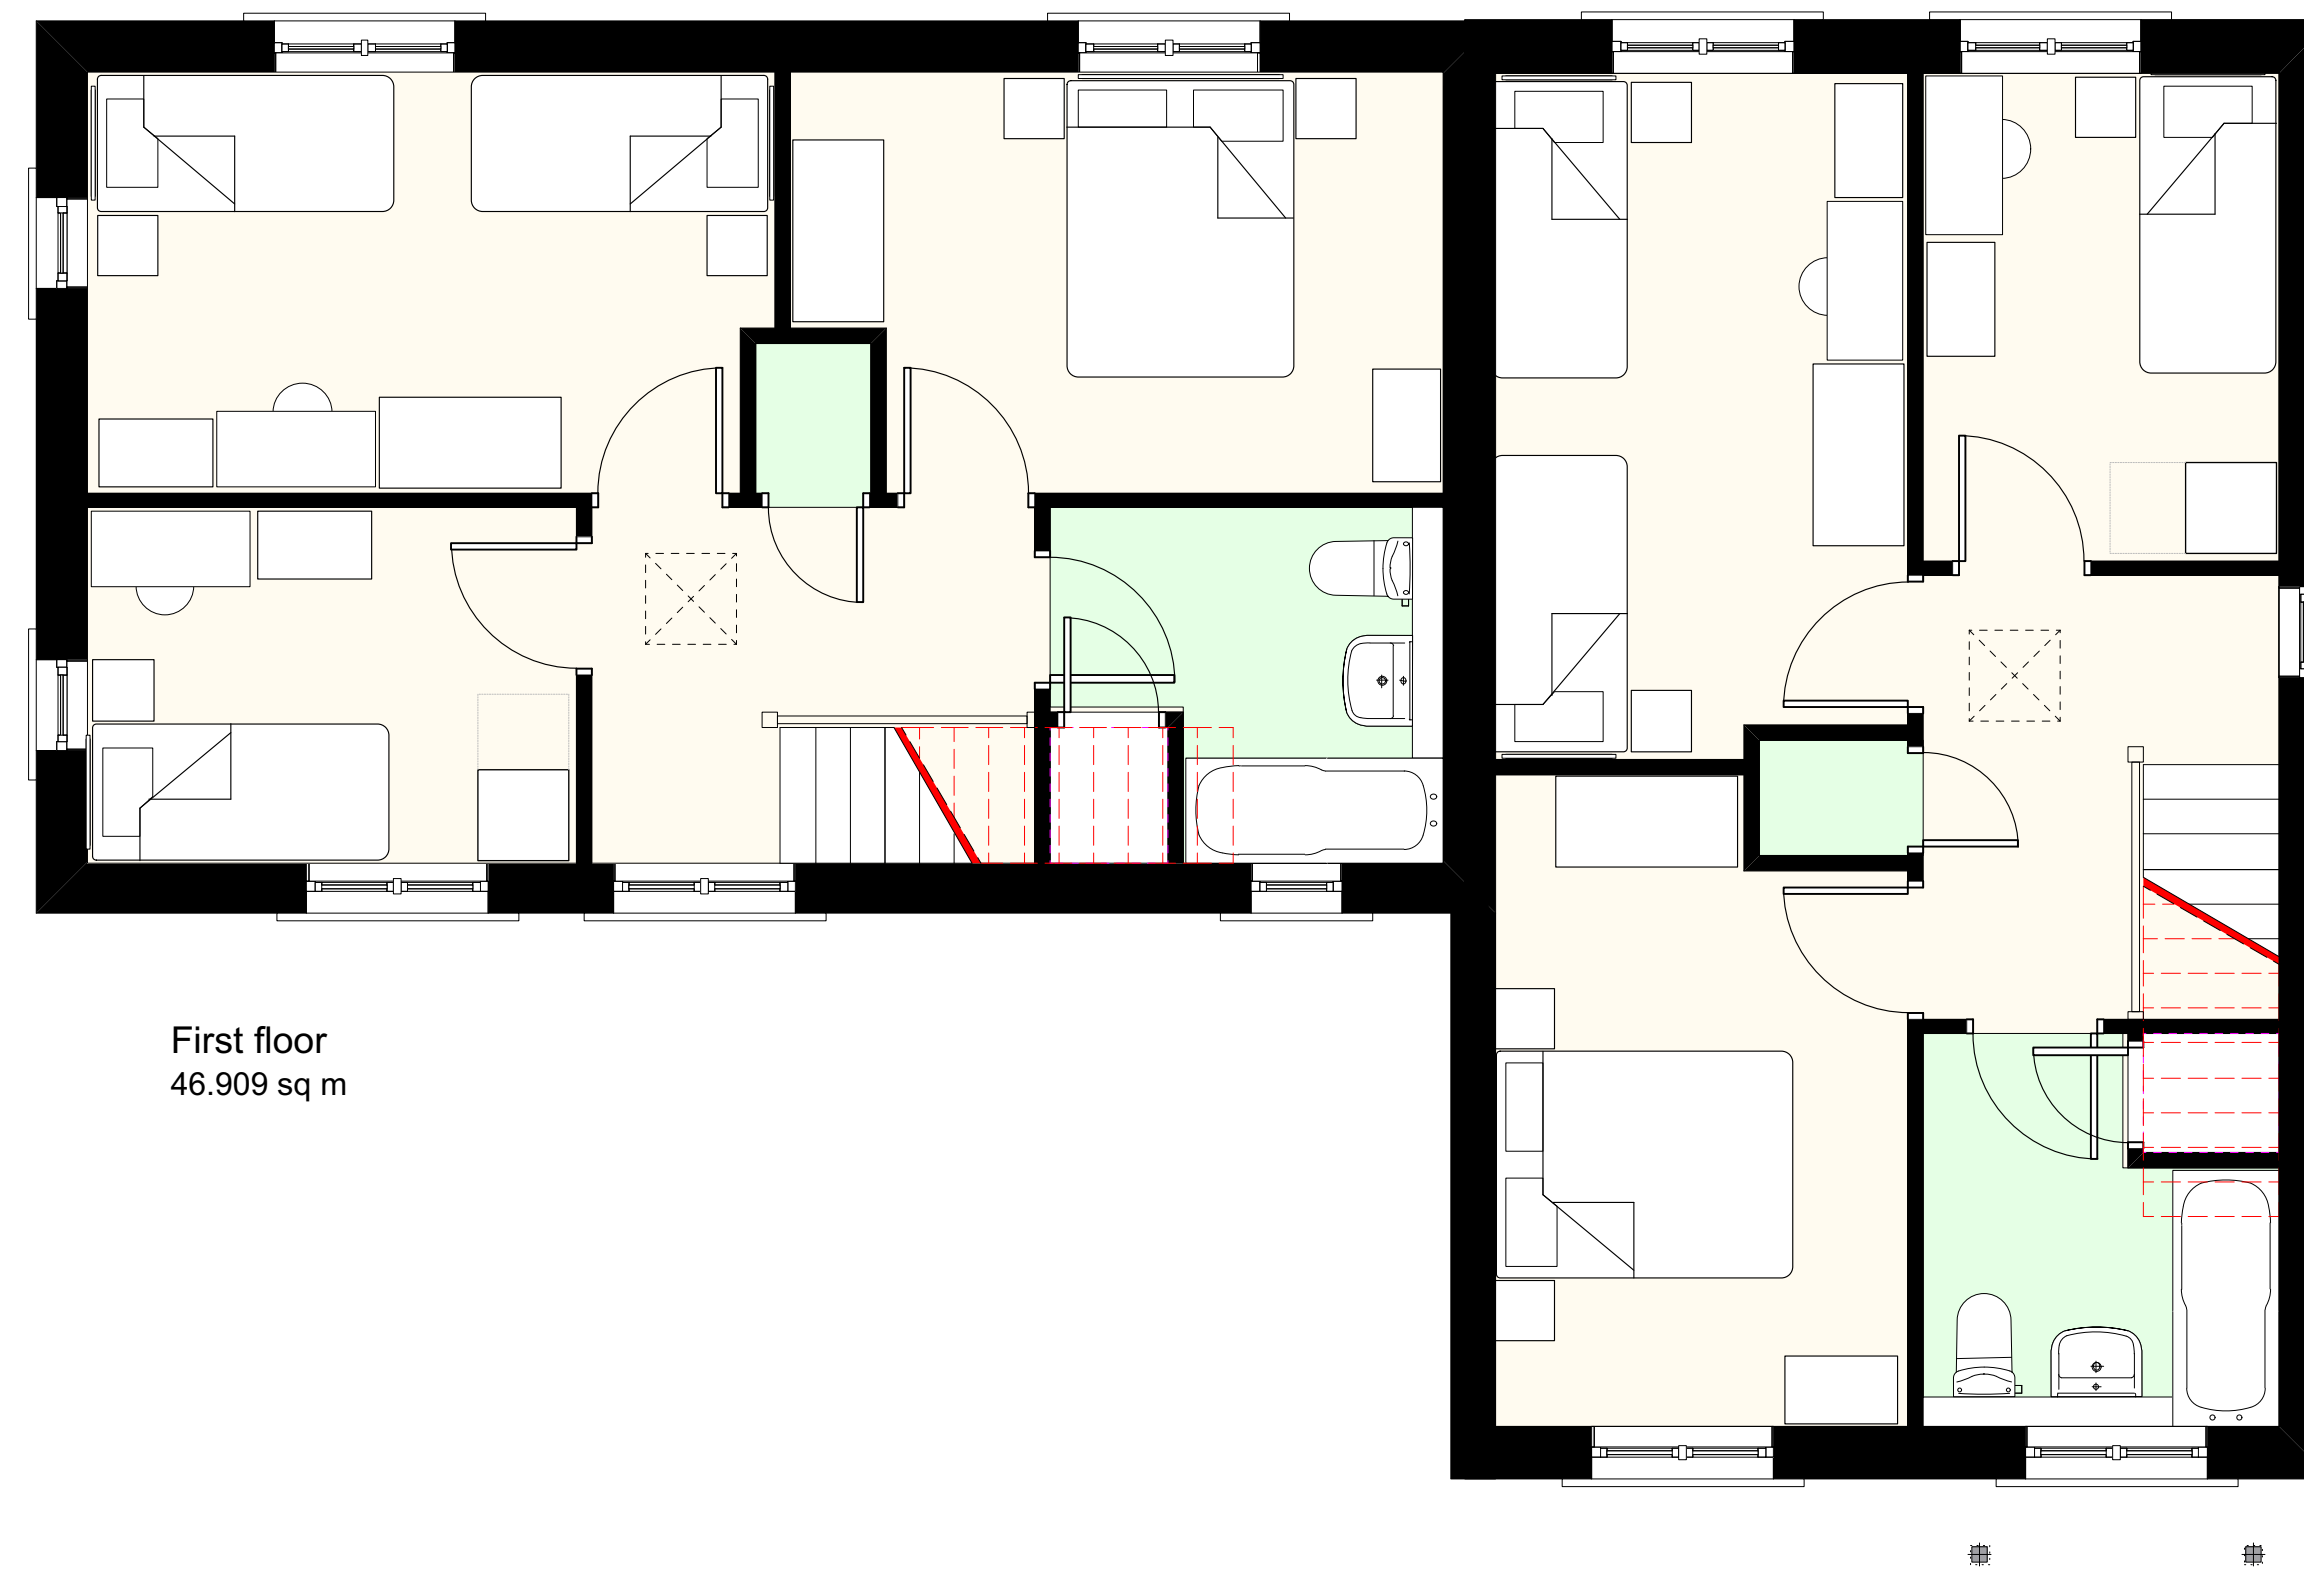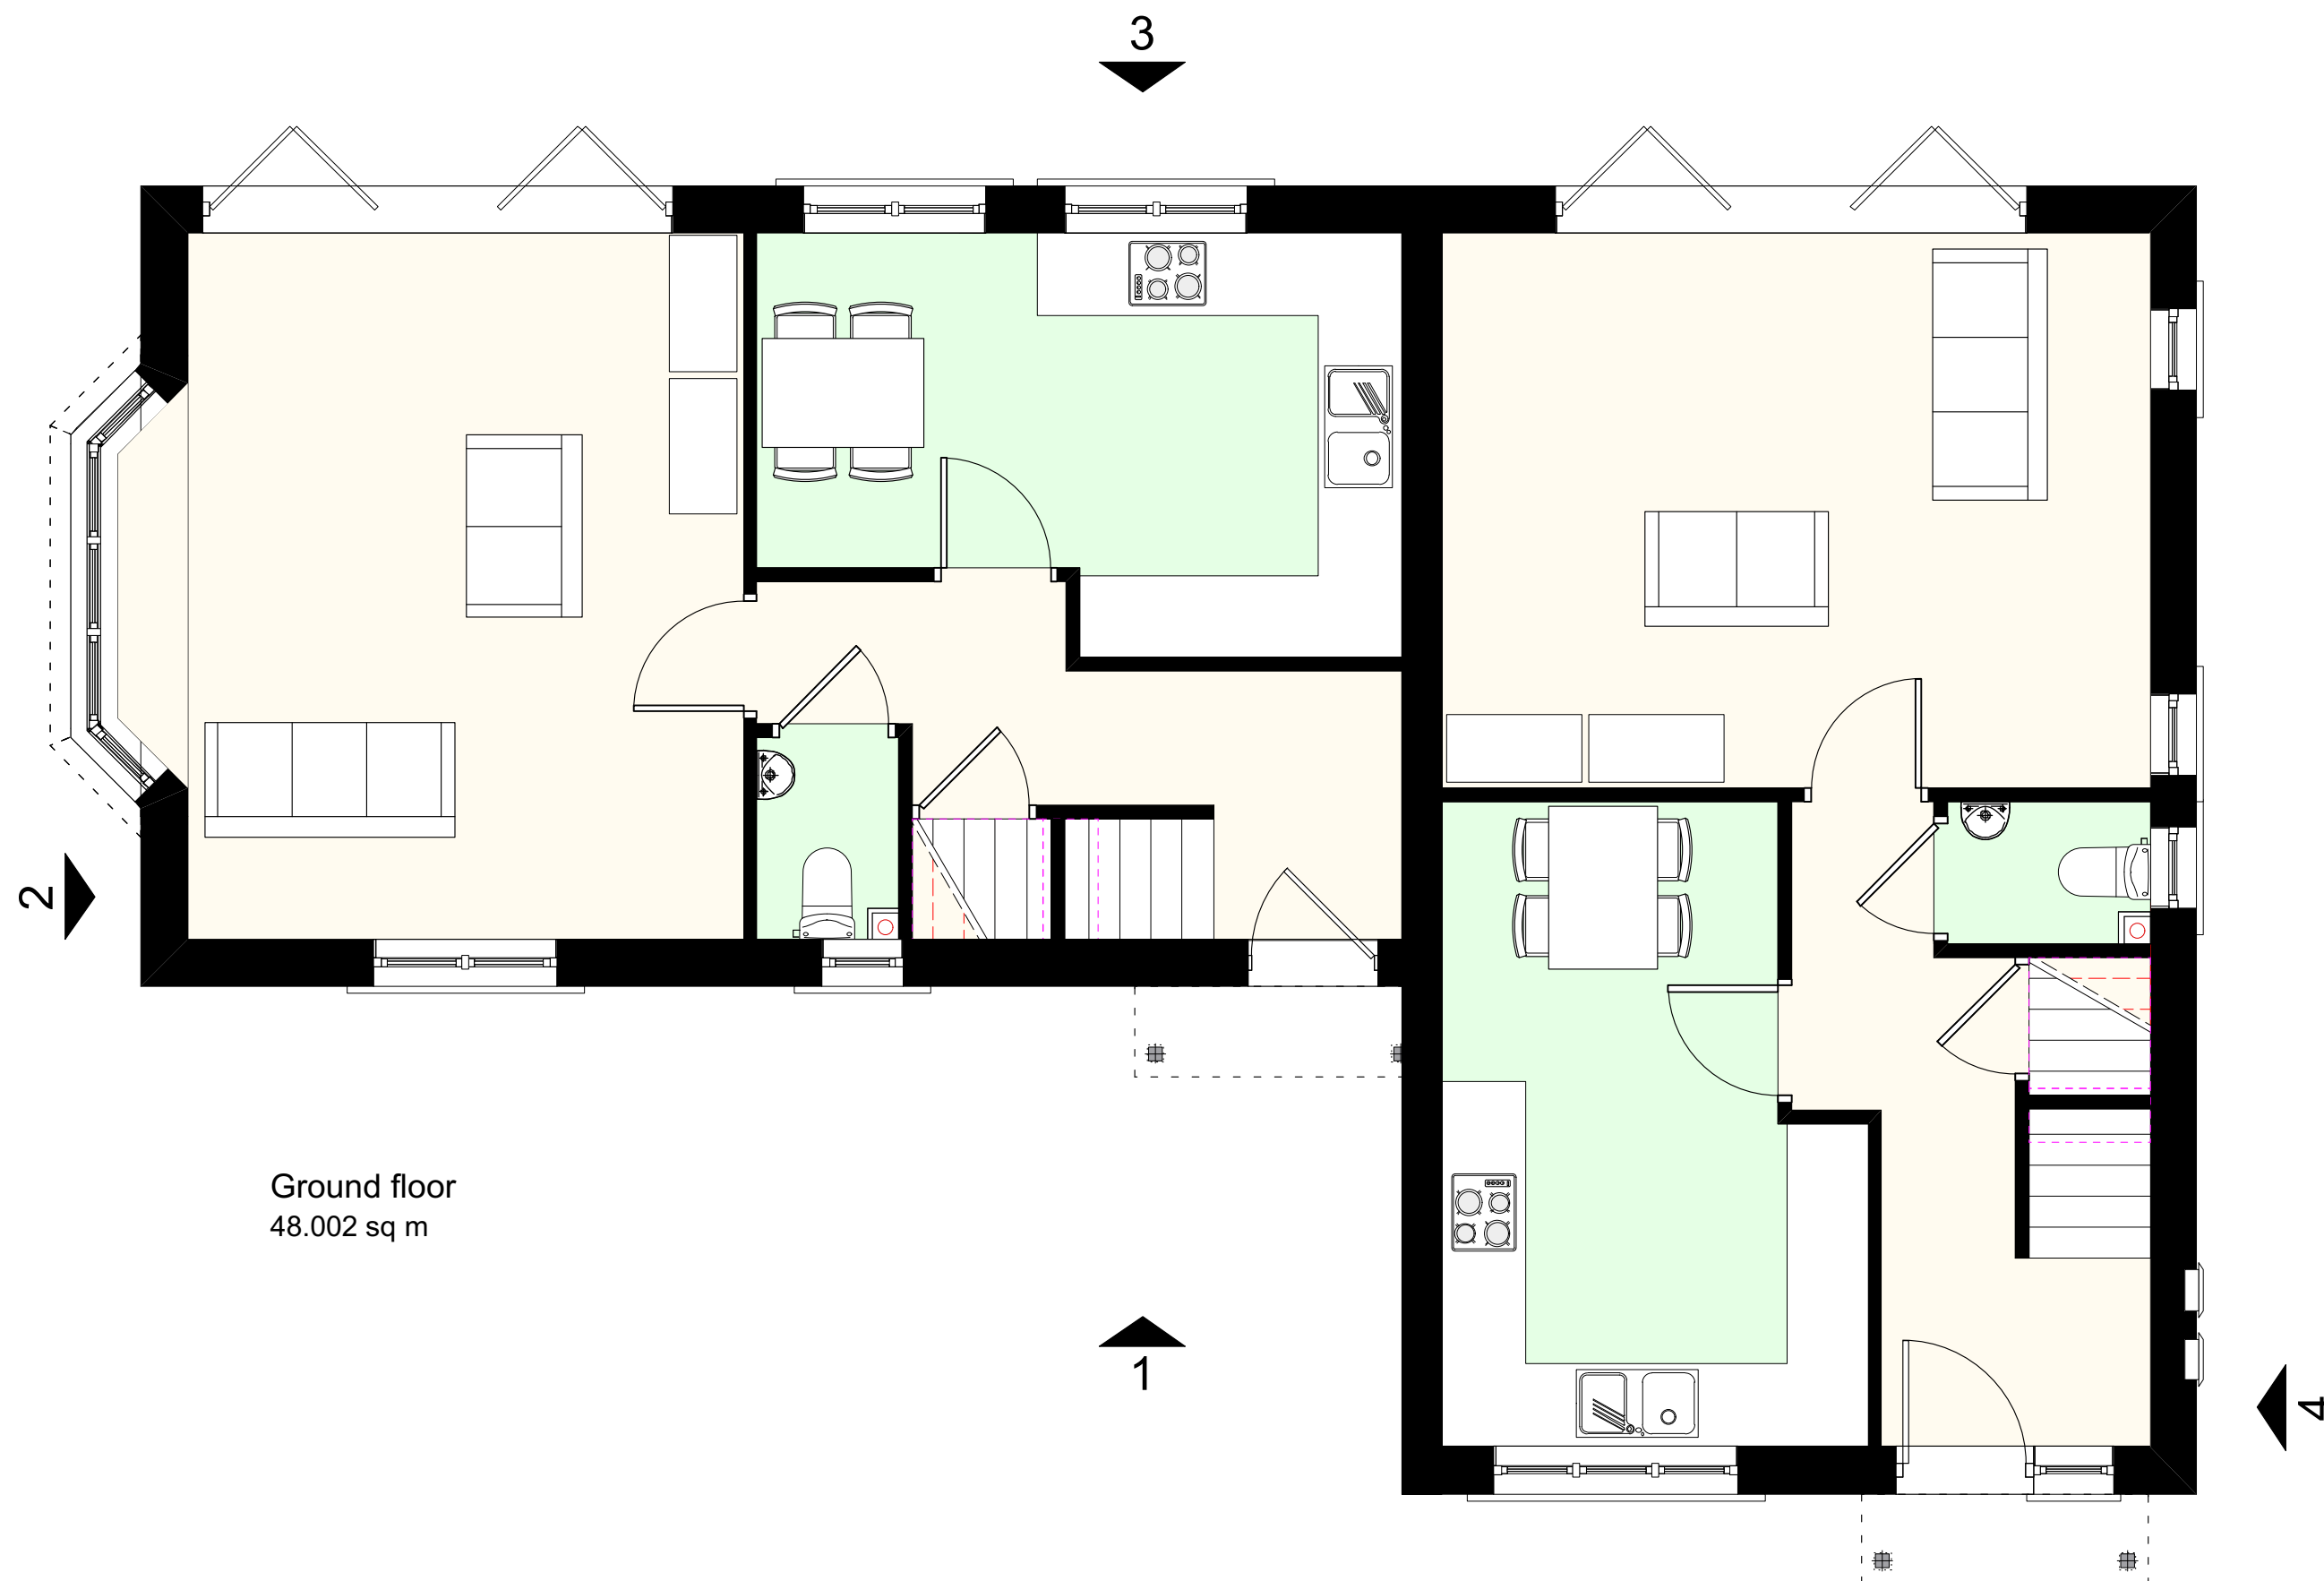

project
Longcar Lane

drawing title
House type B1-B plans

drawing number
3382(2)006

scale
CS / CS

drawn/Checked
CS / CS

date
27/07/2015

West + Machell
architects

1 Northwest Business Park Servia hill Leeds LS6 2QH
Tel: 0113 2461746 Fax: 0113 2343290
email: architects@westandmachell.co.uk
www.westandmachell.co.uk