
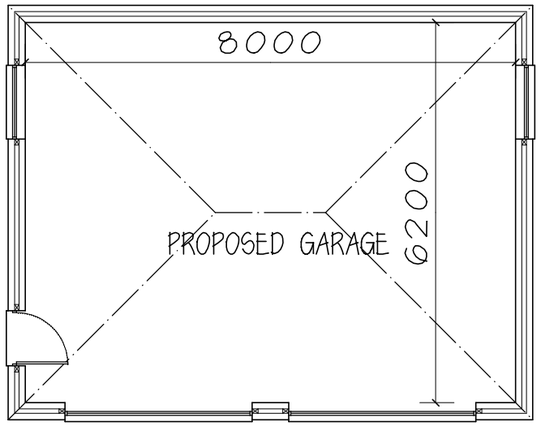


ROOF - blue slate to match existing
WALLS - front wall- natural stone with
stone quoins to match existing
side & rear- rendered to match

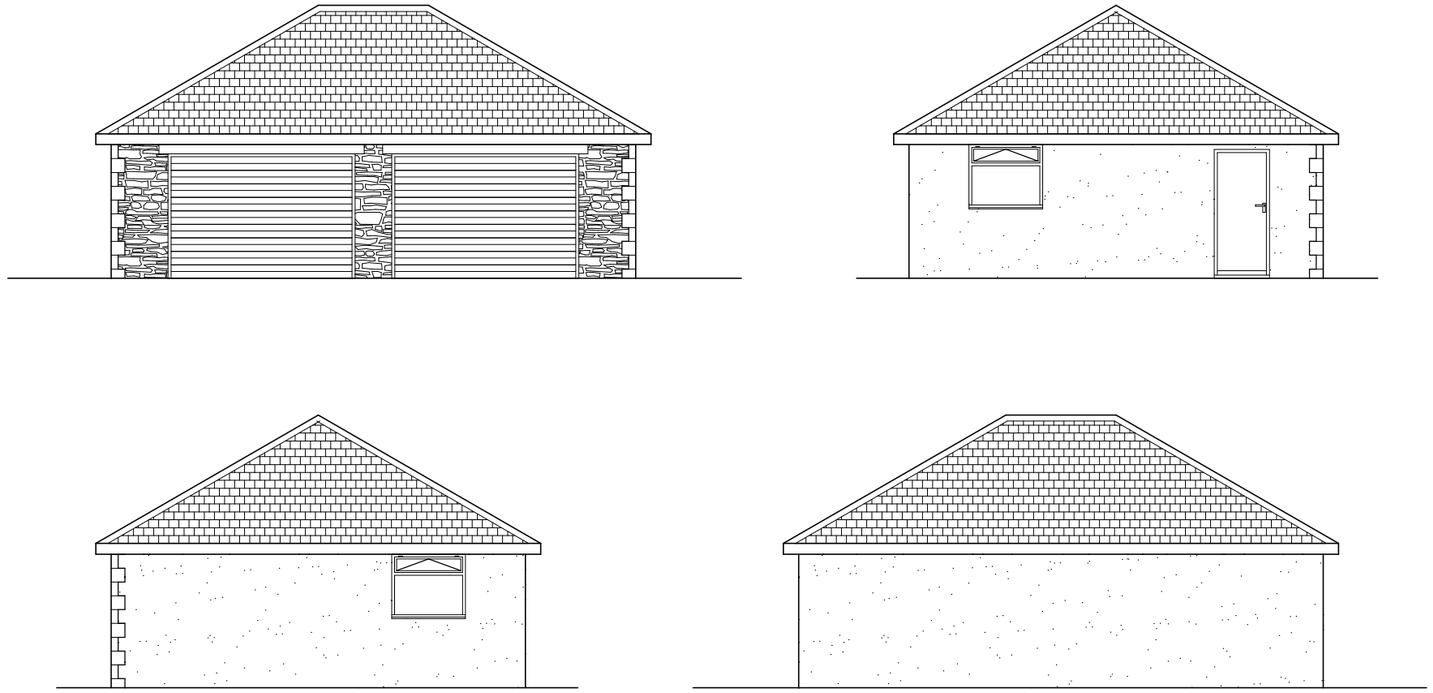

Dr & Mrs D ROMAN

PROPOSED DETACHED GARAGE
BIRKFIELD GREEN
HOPPING LANE
THURGOLAND

PLAN & ELEVATIONS

1:100@A3 JUNE16

Peter Thompson
"Linwood"
Barnsley Road
Dodworth
Barnsley S75 3JR
M.C.I.A.T.
tel. 01226 201391
m. 07973251730
e-mail peter-thompson@hotmail.co.uk