

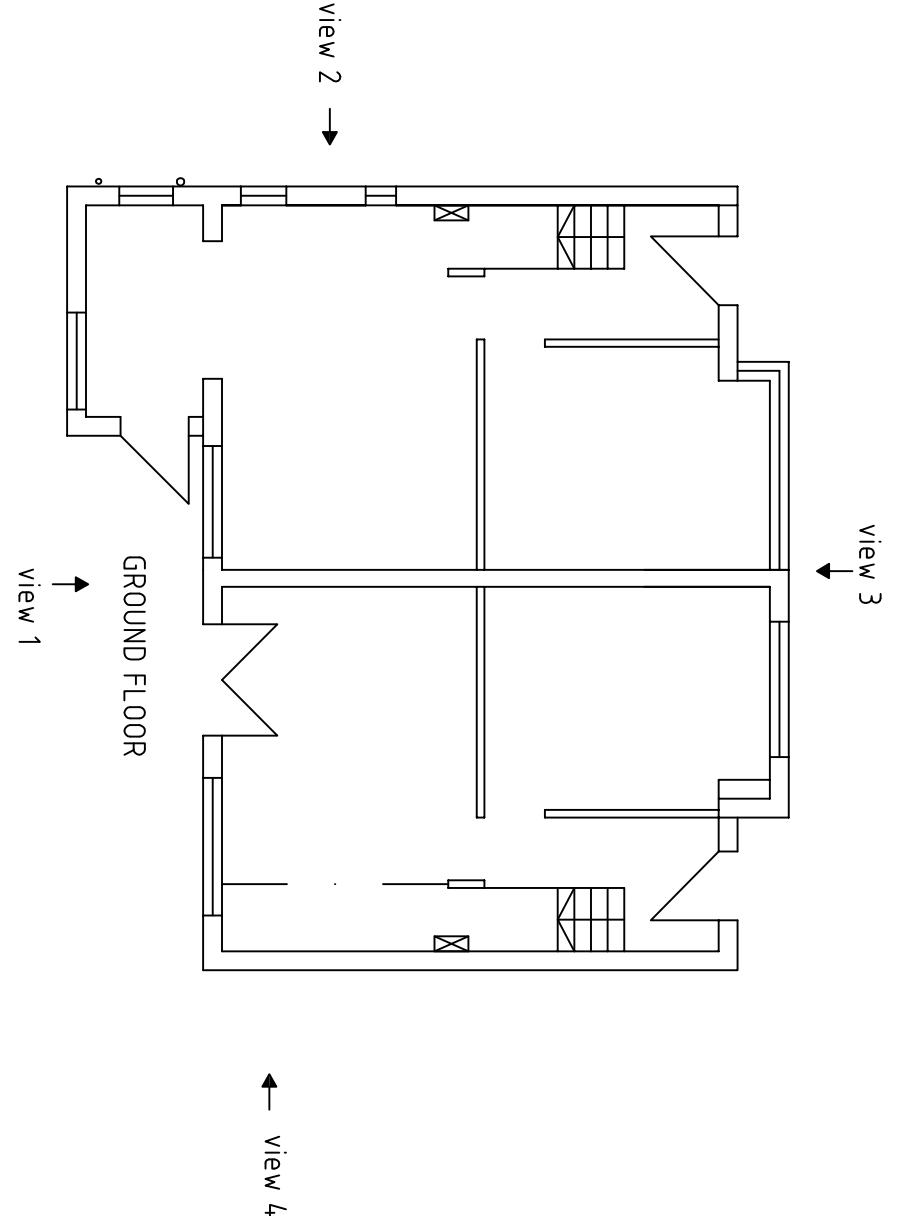
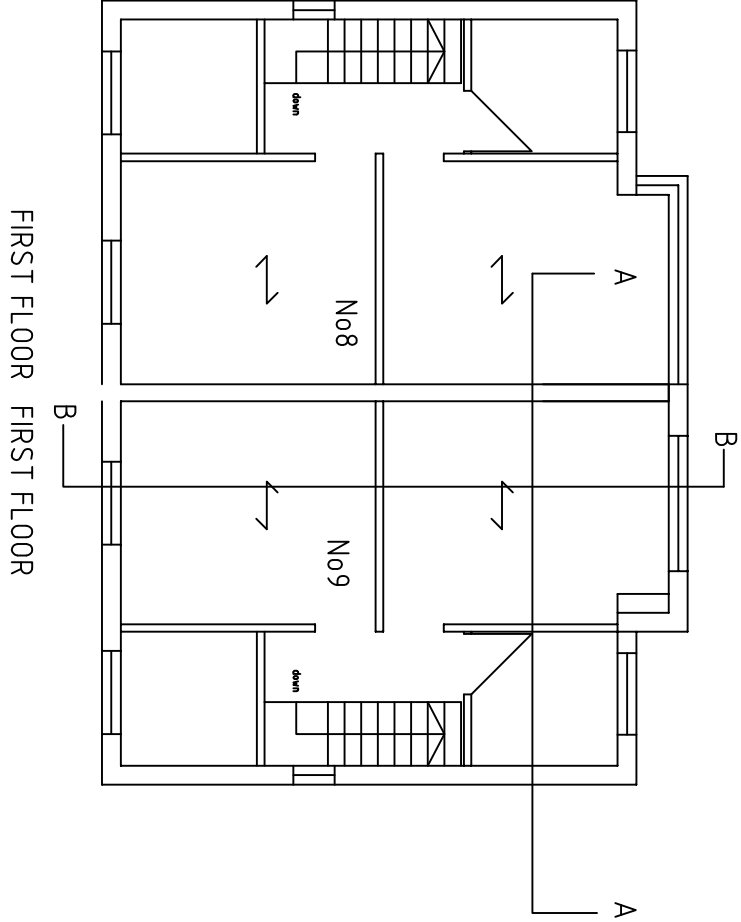
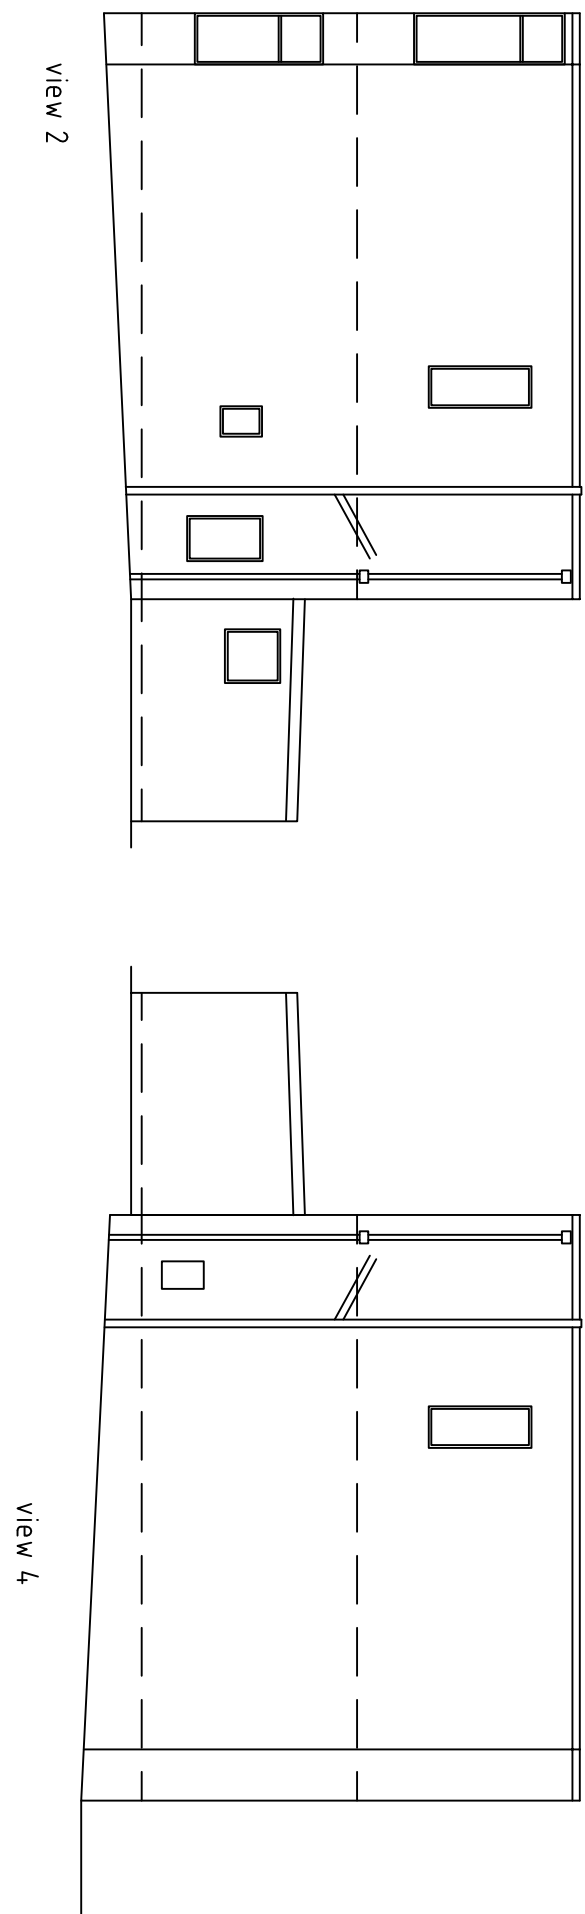
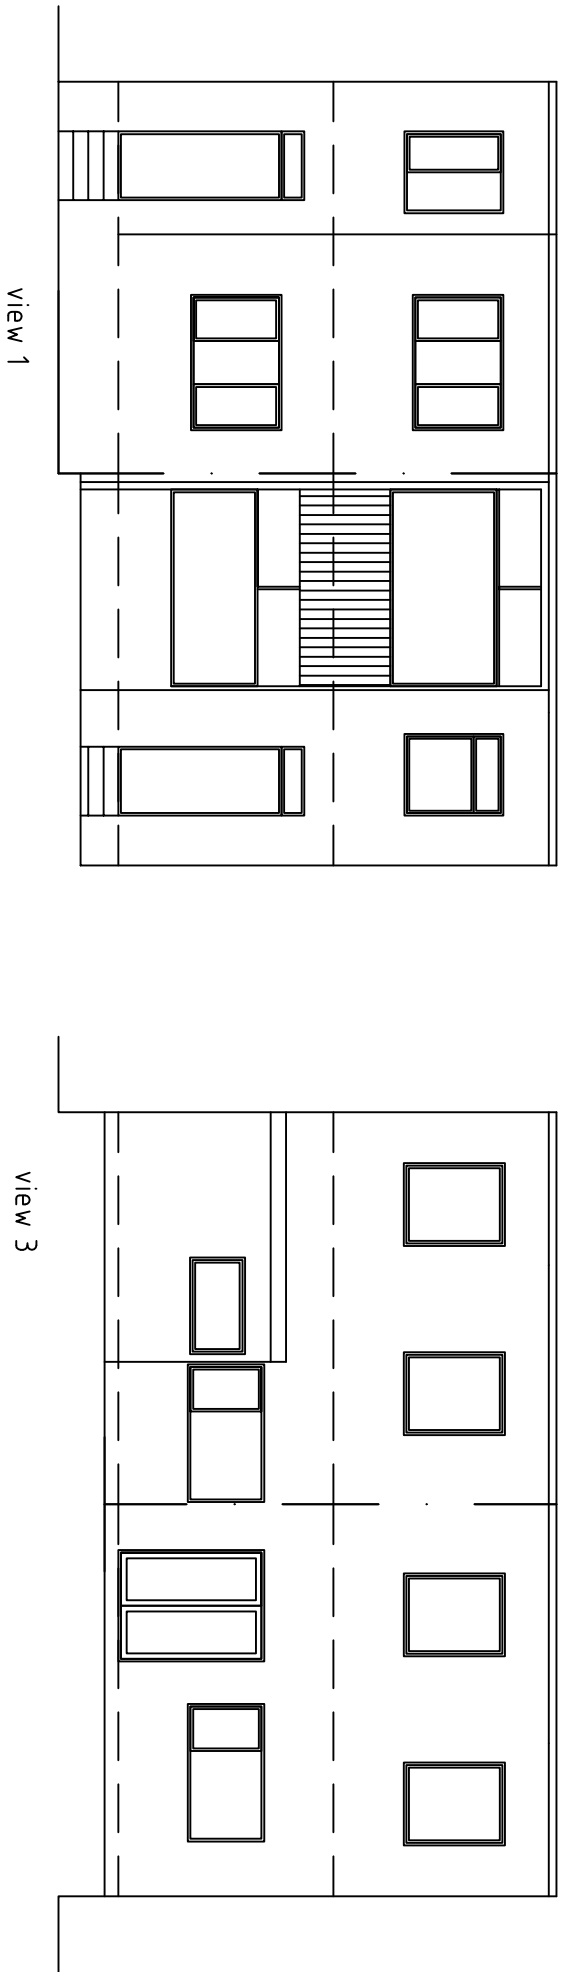
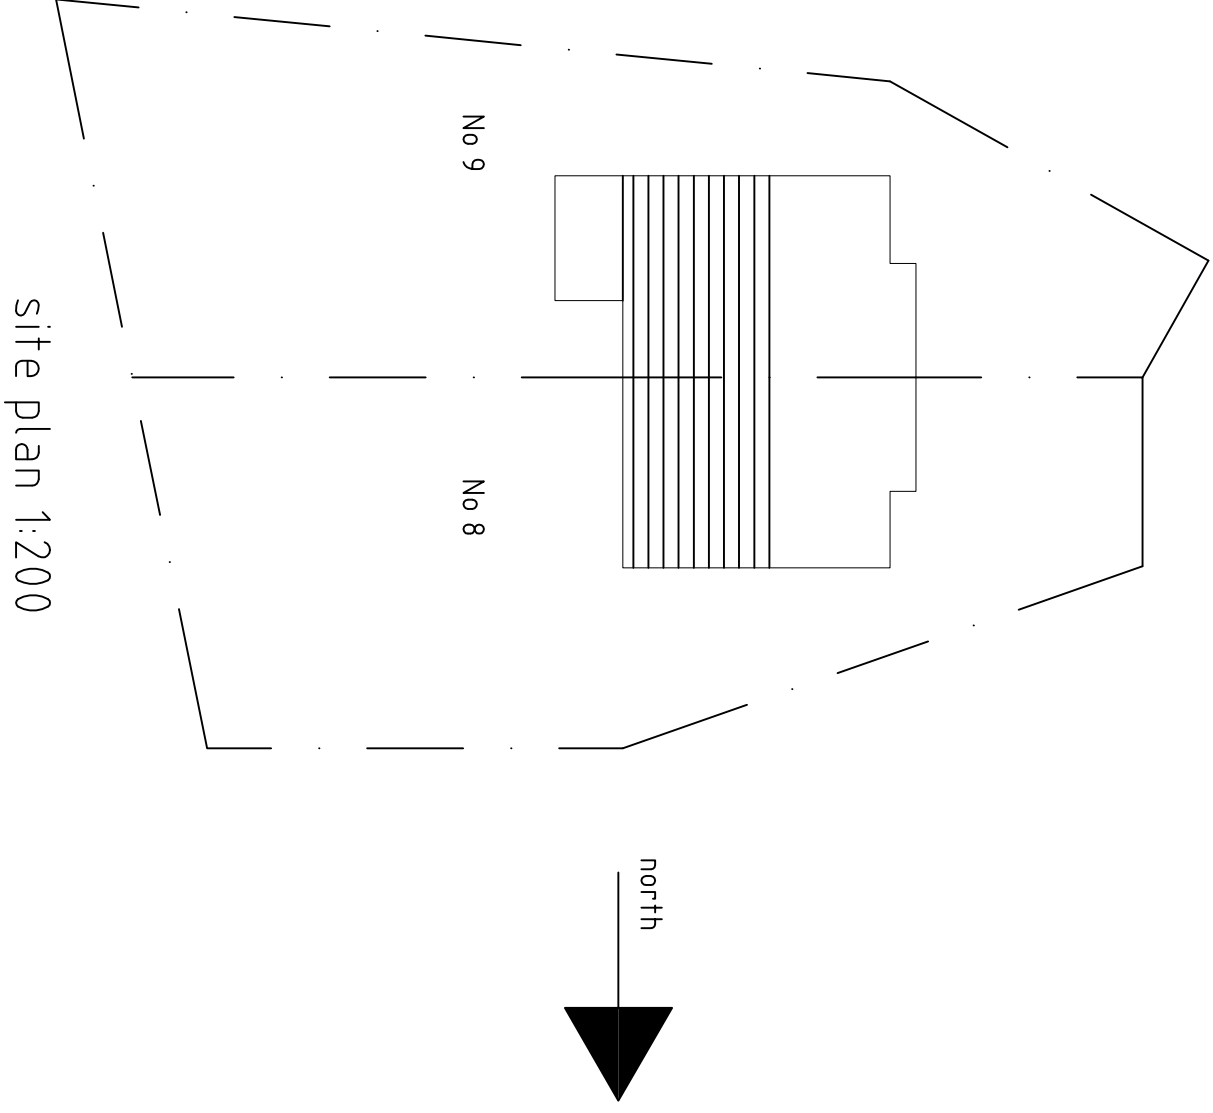


Existing Plans and Elevations

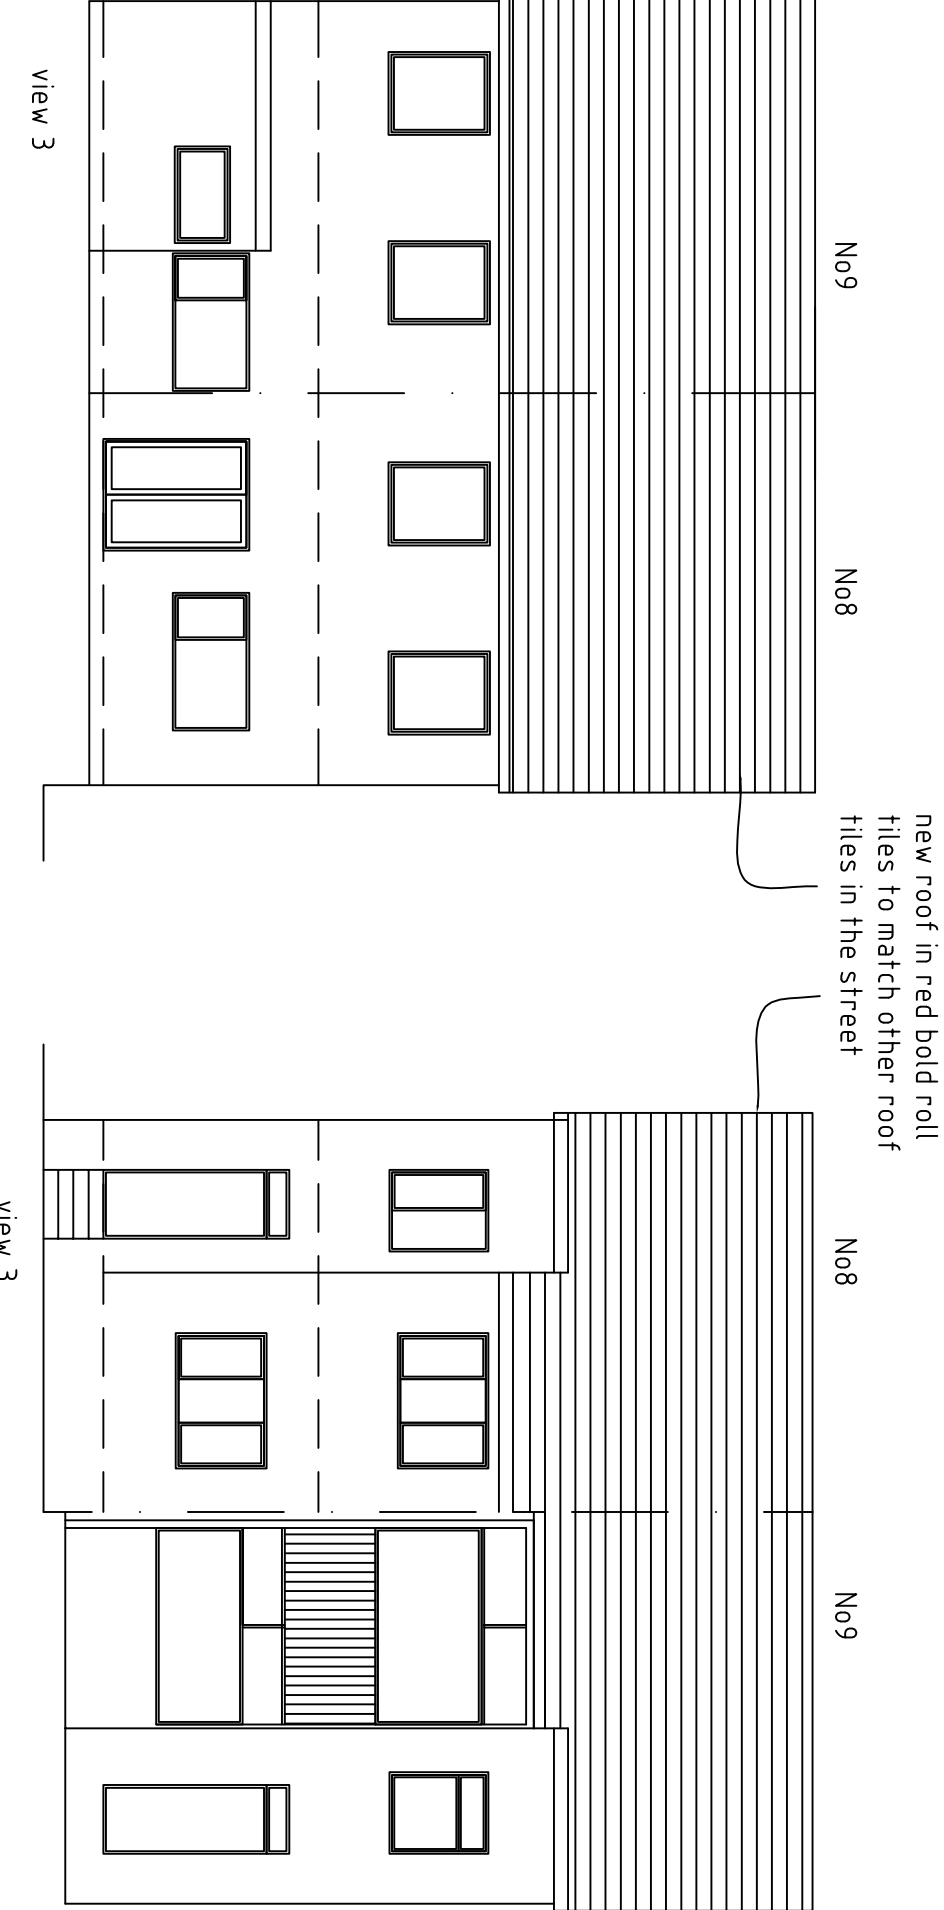

Proposed Elevations

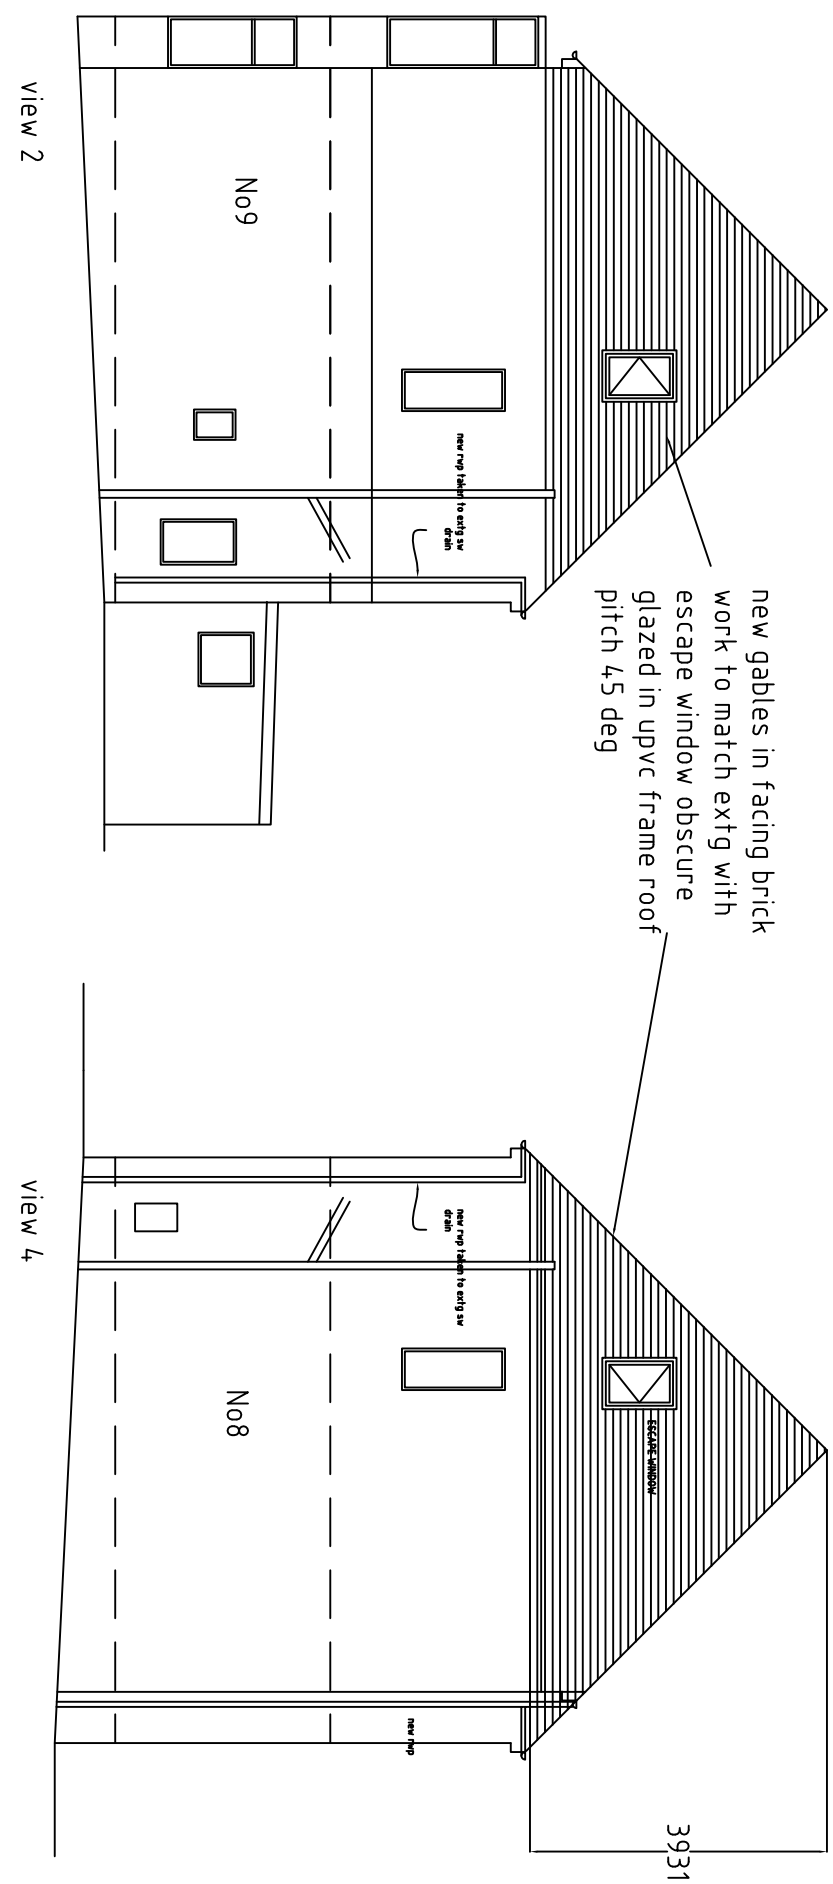

roy harrison architects 41/A Staincross Common Staincross Barnsley S75 6JF E-Mail: rroyarchd@gmail.com tel 07922896549			
Client Mr D Hallows			
Project 8 & 9 Richard Avenue Smithies Barnsley			
Title New pitched roof to semi detached dwelling			
Date 15/9/2013	Drawing No DH/1	Scale 1:100	
Sheet 1 of 1	Revision	Drawn	