


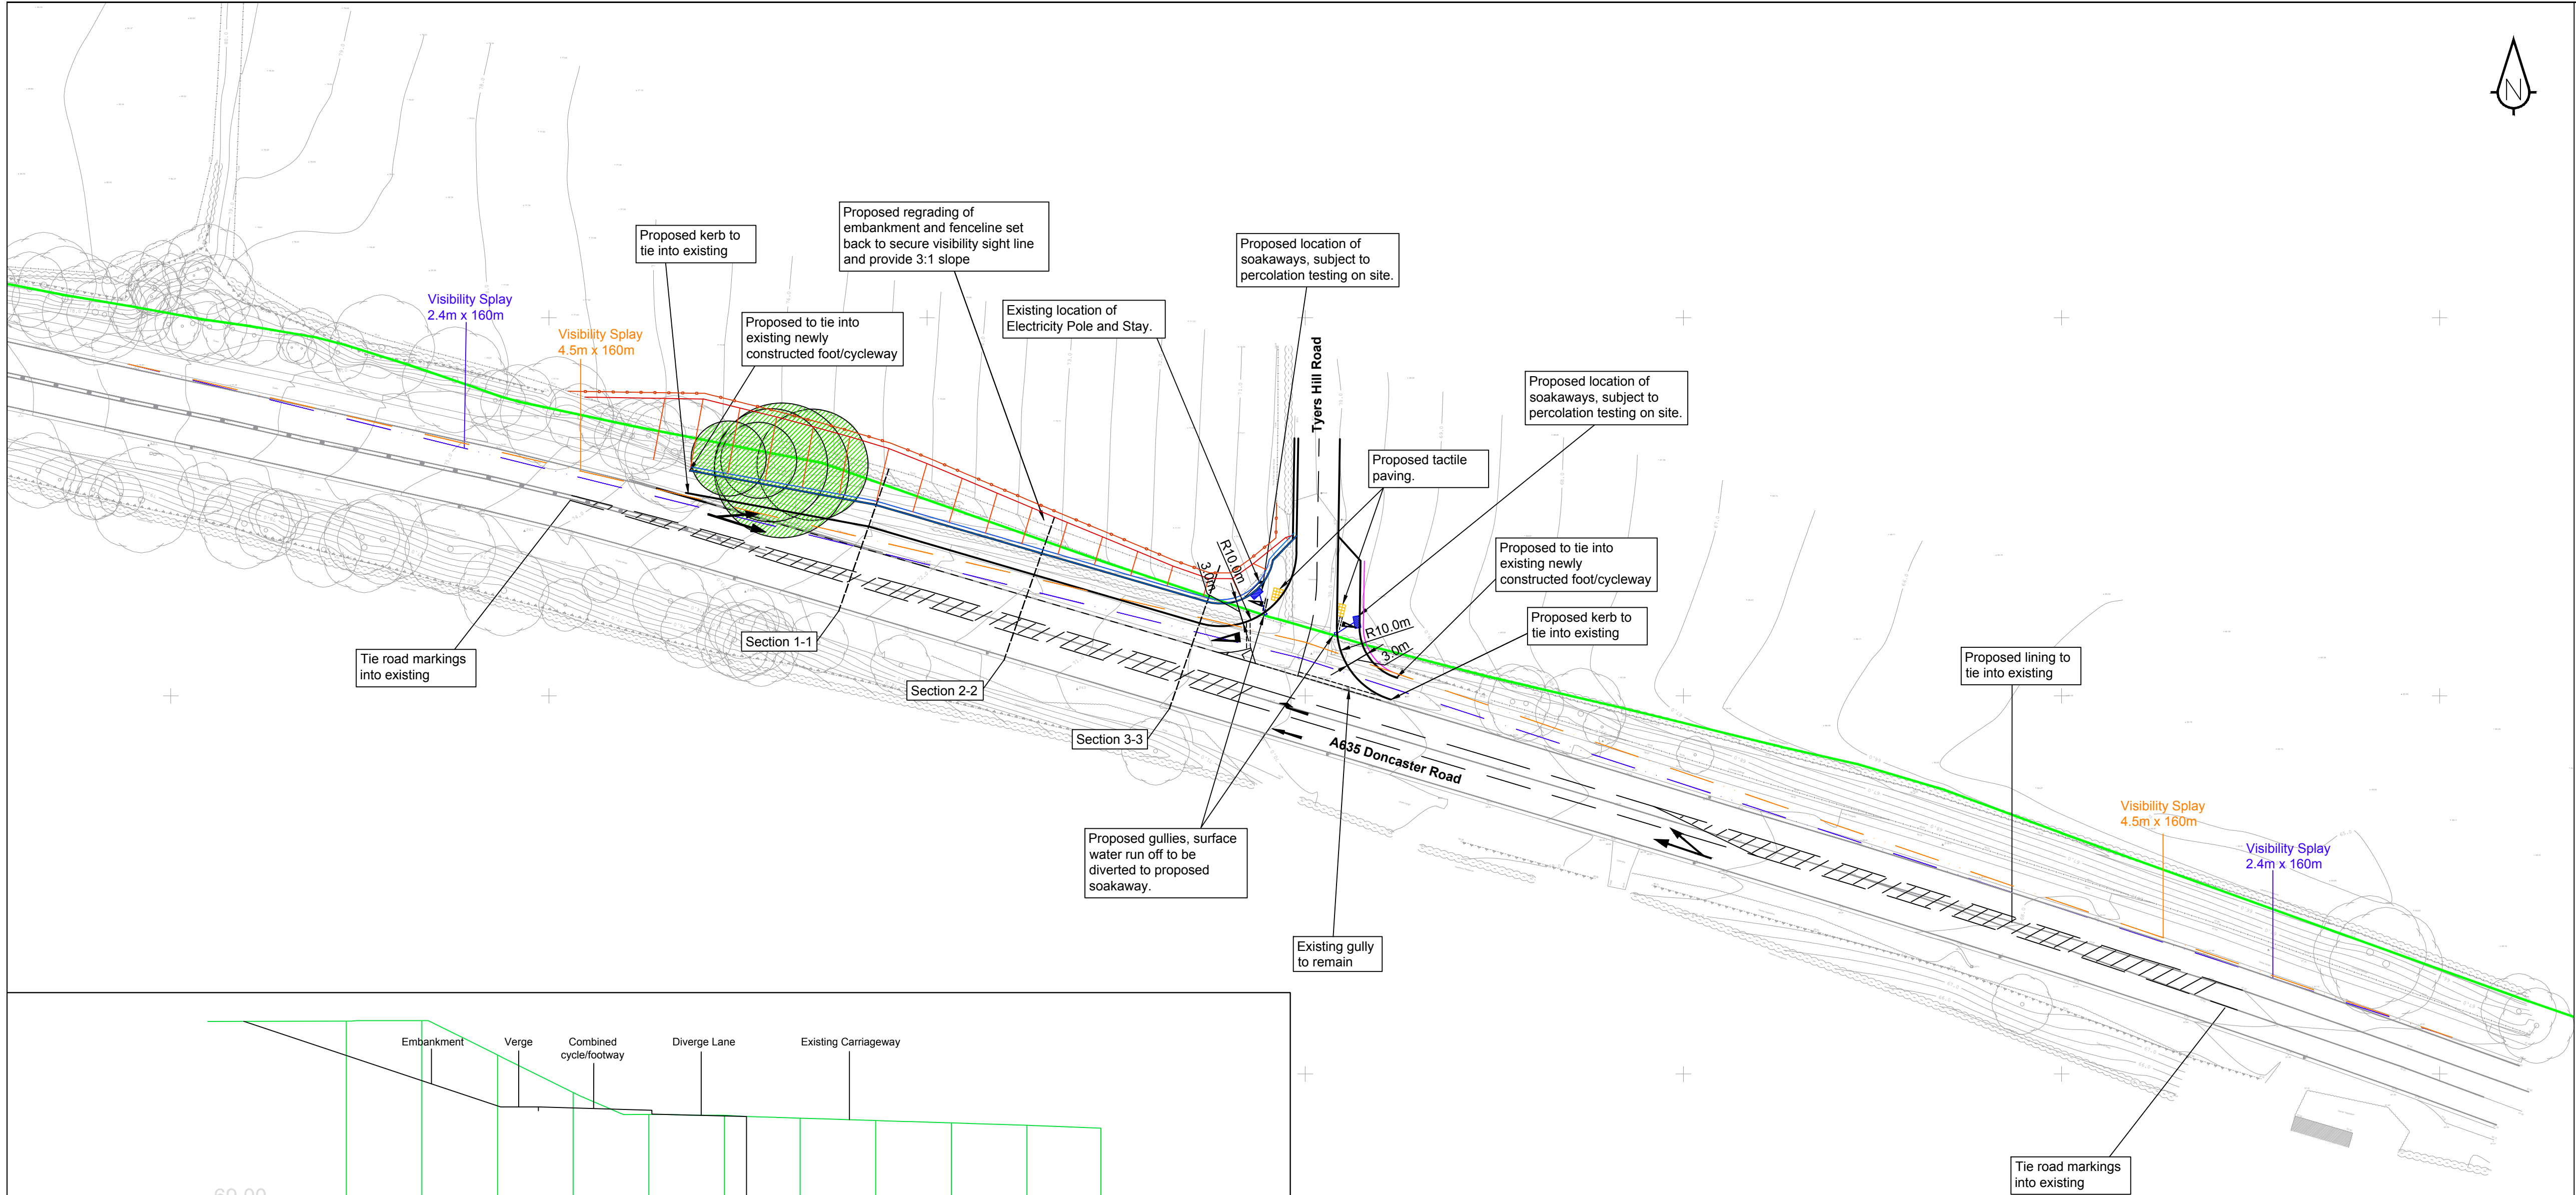


Notes:

- The proposed lane widths are in compliance with the existing lane width dimensions at the 'Brookfields' access; which is located approximately 500m east of the Tyers Hill Farm access.


Key:

- Assumed limit of adopted highway
- Proposed gully
- Proposed fence line
- Electricity pole and stay
- Trees to be removed

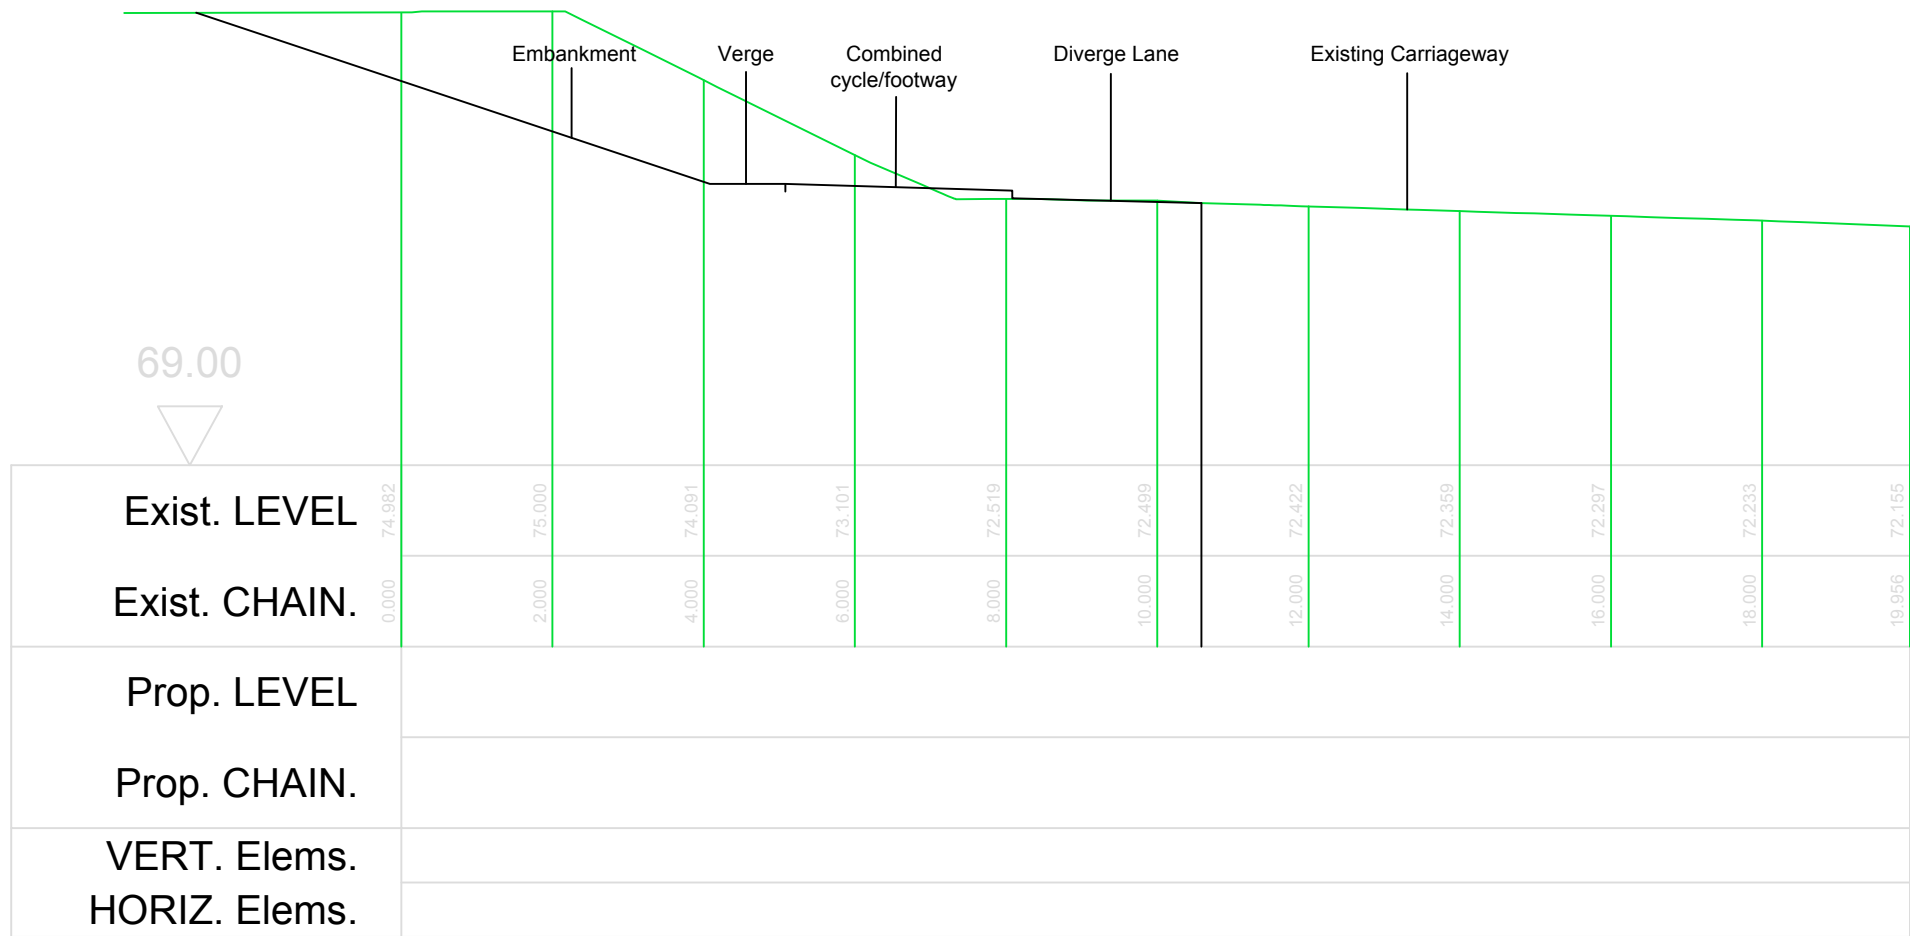


Section 1-1
Horiz. 1:100 Vert. 1:100

Scale 1:100

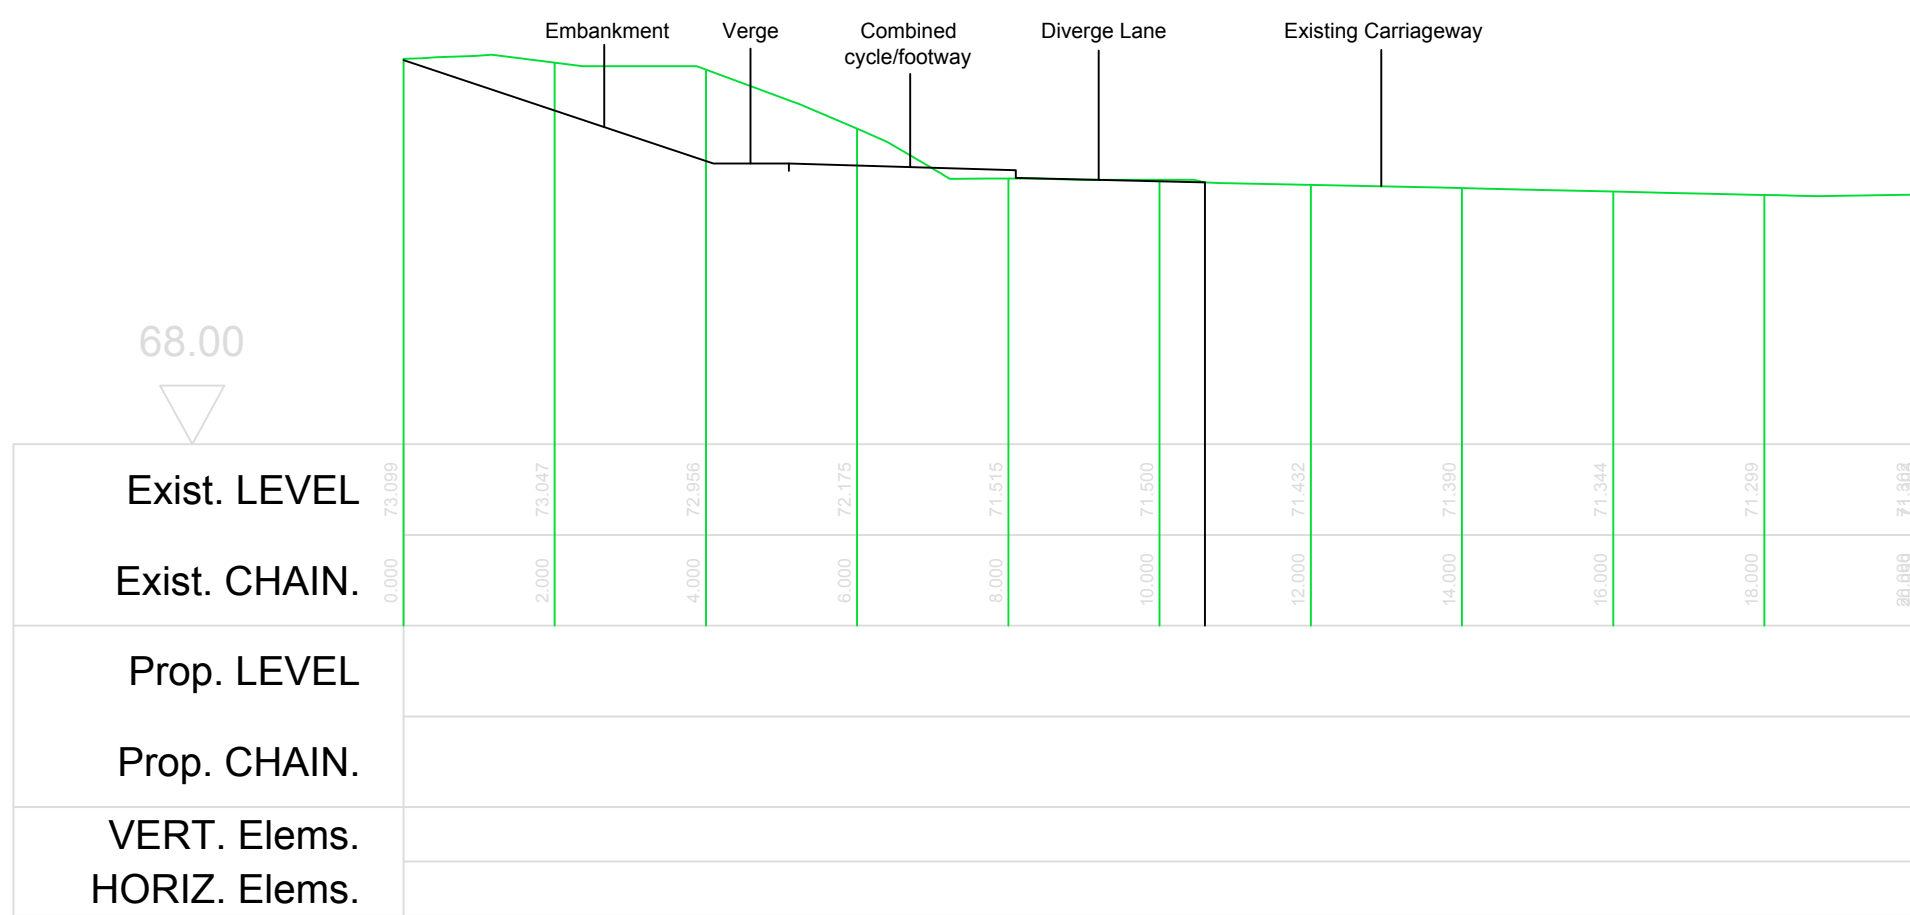

Section 2-2
Horiz. 1:100 Vert. 1:100

Scale 1:100

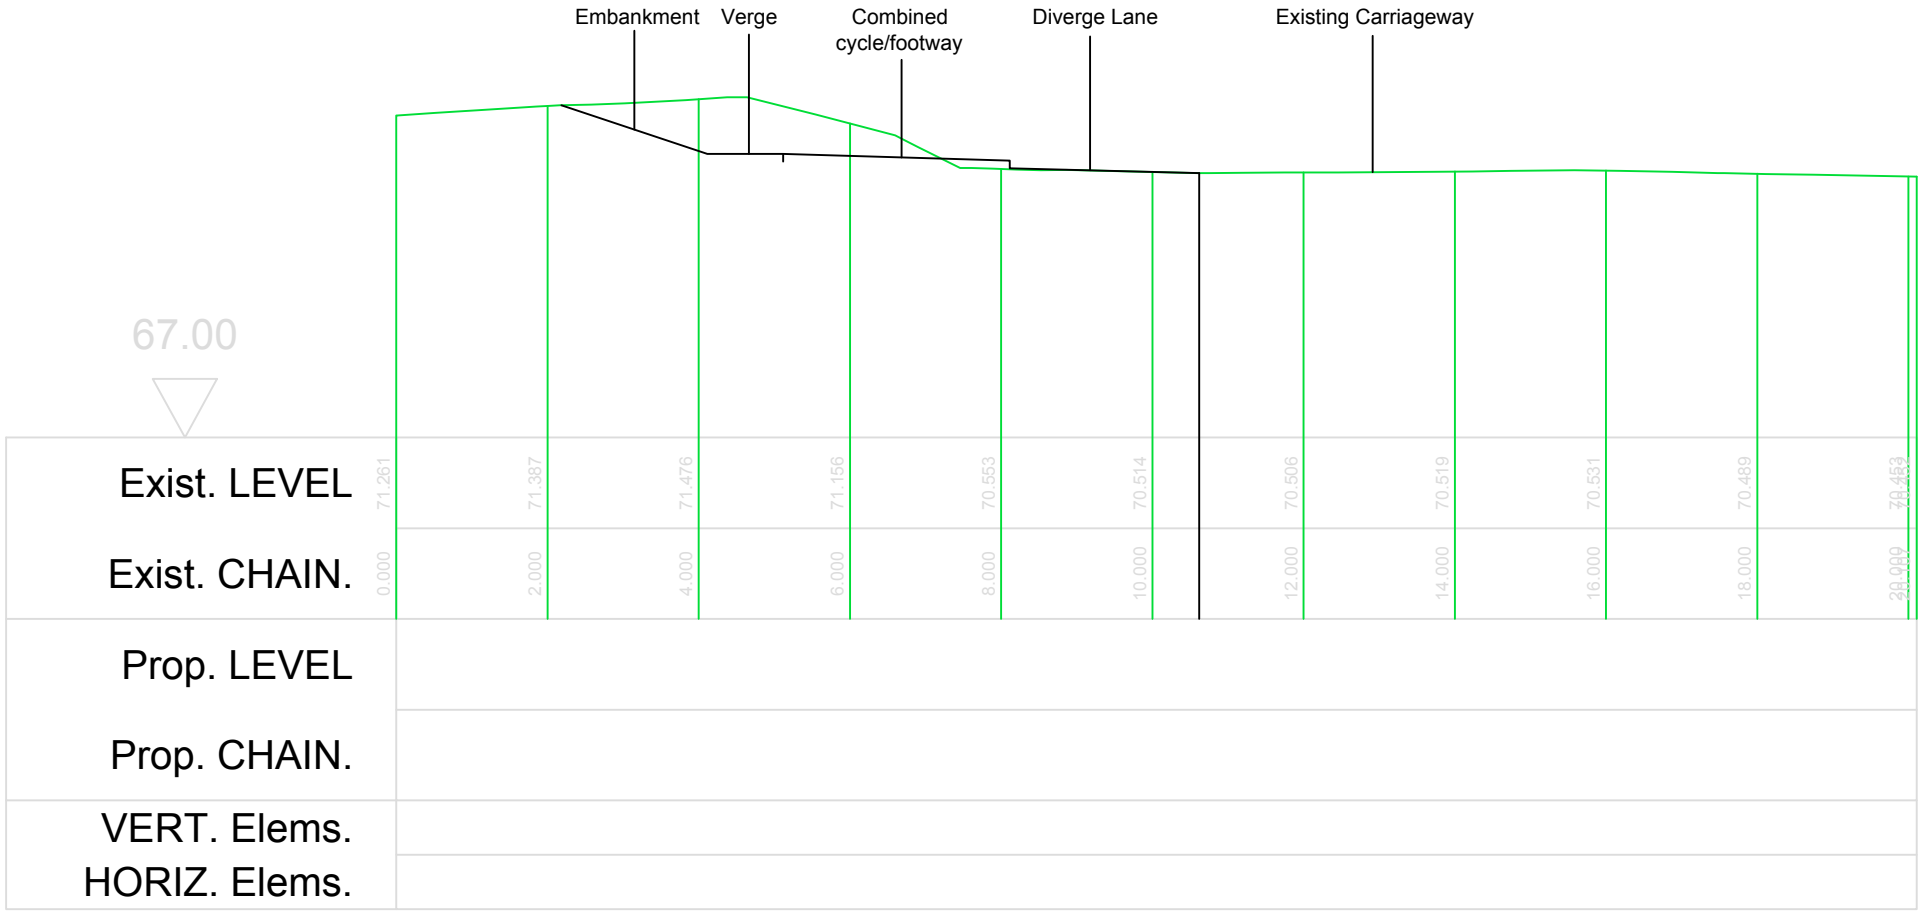

Section 3-3
Horiz. 1:100 Vert. 1:100

Scale 1:500

Rev	Amendment	Drawn	Date	Checked
D	Embankment amended to tie in with proposed combined cycle/footway	CH	19.07.21	PJM
C	Proposed footway amended to tie in with newly constructed foot/cycleway	CH	01.06.21	KS
B	Give way added to auxiliary lane, lining amended	LOB	17.03.21	PJM
A	Lining amended	SB	Oct 19	KS

sa sanderson
associates
(consulting engineers) Ltd
Highways | Traffic | Transportation | Water
T 01924 844080 mail@sandersonassociates.co.uk
F 01924 844081 www.sandersonassociates.co.uk

Client	J and E Dickinson		
Project Title	Tyers Hill Access Improvements Doncaster Road, Ardsley, Barnsley		
Drawing Title	Proposed Access and Visibility Tyers Hill Road		
Scale	As shown	Drawn By	LOB
Drawing Size	A1	Checked By	PJM
Date	Sept 2019	Approved By	PJM
	Drawing Number 9246/006	Rev	D