
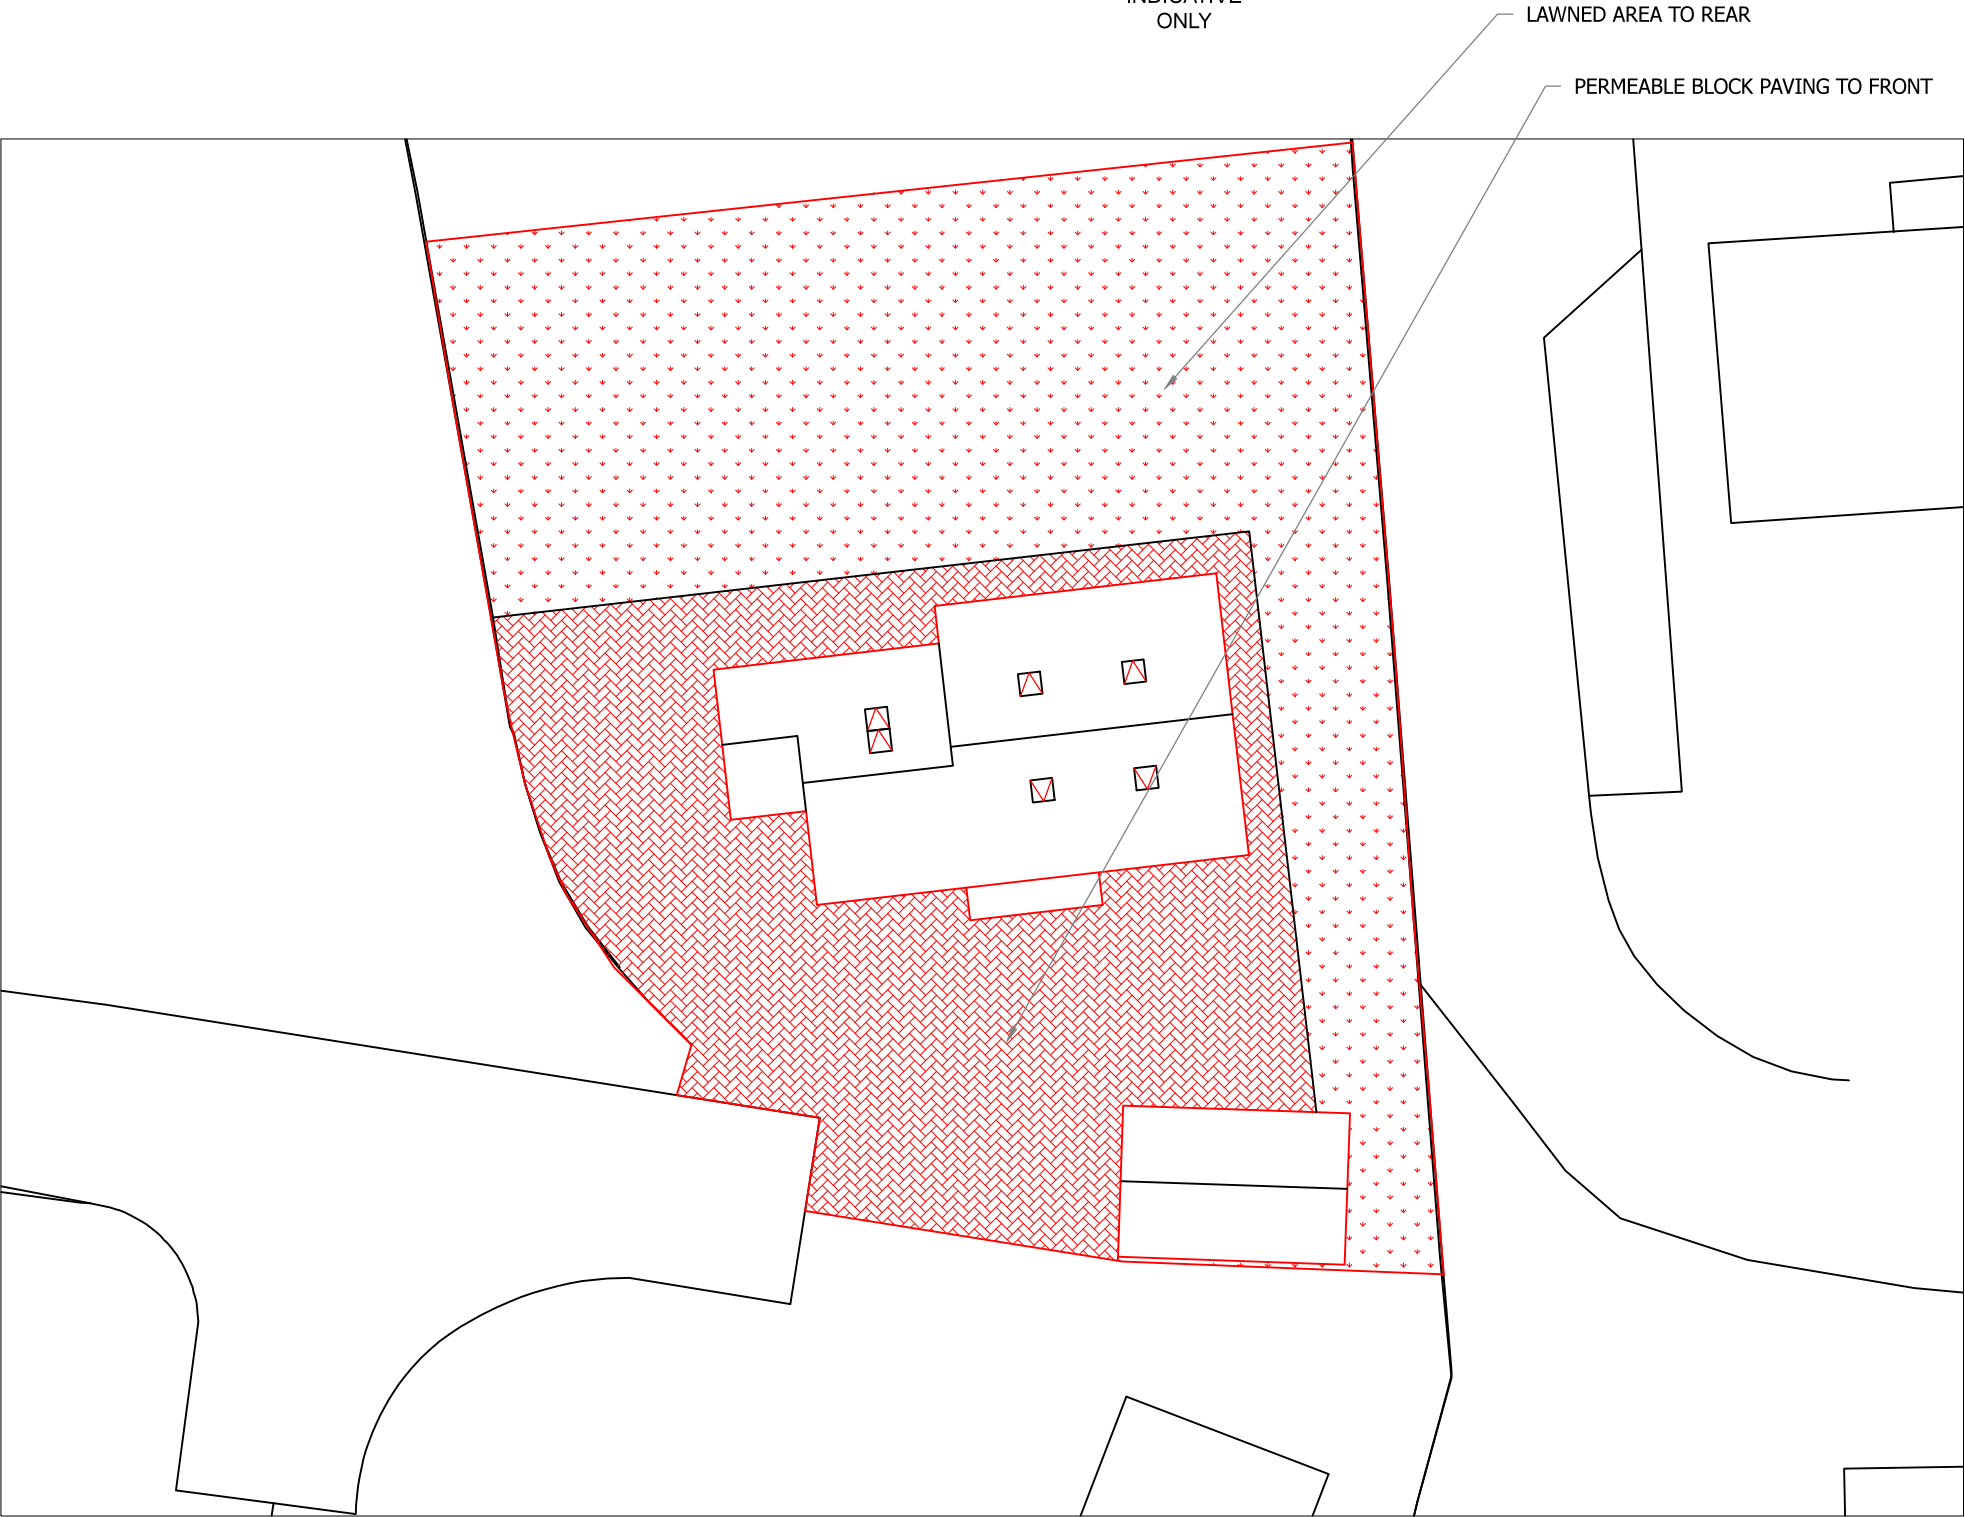


Drawing No.	Rev No.
MDM001 -005	A

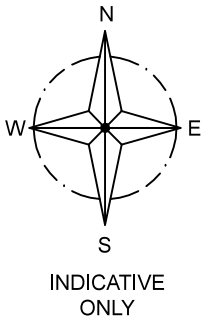

BLOCK PLAN
SCALE 1:200 AT A3

DO NOT SCALE: Contractor to check all dimensions and report any omissions or errors

NOTES

A	Boundary moved	JRB			22/02/16
Rev	Description	By	Chk	App	Date

JRB DESIGNS Ltd
1 Saville Road
Cudworth
Barnsley
S72 8LT
Tel: 01226 383542
Fax: 01226 380078
Mob: 07970 541192
Email: john@jrbdesigns.co.uk

This drawing is copyright. © jrbdesigns Ltd.

Client

MR. DEAN MIRFIN
152A CHURCHFIELD LANE
DARTON
BARNSELEY

Drawing Title

BLOCK PLANS

Address

HEATH CROFT CHASE
OFF DONCASTER ROAD
ARDSLEY
BARNSELEY

Project Title:

NEW DETACHED HOUSE
REAR EXTENSION

Purpose of Issue:

PLANNING

Drawing Status

FIRST ISSUE

Scale at A3 AS SHOWN	Drawn By JRB	Date 02/02/2016
Checked By	Date 02/02/2016	Approved By Date 02/02/2016

Project No. MDM001	Drawing No. 005	Revision A
-----------------------	--------------------	---------------

APPROVAL ☒ INFORMATION ☐ TENDER ☐ CONTRACT ☐ CONSTRUCTION ☐