


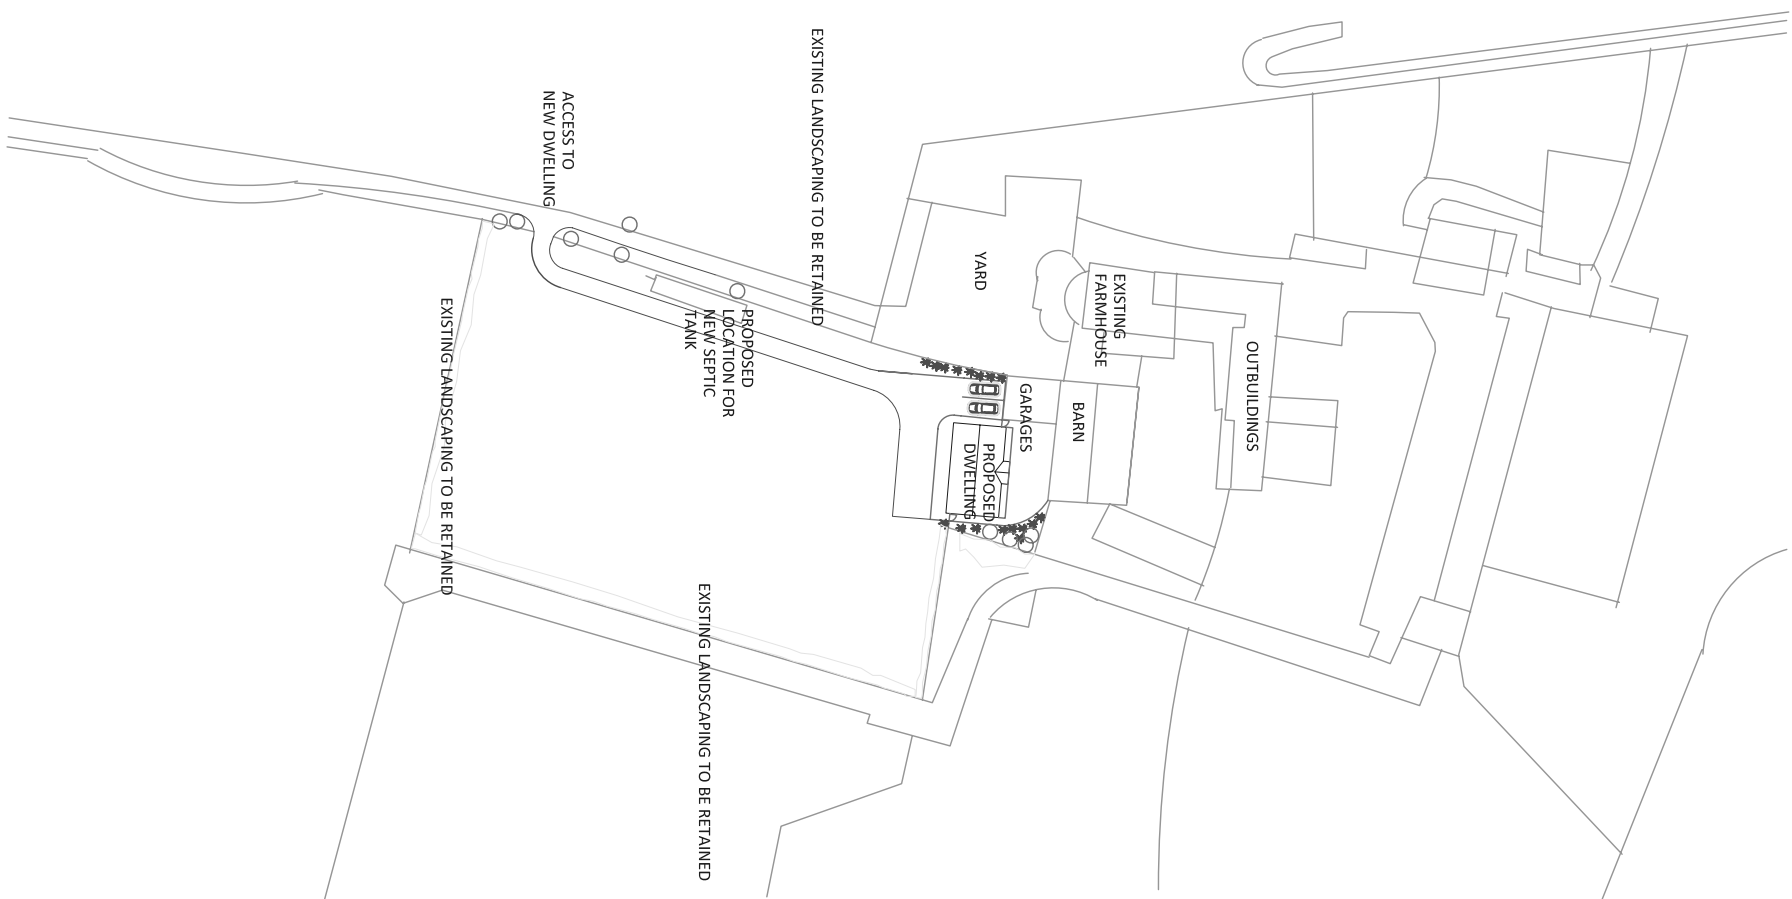

SITE

LOW VALLEY FARM, DARFIELD

CLIENT

MR AND MRS HOBSON

PROJECT

PROPOSED DETACHED DWELLING

DRAWING TITLE

BLOCK PLAN

DRAWING NO.

23.05.03

DATE _____

02.07.2023

SCALE

1:1000@A3

REVISION

/