




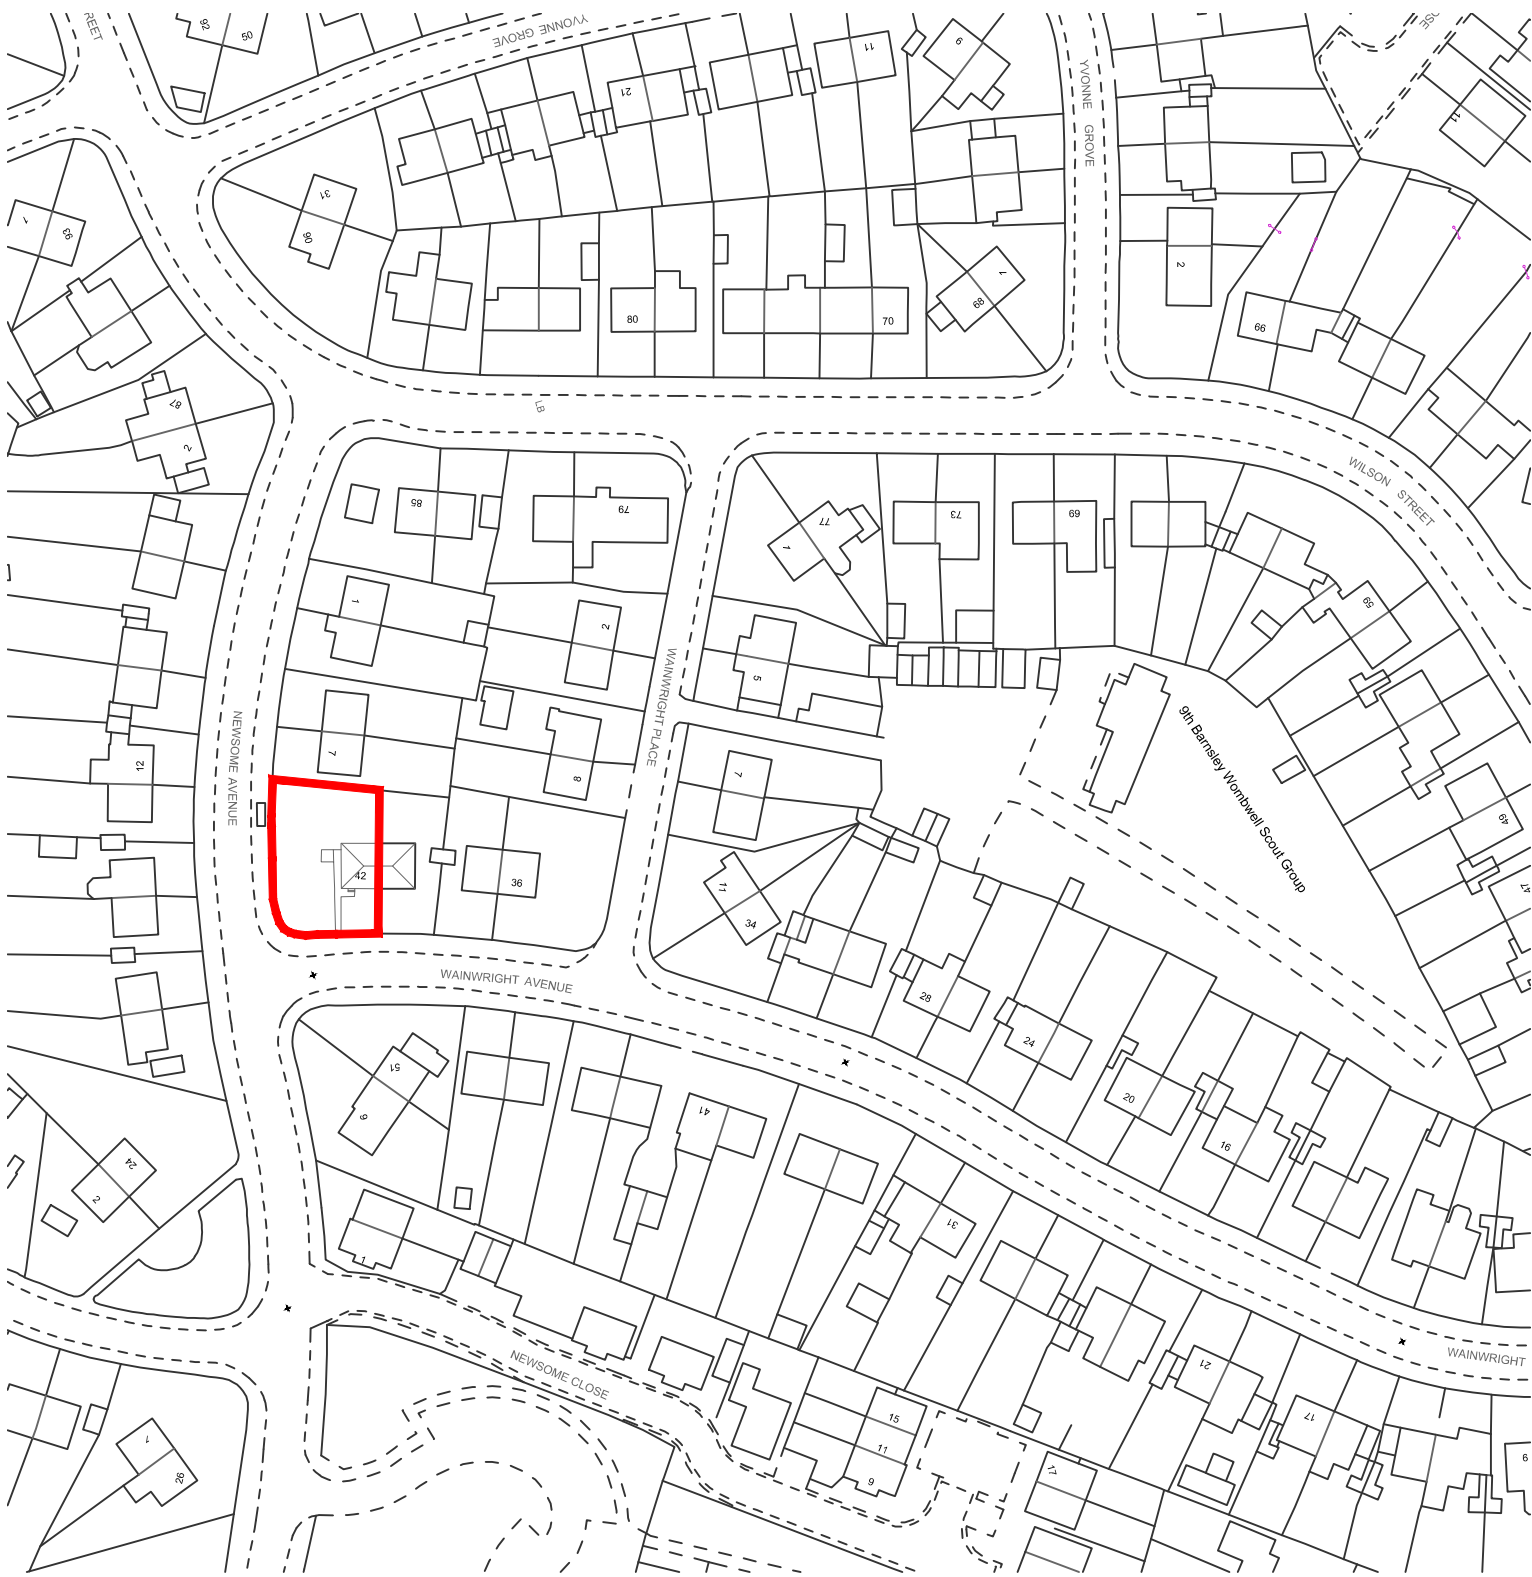

SITE LOCATION PLAN - 1:1250

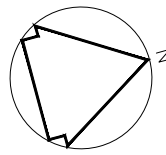

EXISTING EAST ELEVATION - 1:50

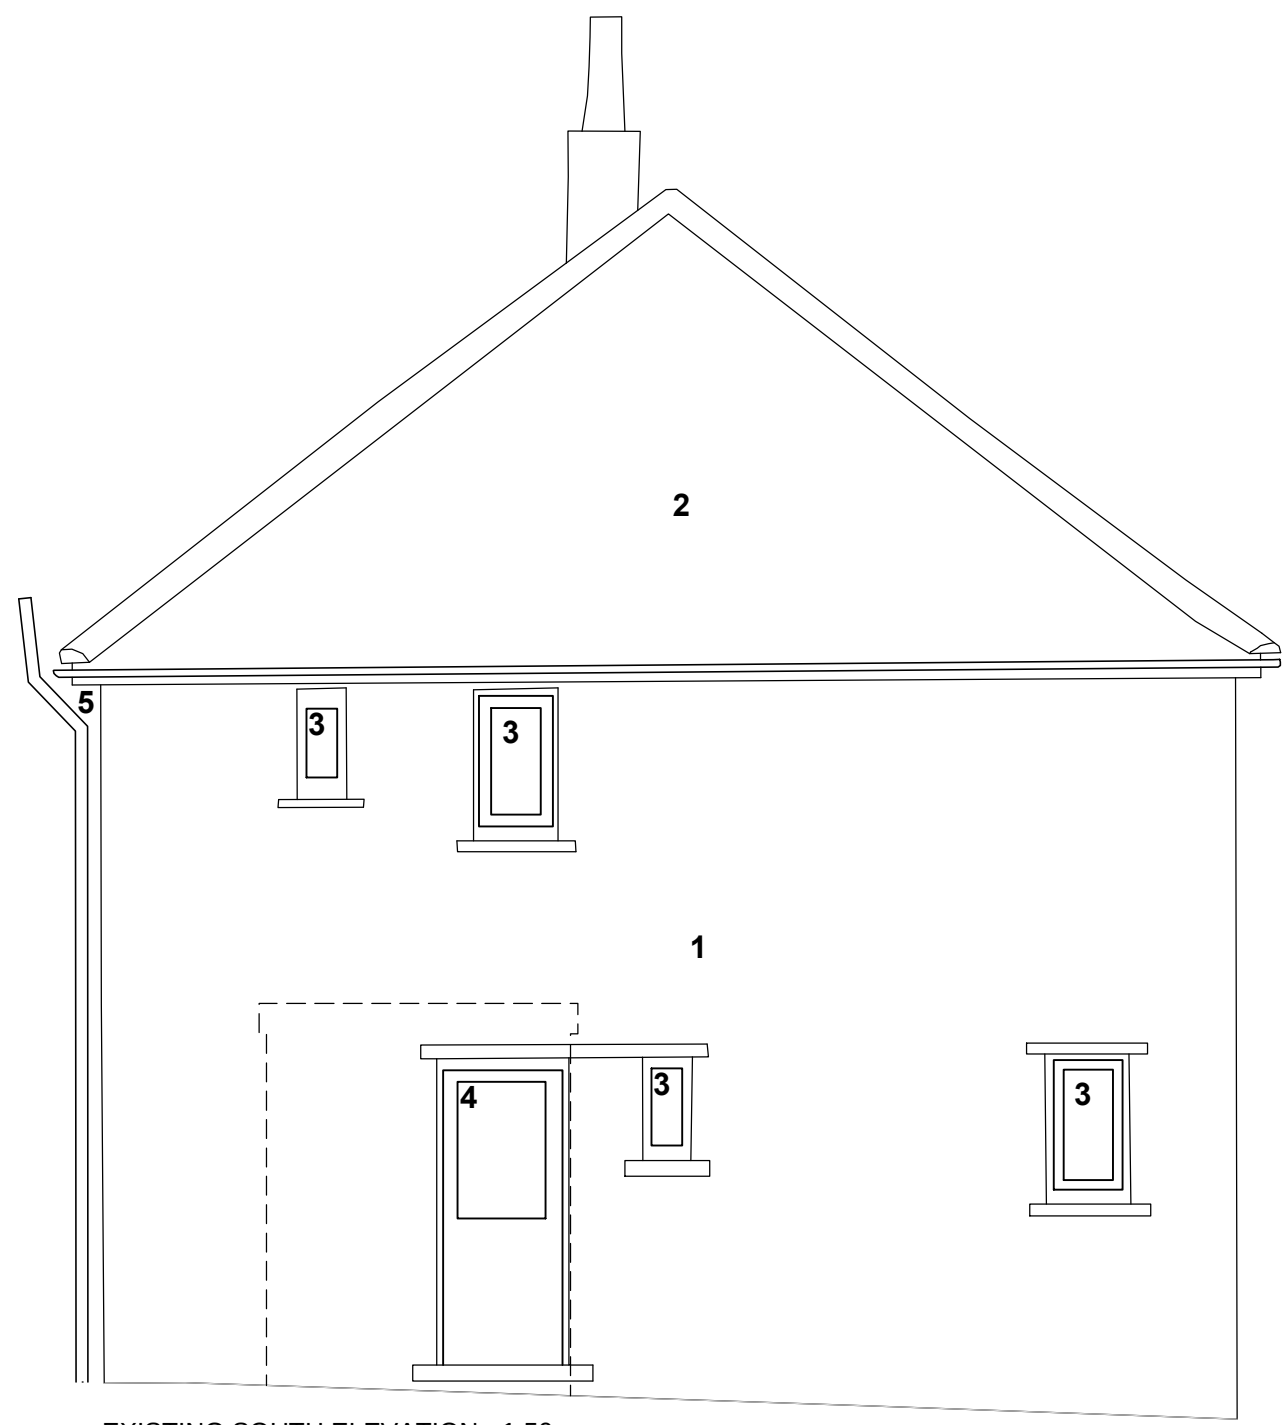


EXISTING SOUTH ELEVATION - 1:50





EXISTING WEST ELEVATION - 1:50


- LEGEND
- 1. Facing Brickwork
 - 2. Clay Tile
 - 3. UPVC Window
 - 4. UPVC Door
 - 5. UPVC Gutter & Downpipe
 - 6. Street Name Sign

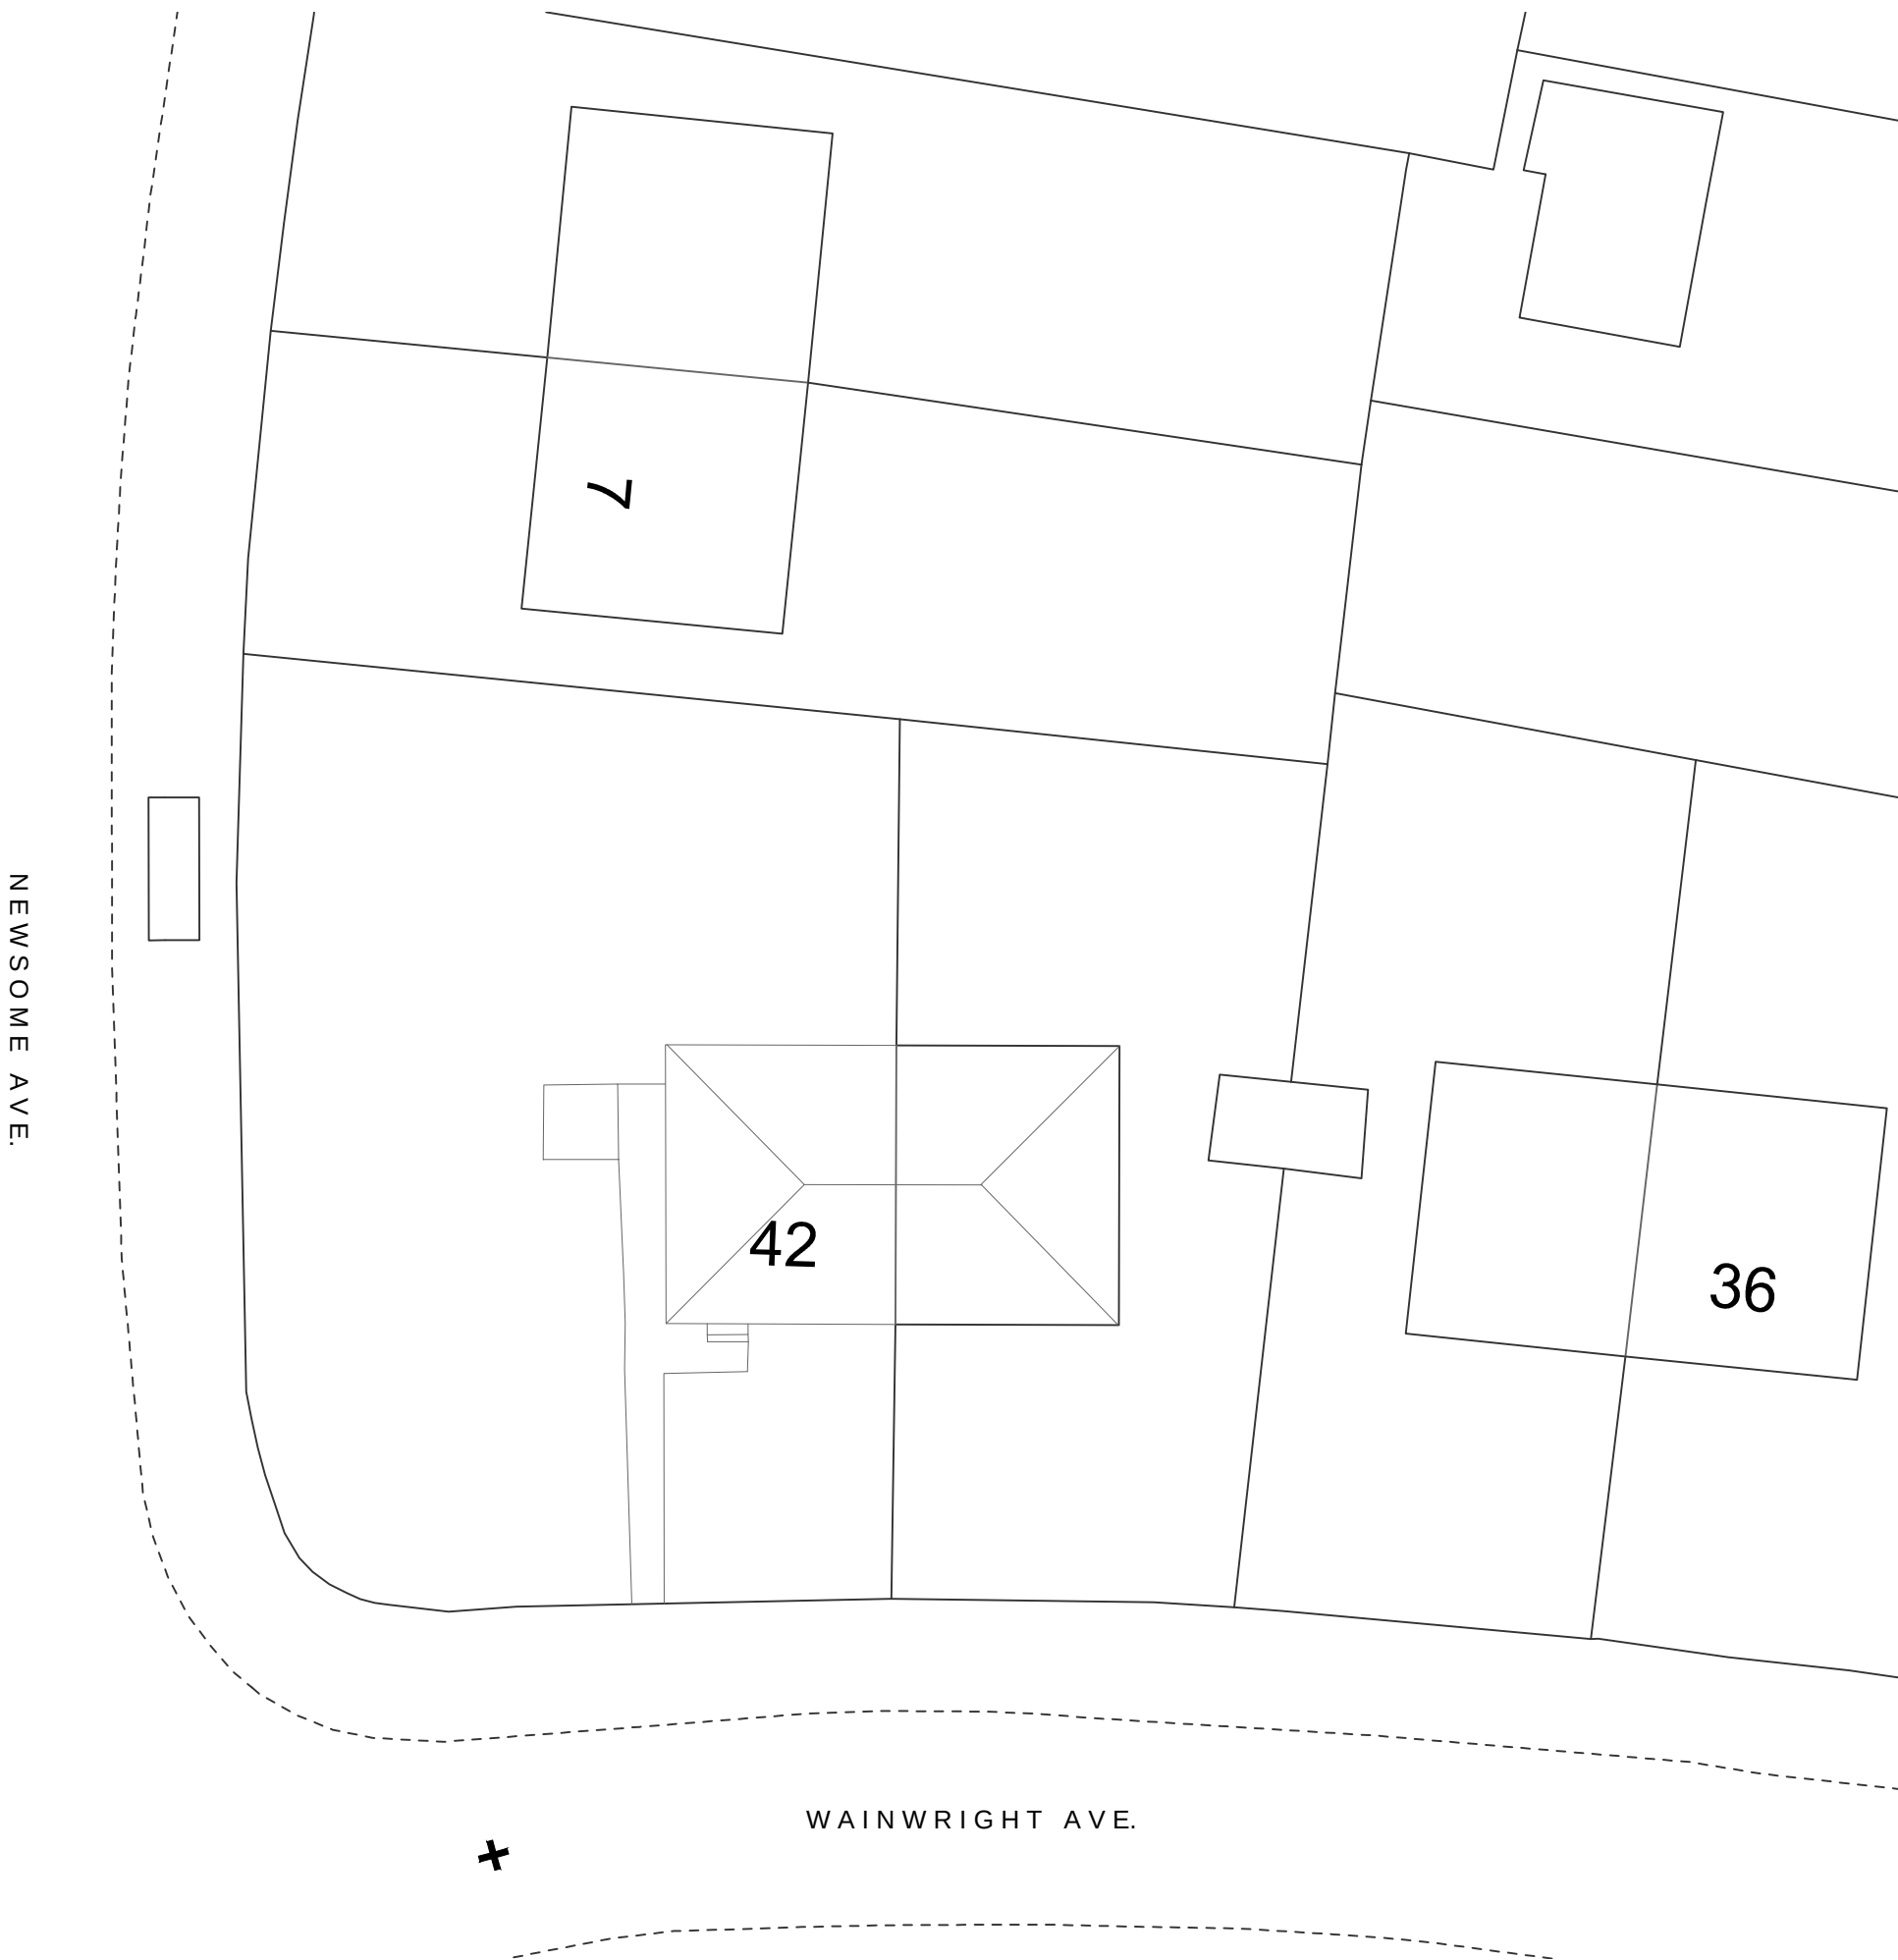

SITE PLAN - 1:200

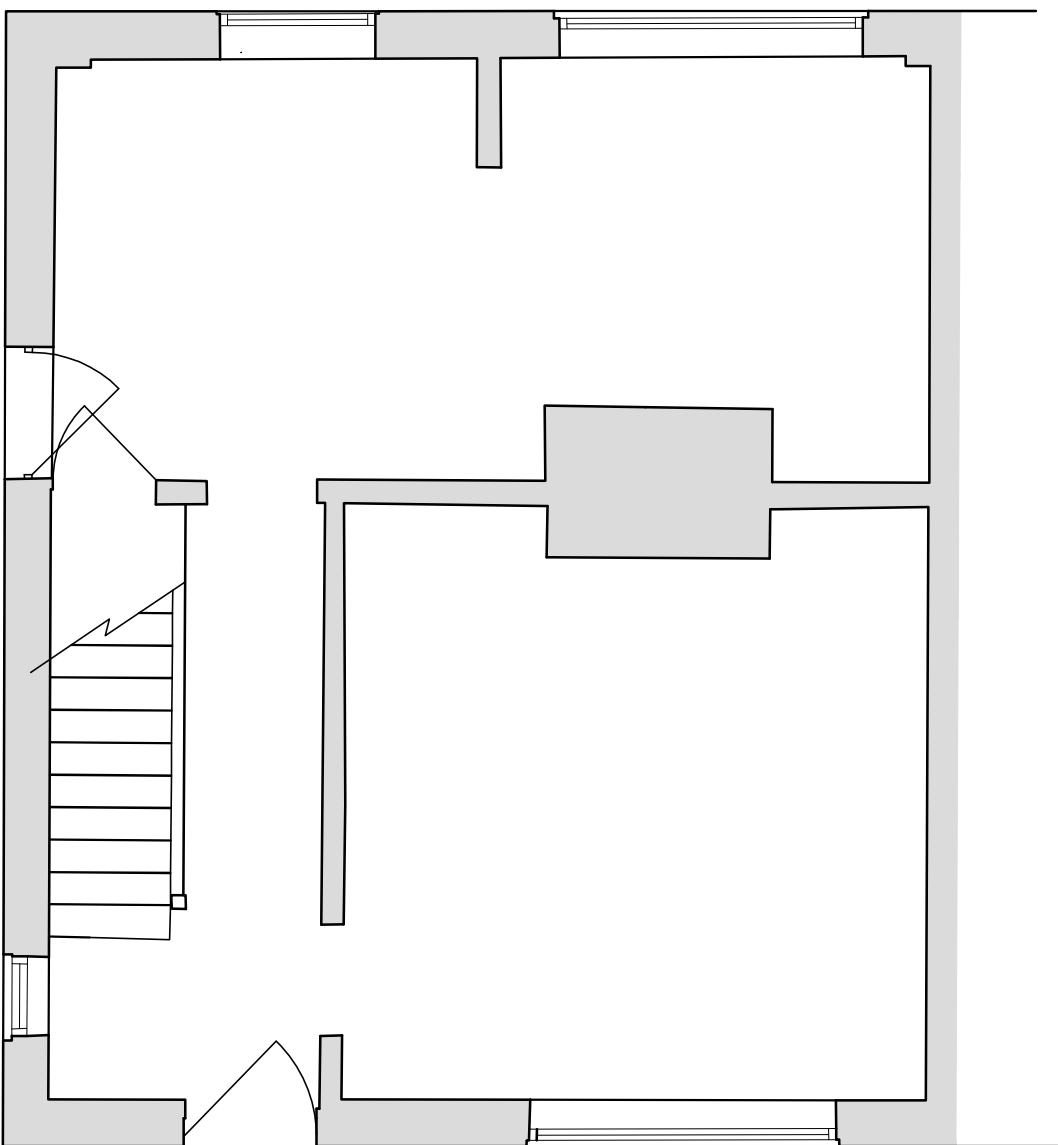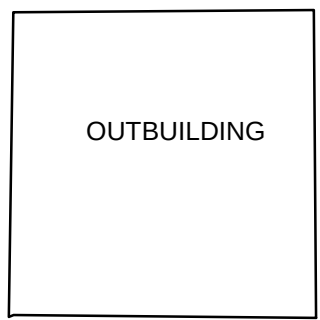

EXISTING GROUND FLOOR PLAN - 1:50

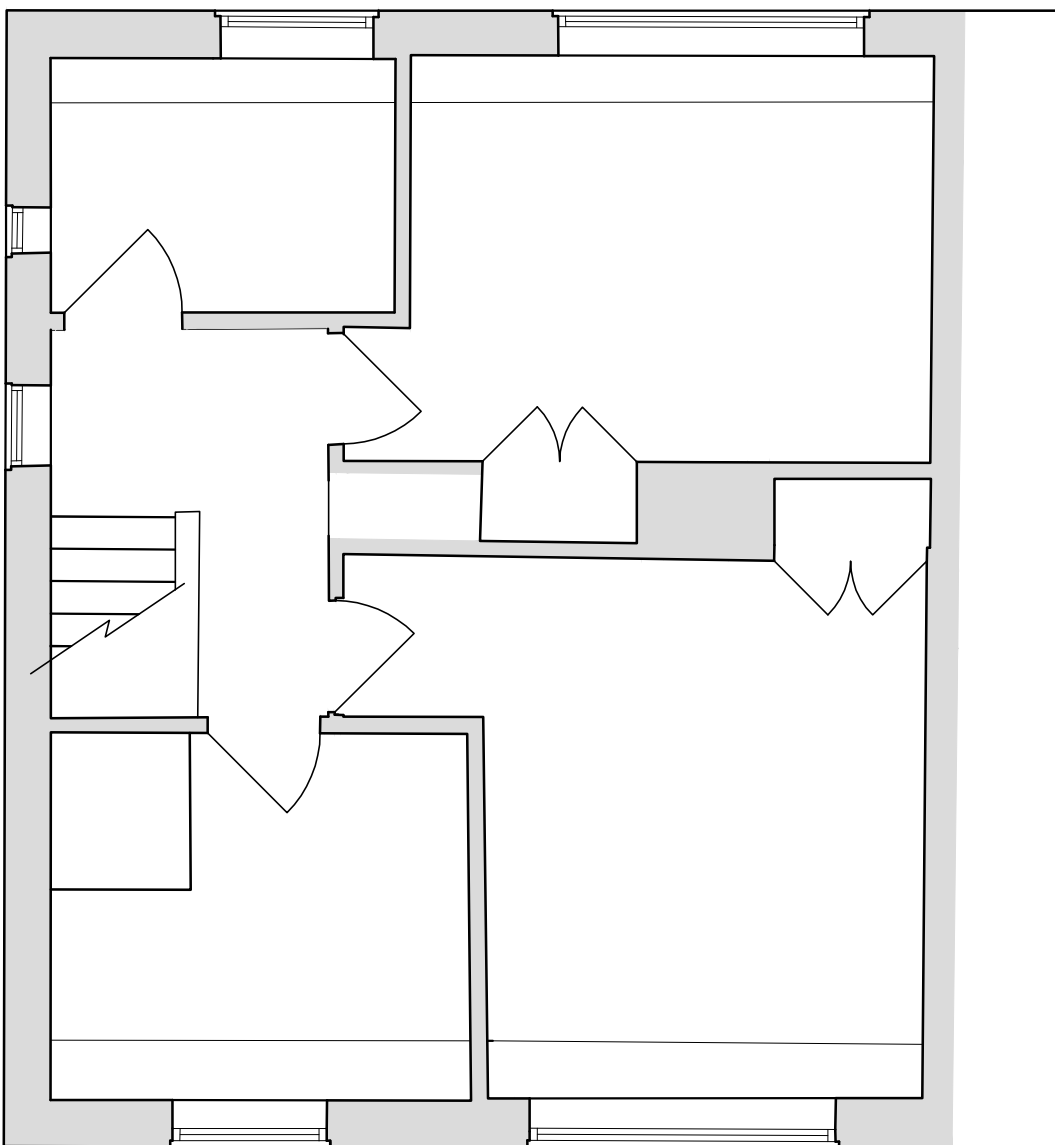

EXISTING FIRST FLOOR PLAN - 1:50

PLANNING
NOT FOR CONSTRUCTION

42 WAINWRIGHT AVE, S73 8LS

EXISTING PLAN &
ELEVATIONS
EX_101
To scale @ A1
REV: 00 DATE: 17.11.2019