
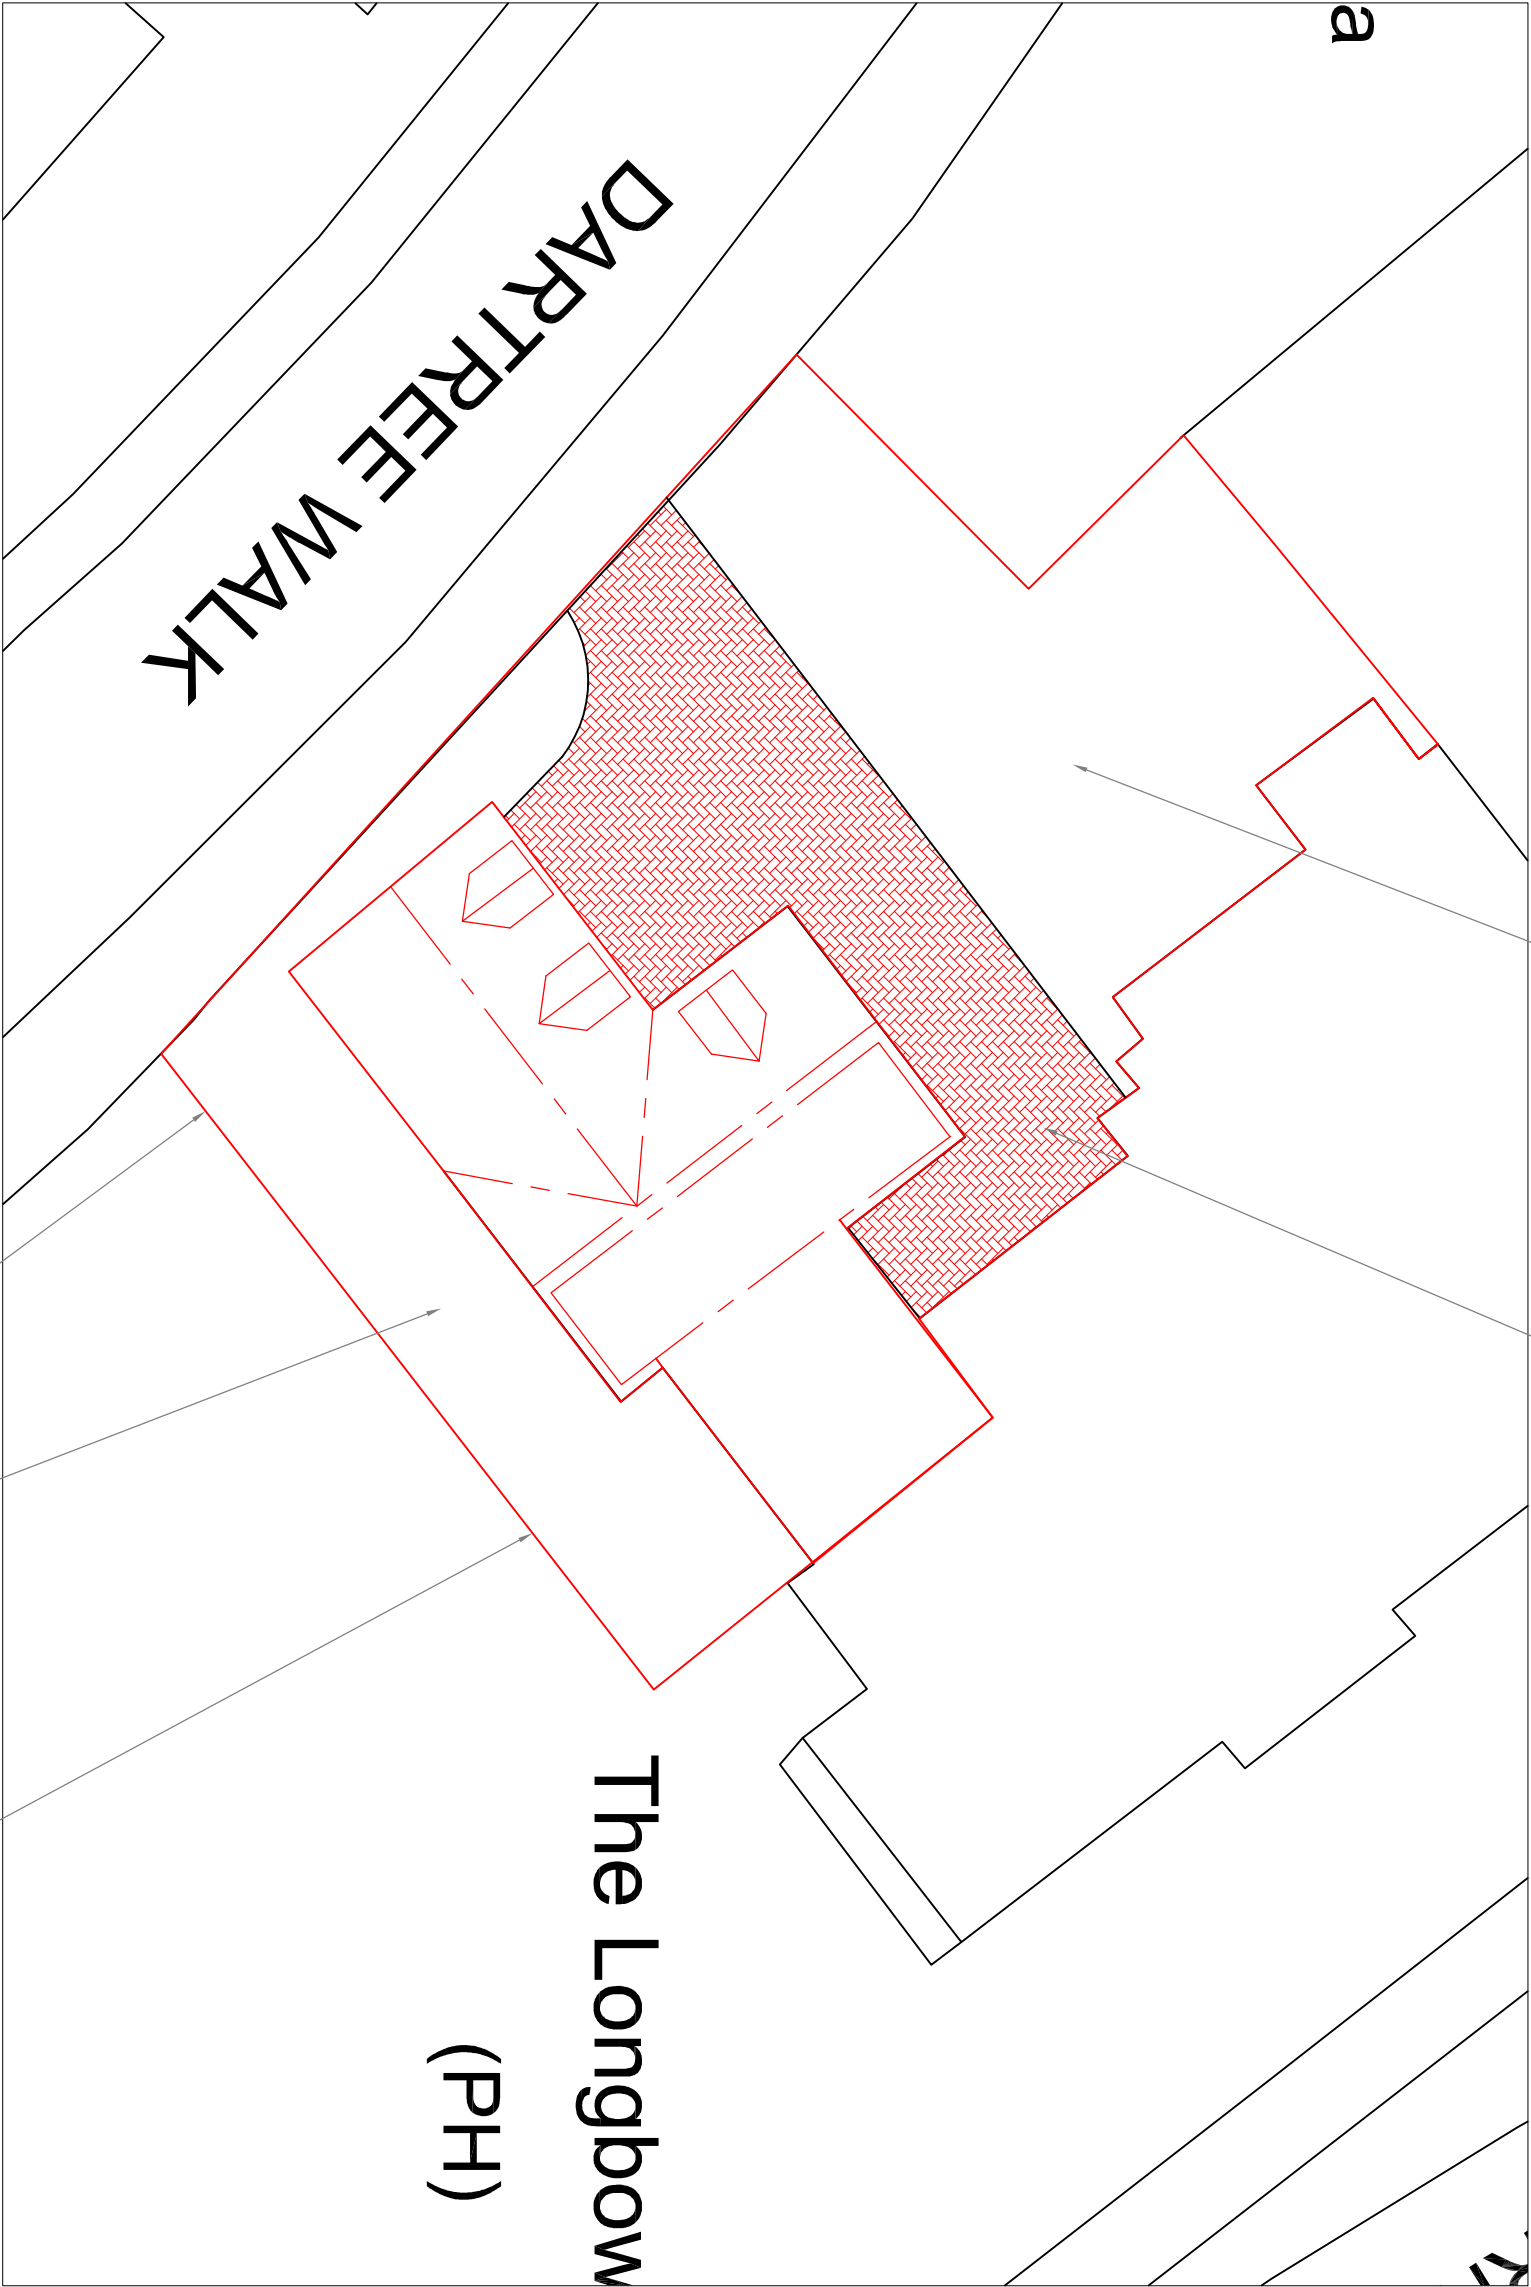


Drawing No.	Rev No.
MRM001 -005	

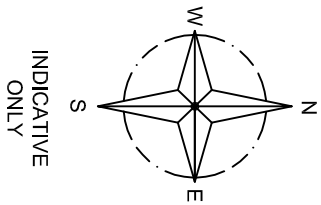

DO NOT SCALE: Contractor to check all dimensions and report any omissions or errors

NOTES

Rev	Description	By	Chk	App	Date
-----	-------------	----	-----	-----	------

JRB DESIGNS LTD
1 Saville Road
Cudworth
Barnsley
S72 8LT
Tel: 01226 383542
Fax: 01226 380078
Mob: 07970 541192
Email: join@jrbdesigns.co.uk

This drawing is copyright. © Jrbdesigns Ltd.

Client
MR R MARKHAM
17 STONEYFORD ROAD
LOW VALLEY WOMBWELL
BARNSELEY

Drawing Title
BLOCK PLAN

Address
BUNGALOW ON DARTREE WALK
DARFIELD
BARNSELEY
S73 9DJ

Project Title:
CHANGE OF USE FROM A1
RETAIL TO RESIDENTIAL (C3)

Purpose of Issue:

PLANNING

Drawing Status
FIRST ISSUE

Scale at A3 AS SHOWN	Drawn By JRB	Date 29/10/2013
Checked By	Approved By	Date 29/10/2013
Project No. MRM001	Drawing No. 005	Revision -

APPROVAL ☒ INFORMATION ☐ TENDER ☐ CONTRACT ☐ CONSTRUCTION ☐