


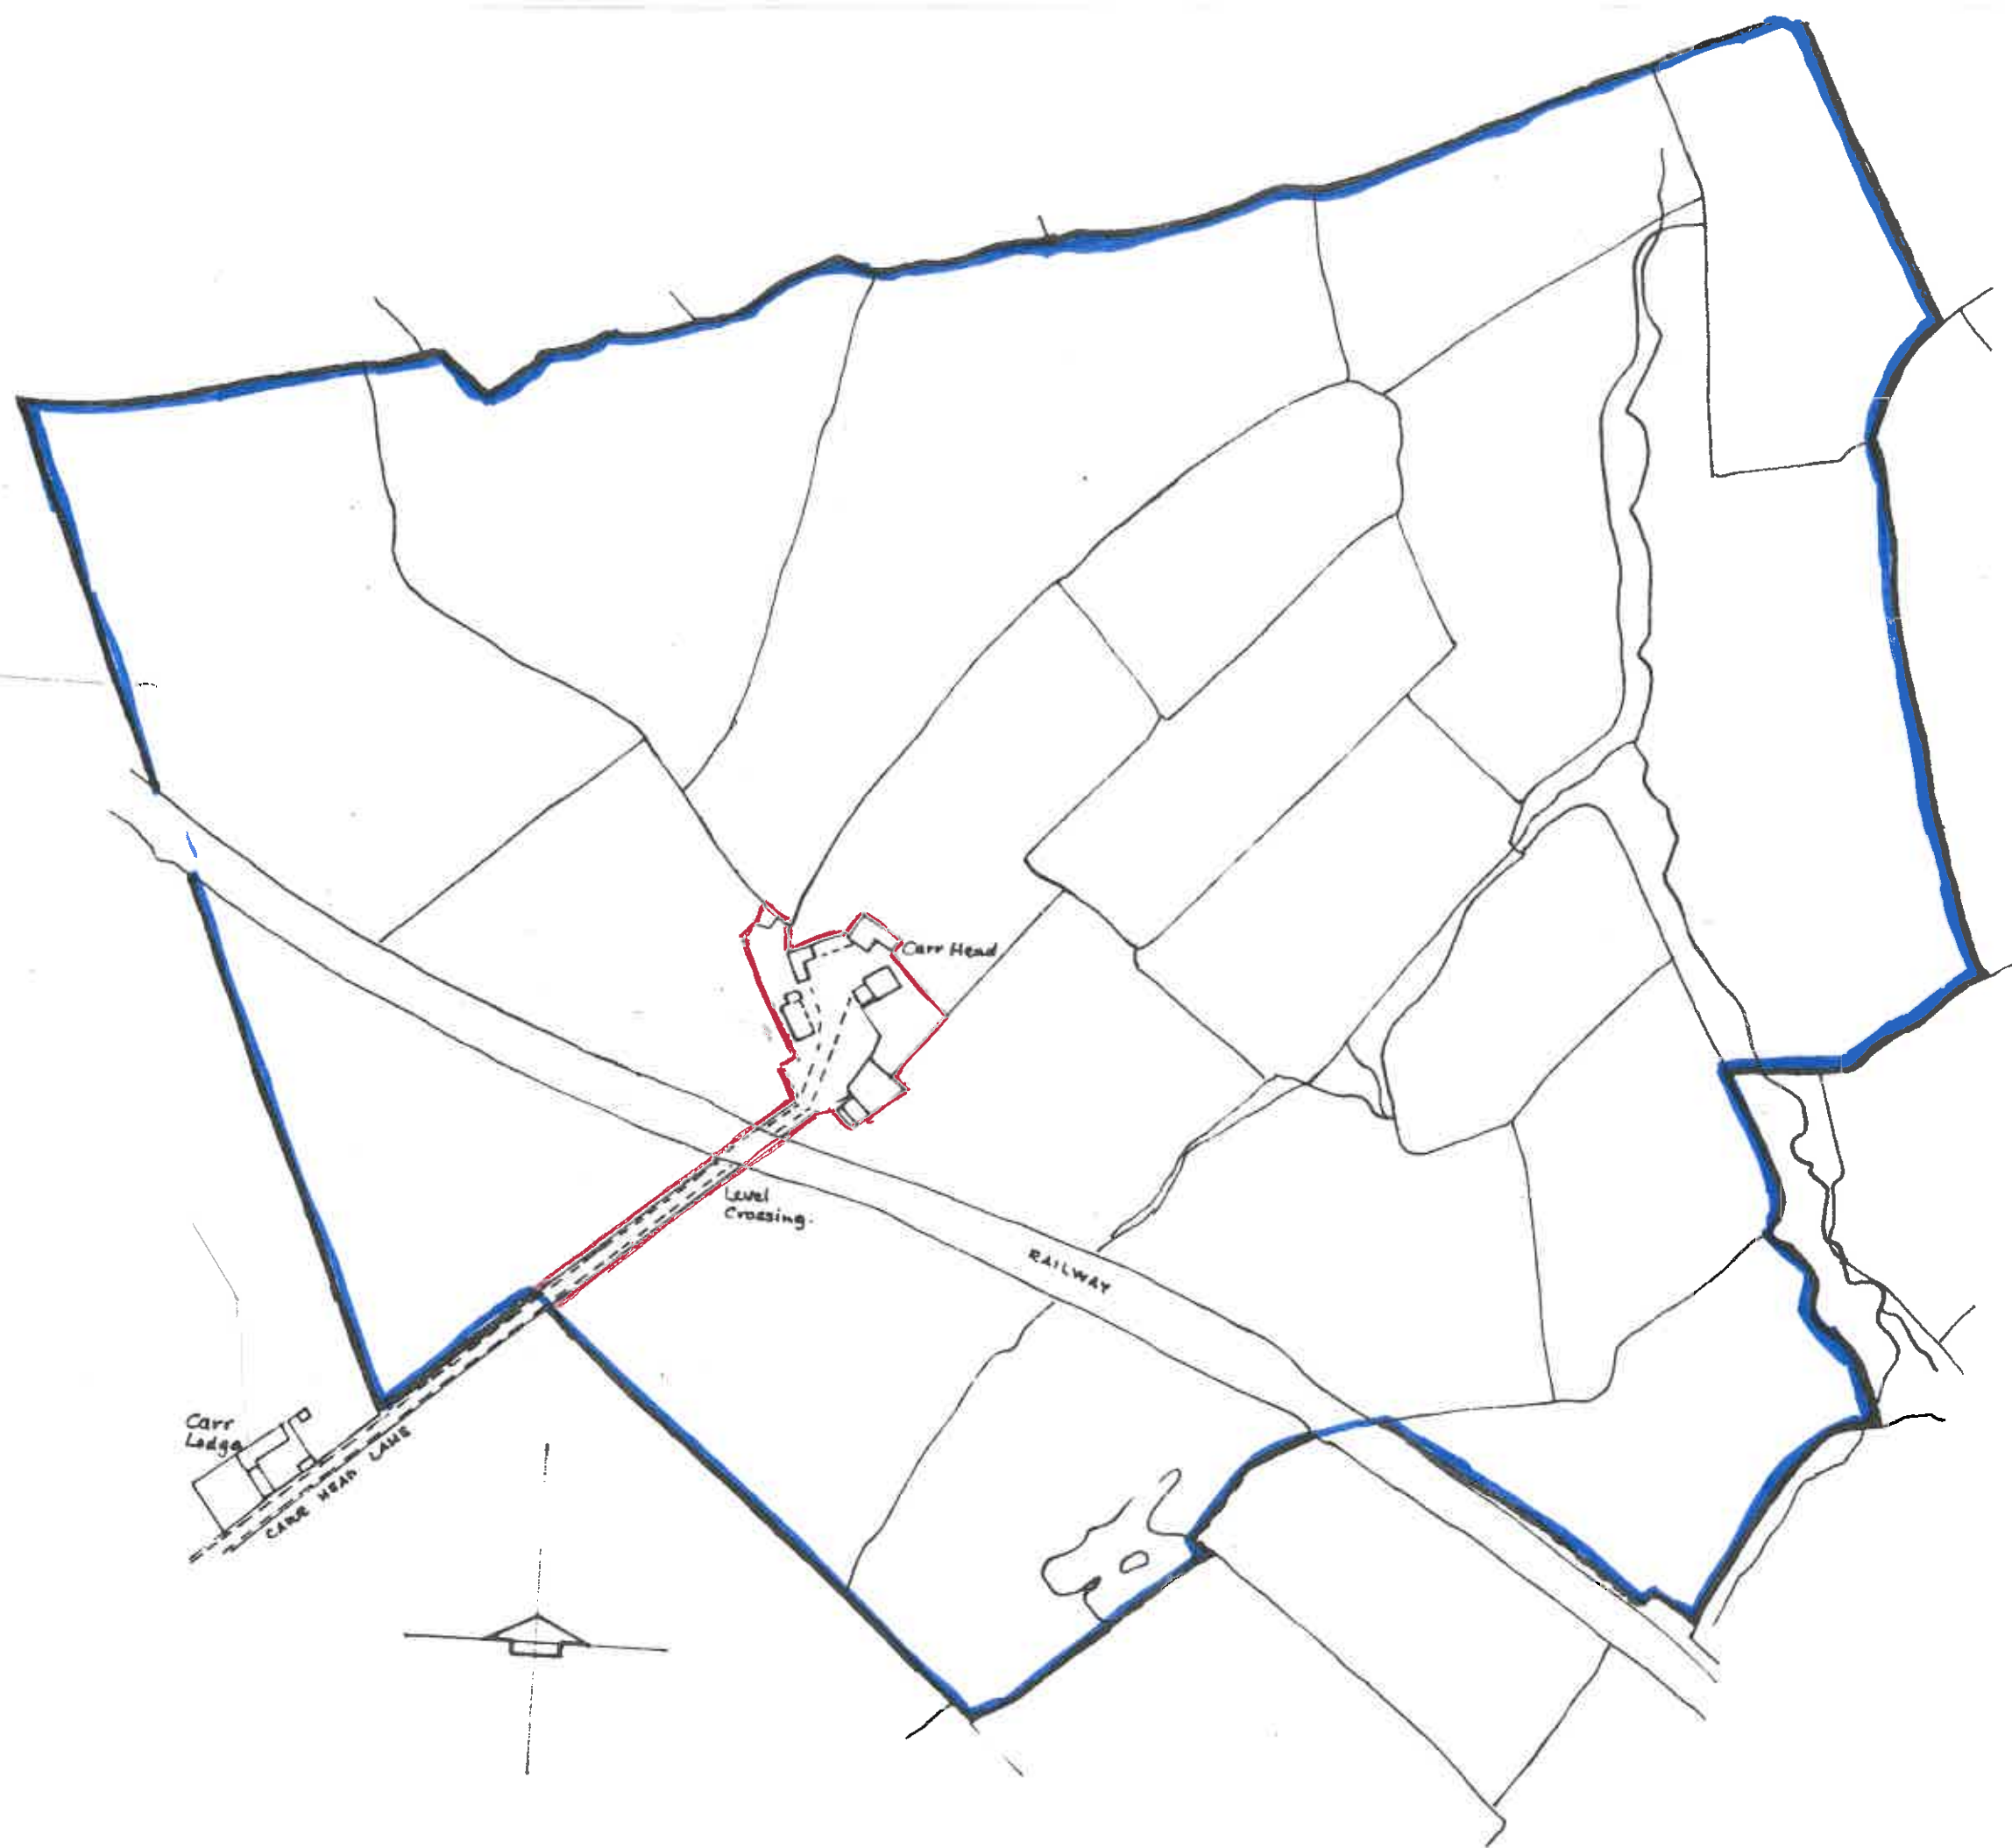

SITE PLAN 1/2500.