
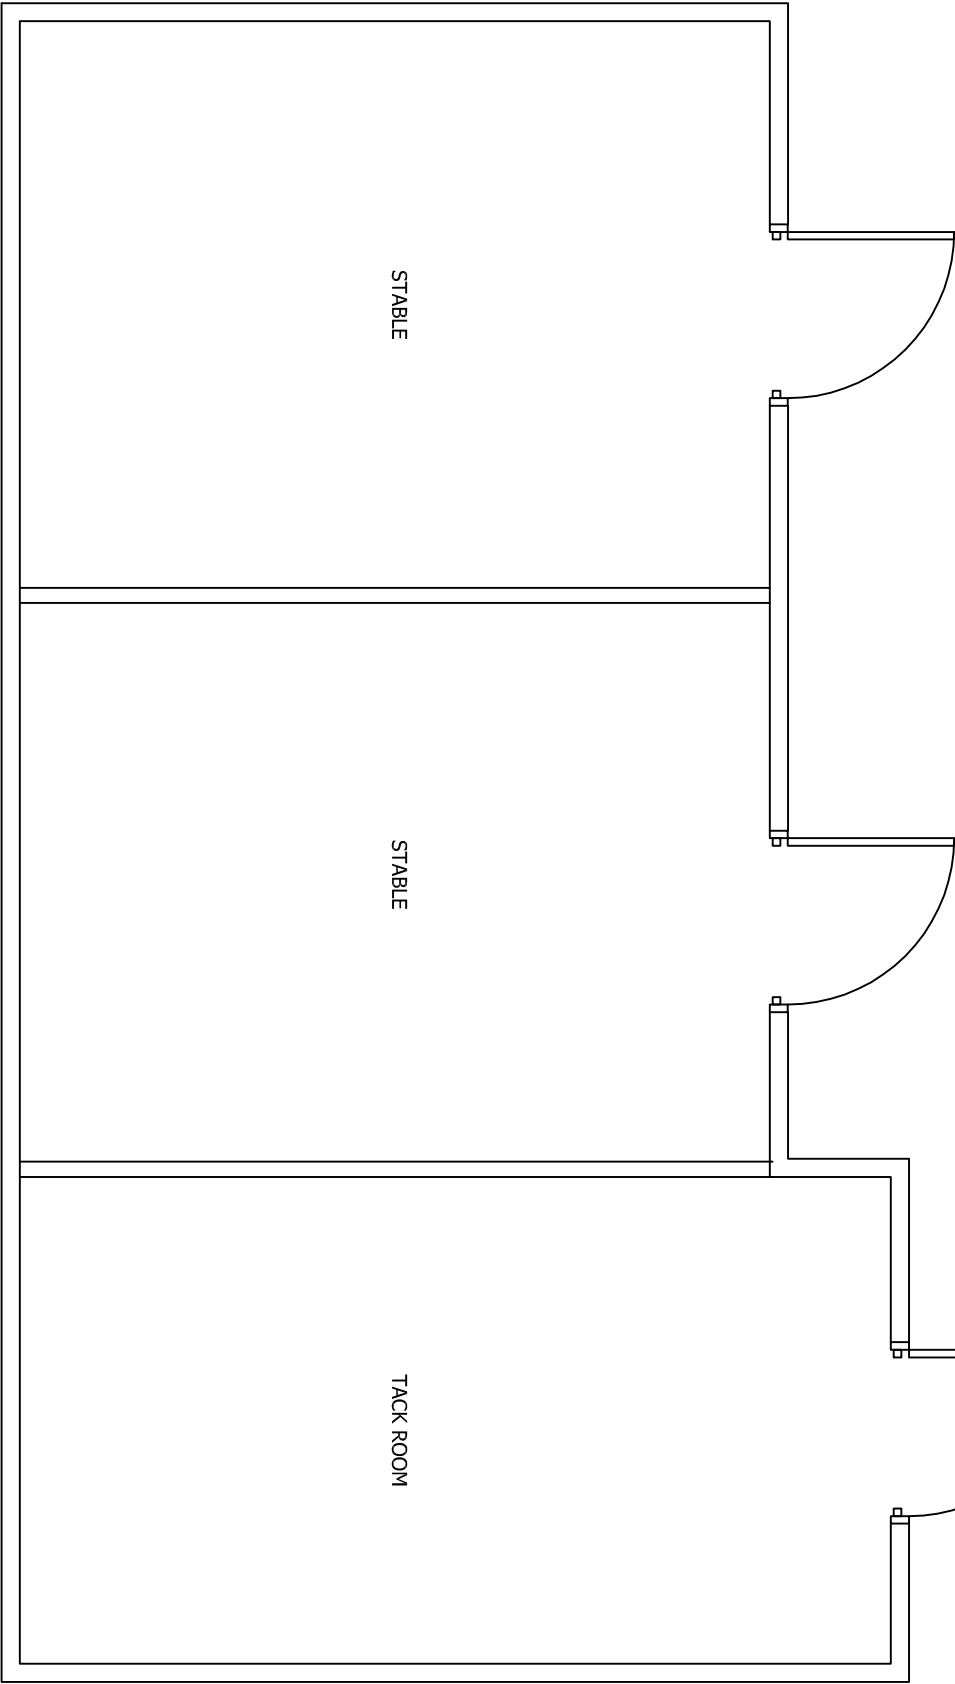


Drawing No.	Rev No.
MMA005 -004	

12800

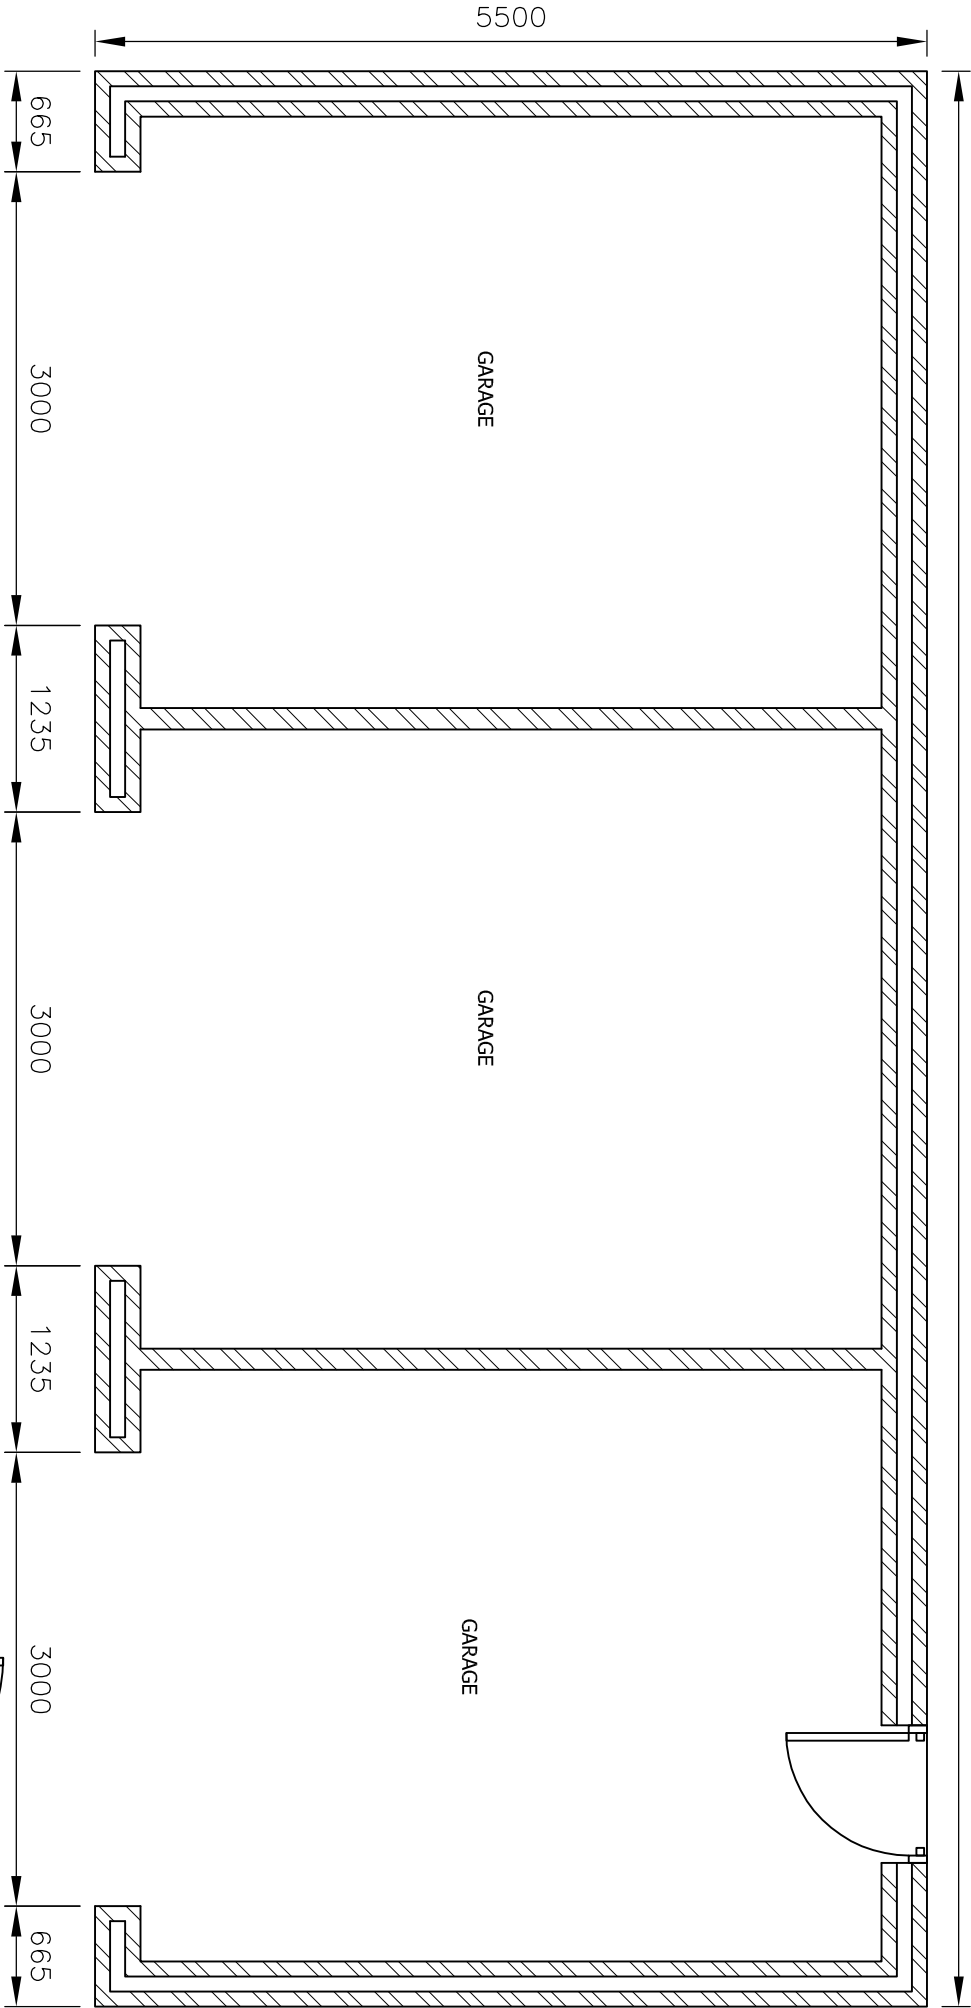

DO NOT SCALE: Contractor to check all dimensions and report any omissions or errors

NOTES

Rev	Description	By	CHK	App	Date
-----	-------------	----	-----	-----	------

JRB DESIGNS Ltd
1 Saville Road
Cuddworth
Barnsley
S72 8LT
Tel: 01226 383542
Fax: 01226 380078
Mob: 07970 541192
Email: joine@jrbdesigns.co.uk

This drawing is copyright. © Jrbdesigns Ltd.

Client
MR M ALLEN

PROPOSED PLANS

Address
**119 CROSS LANE
ROYSTON
BARNSELEY
S71 4AR**

PROPOSED DETACHED GARAGE

Purpose of Issue:

PLANNING

Drafting Status
FIRST ISSUE

Scale at A3 AS SHOWN	Drawn By JRB	Date 23/11/2011
Checked By	Approved By	Date 23/11/2011
Project No. MMA005	Drawing No. 004	Revision

APPROVAL ☒ INFORMATION ☐ TENDER ☐ CONTRACT ☐ CONSTRUCTION ☐

PROPOSED STABLE PLAN SCALE 1:50 AT A3