
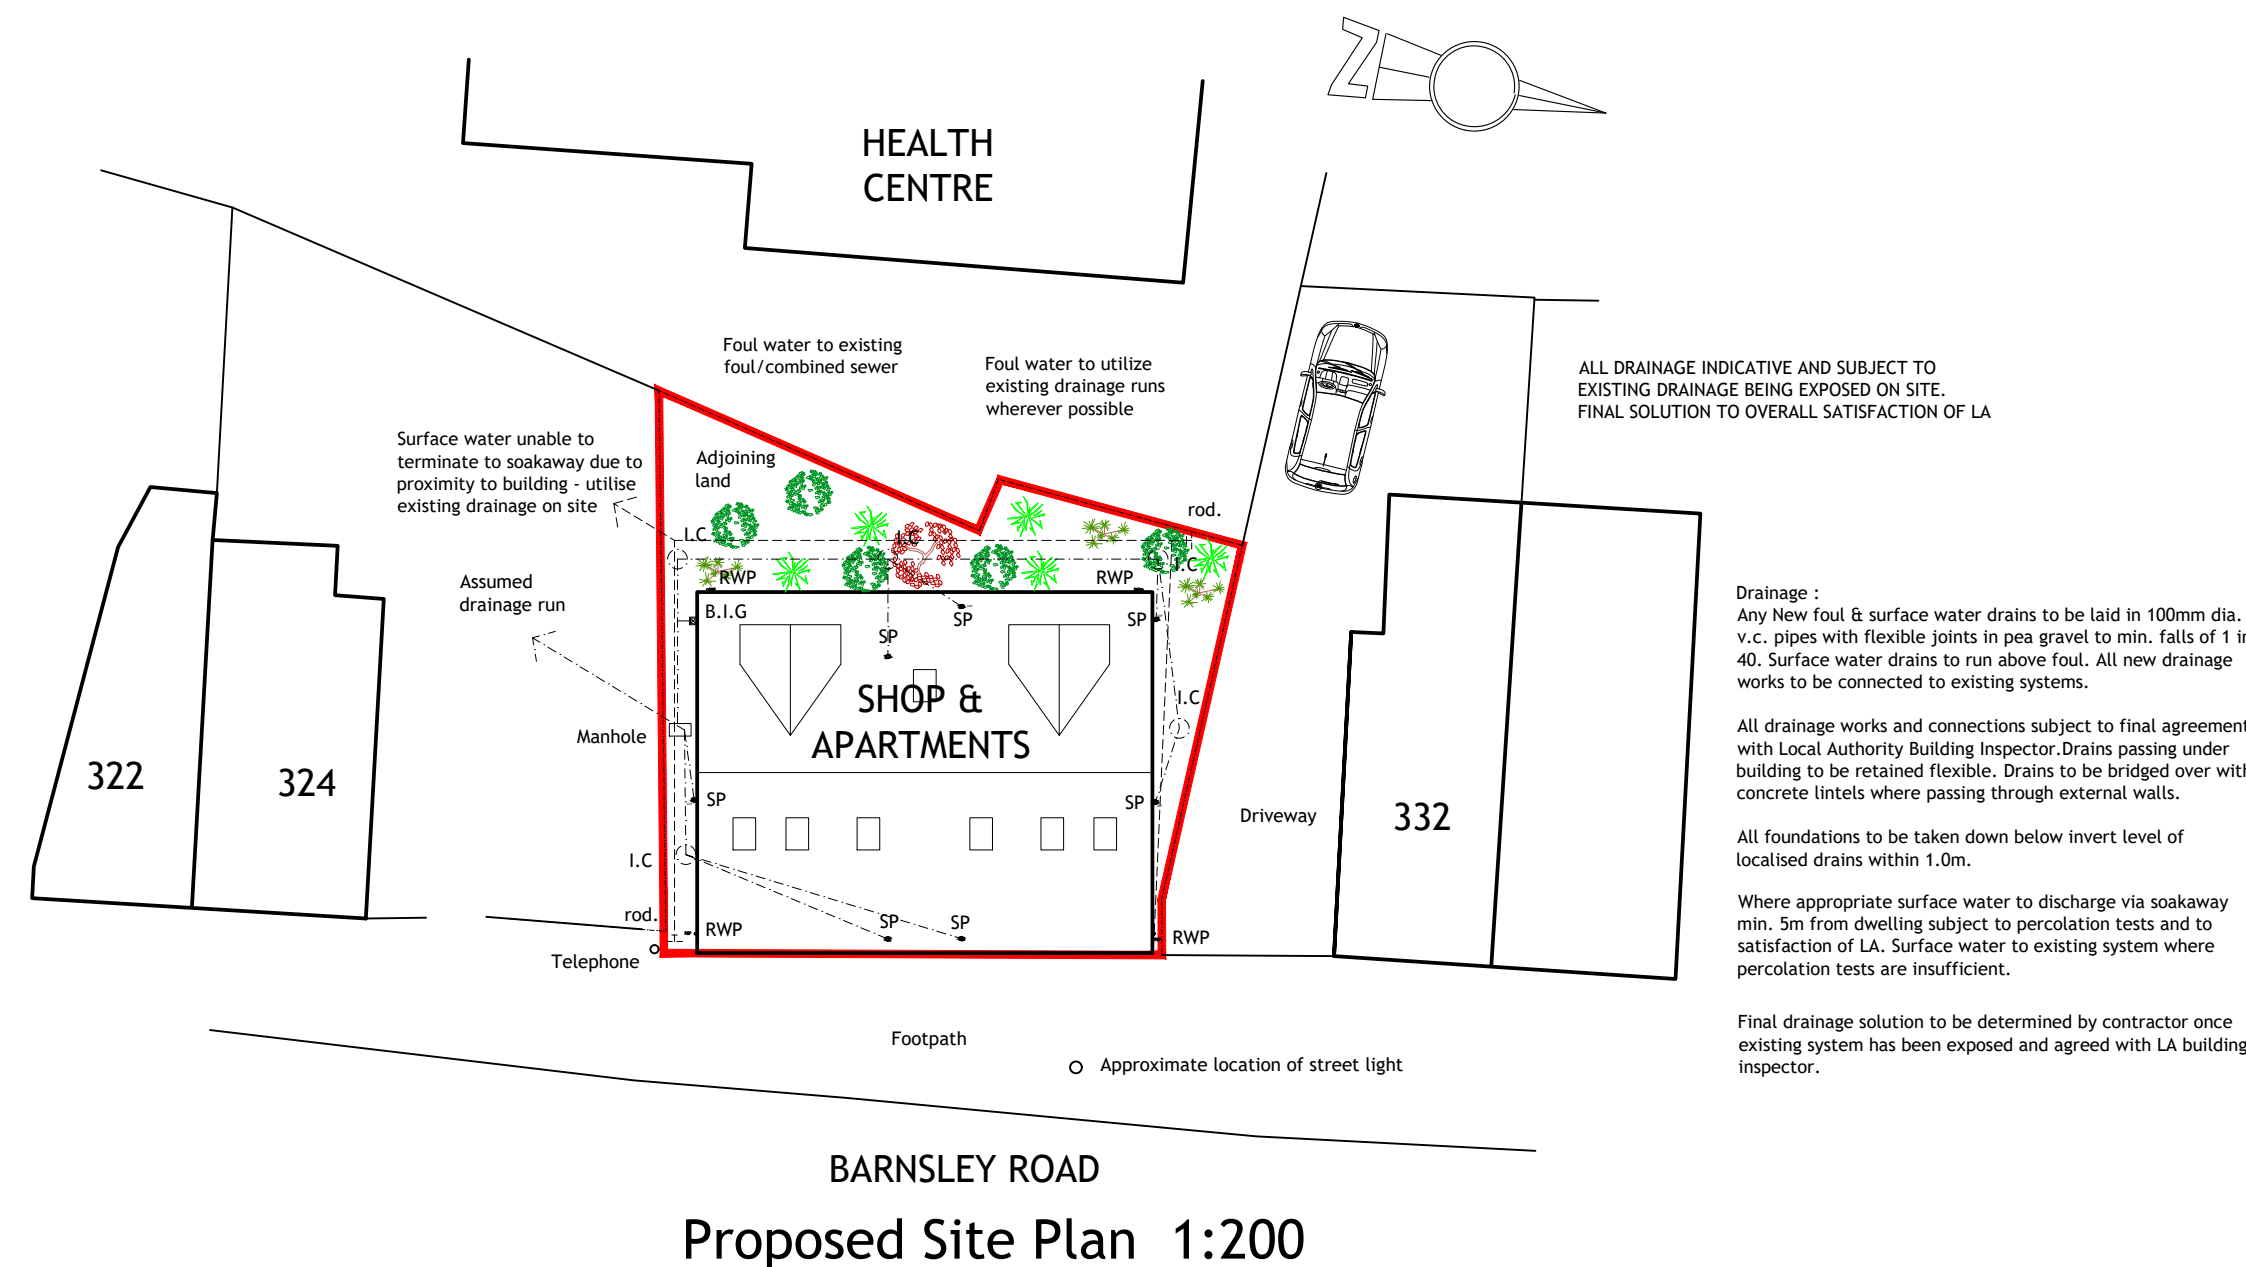
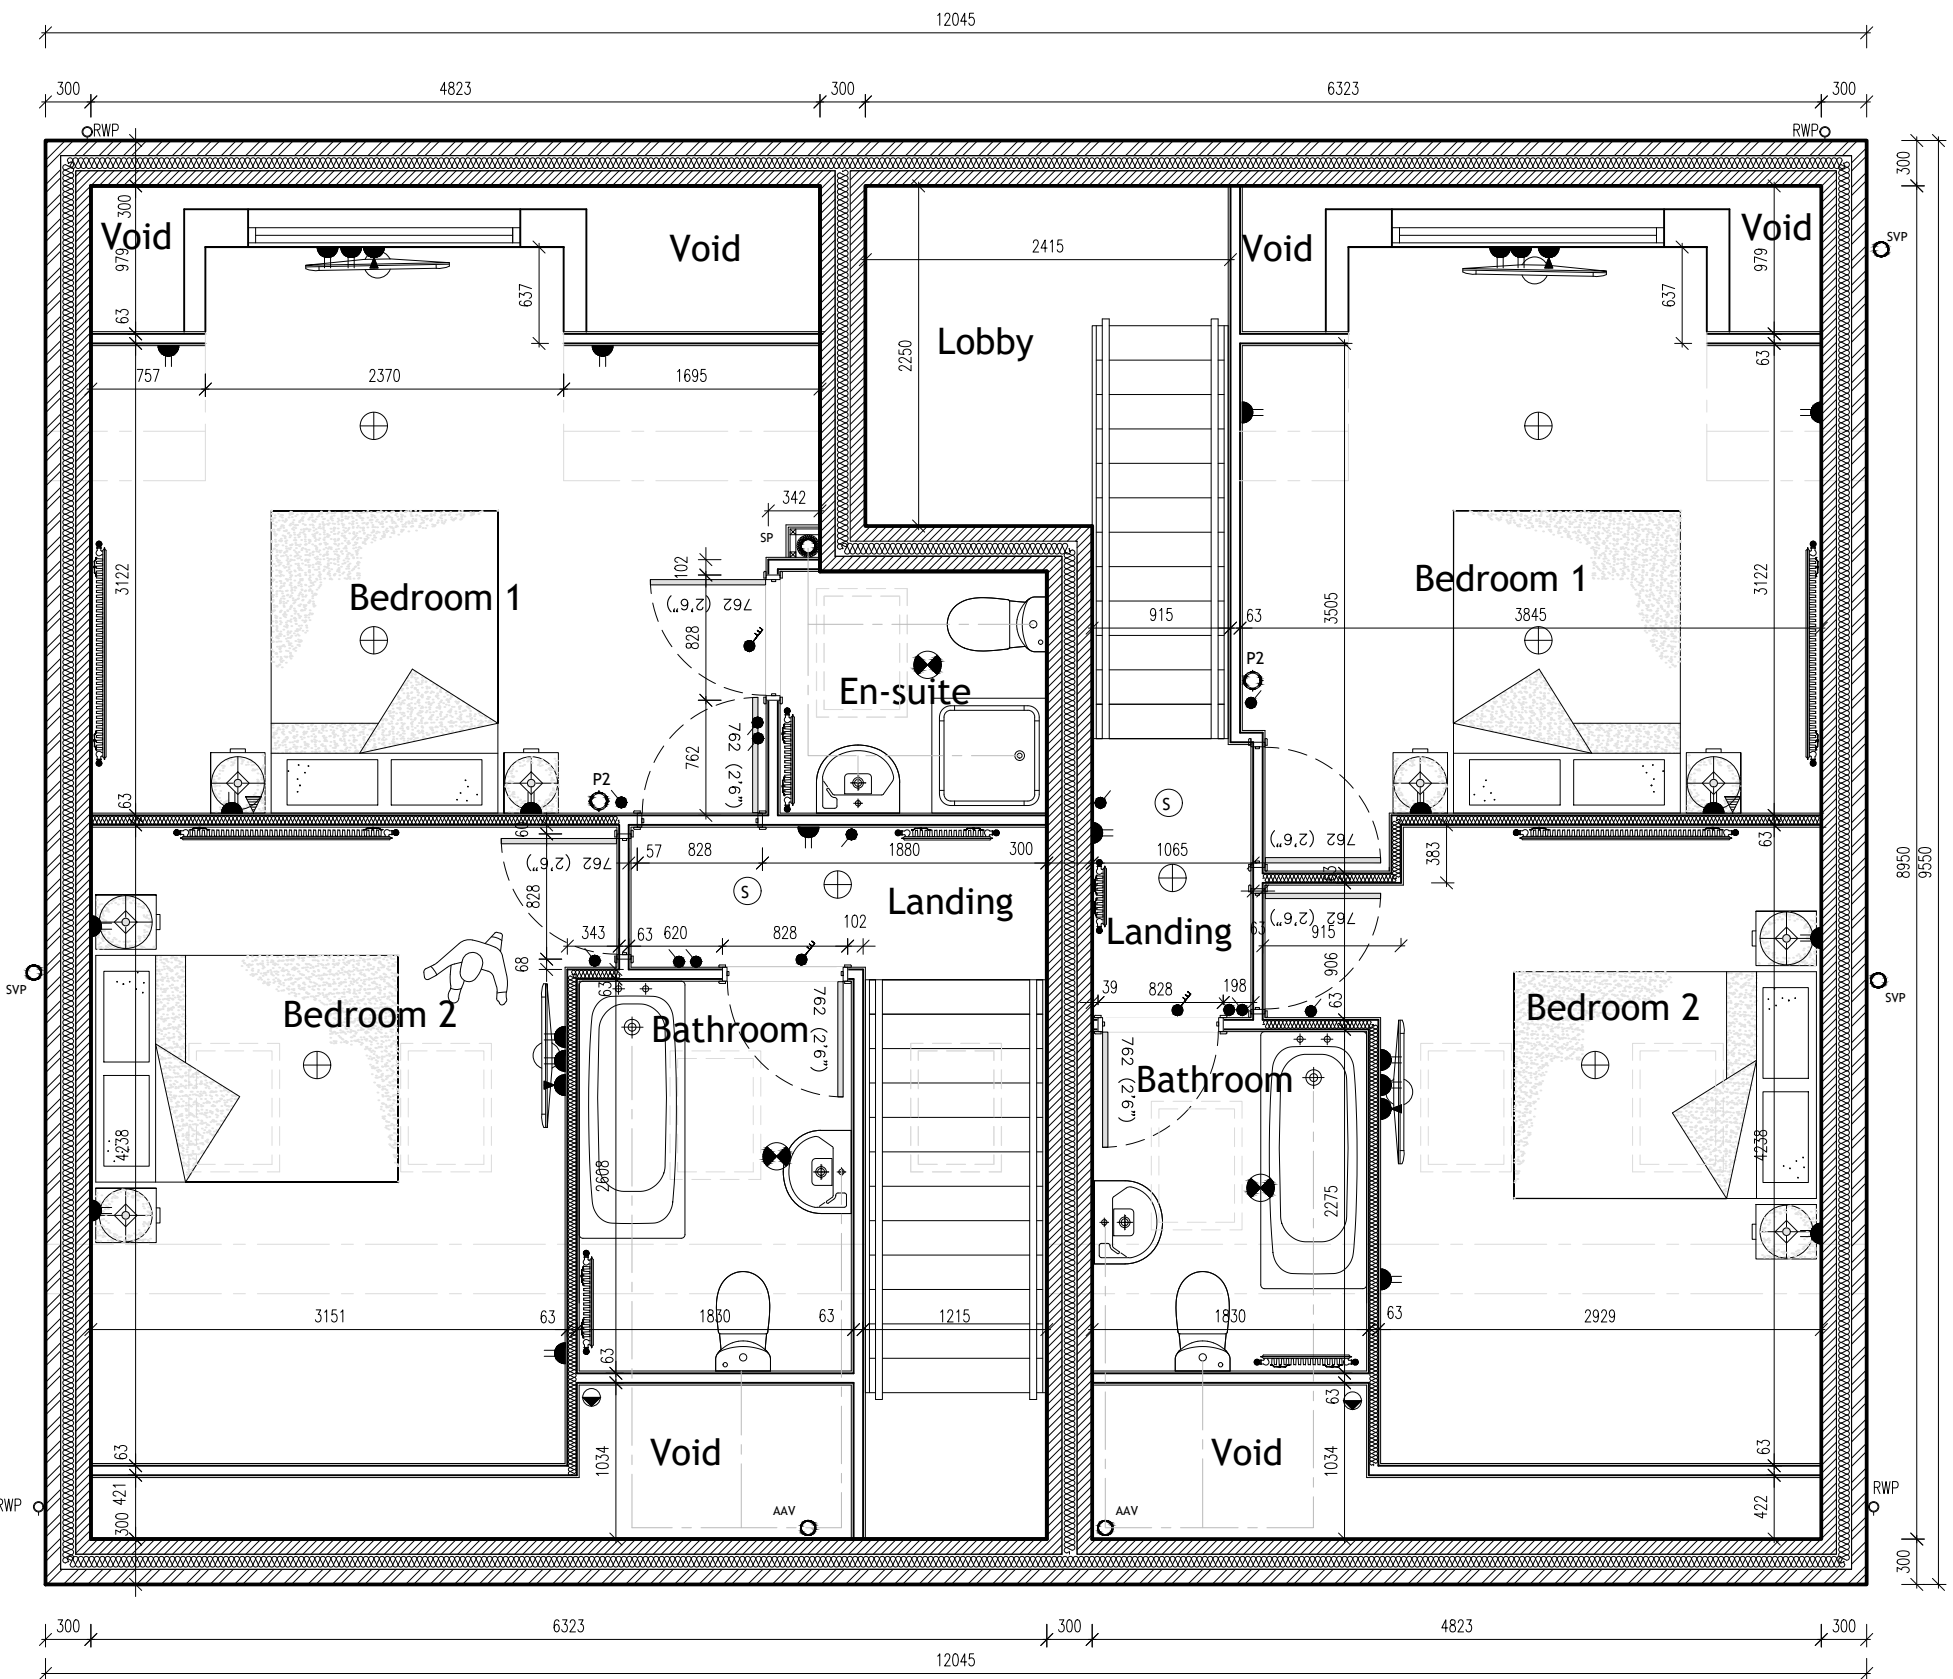
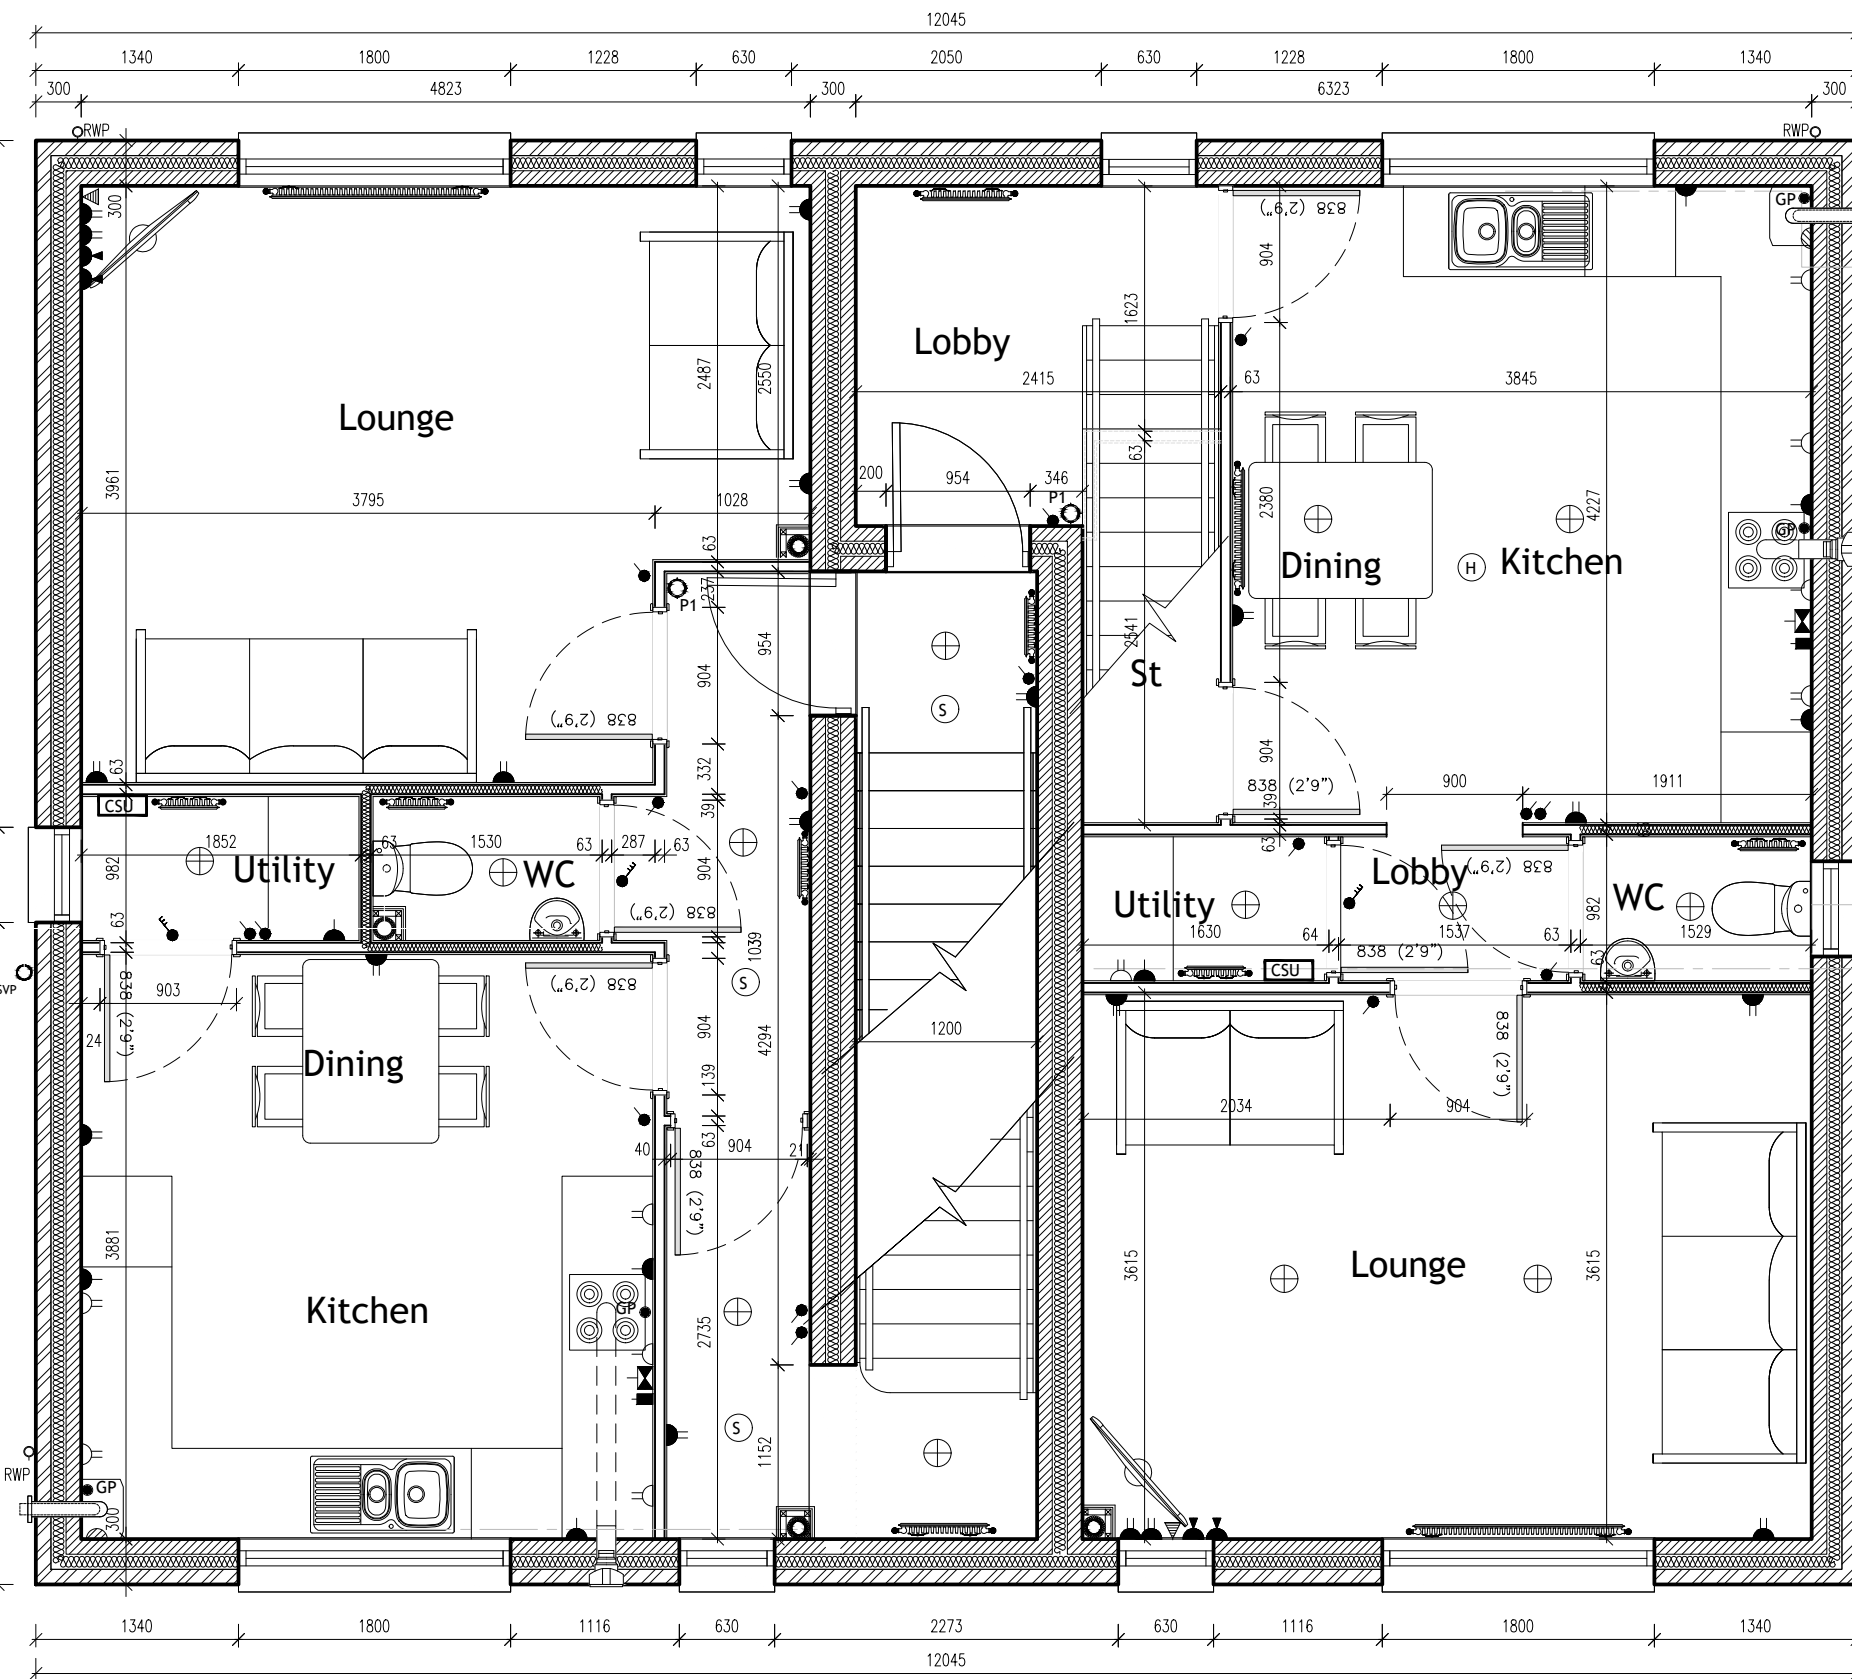


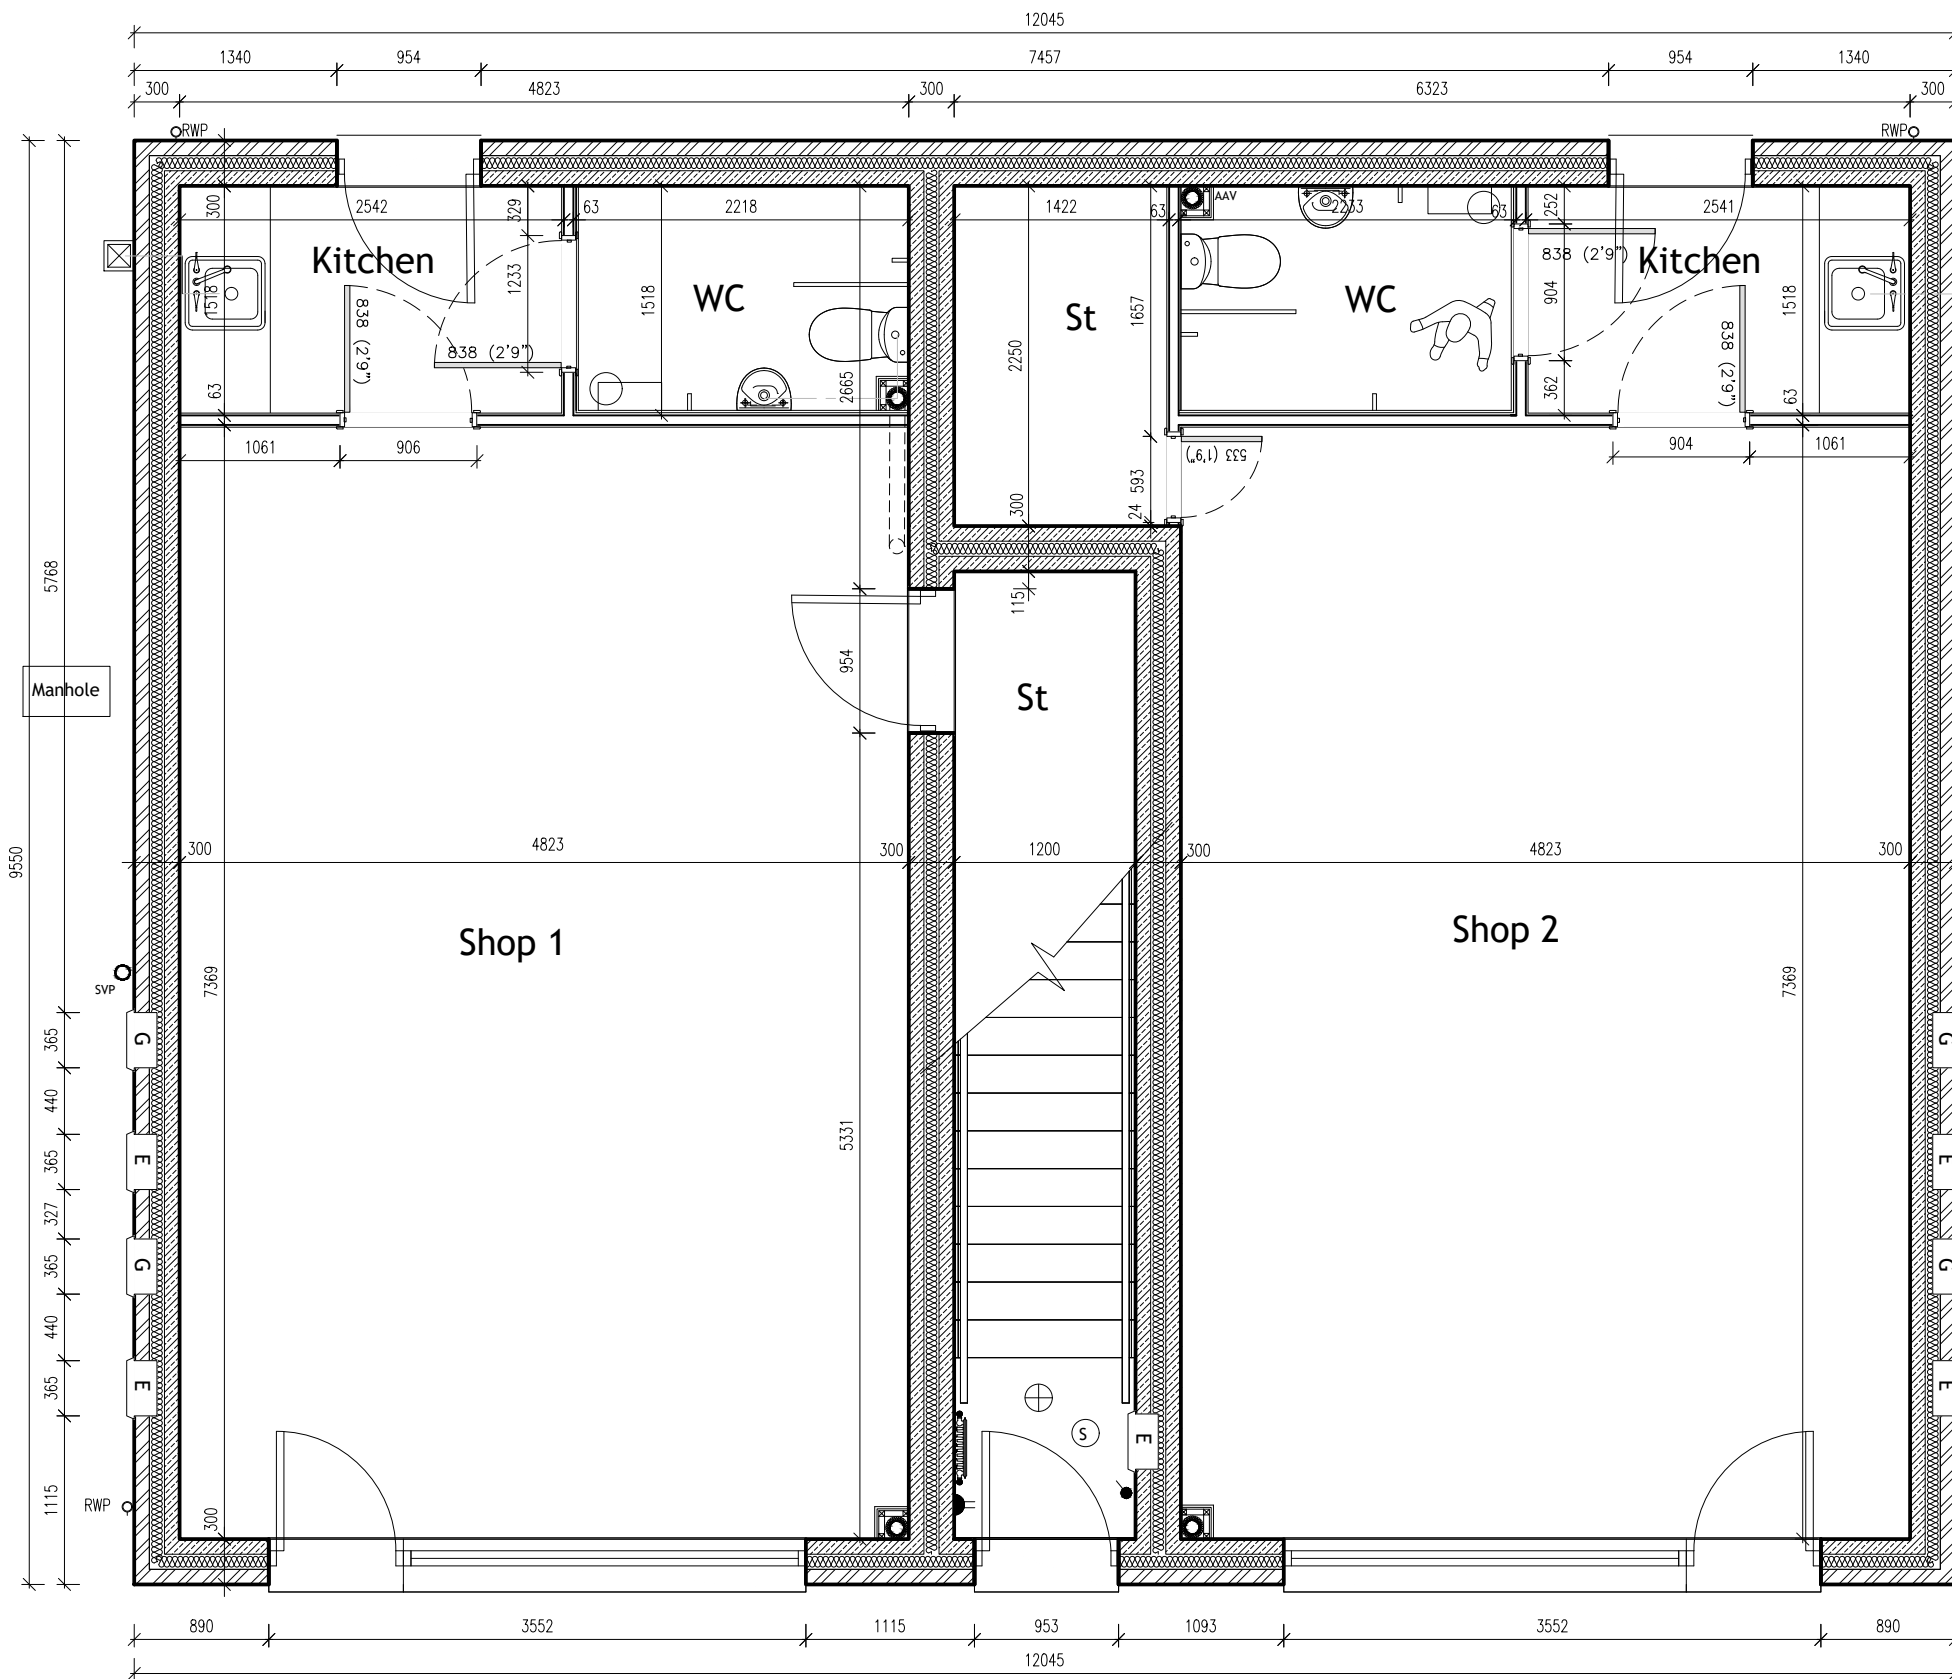

Rev	Details	Date	By	Chk
	Proposals			
	326-330 Barnsley Road Cudworth S72 8TD			
	 HIVE			
	Dwg No: H51/S72 8TD/002 Date: January 2016 Scale: 1:20 1:50 & 1:100		Drawn: K.Ryan Check: K.Ryan Copyright©HiveyLimited	