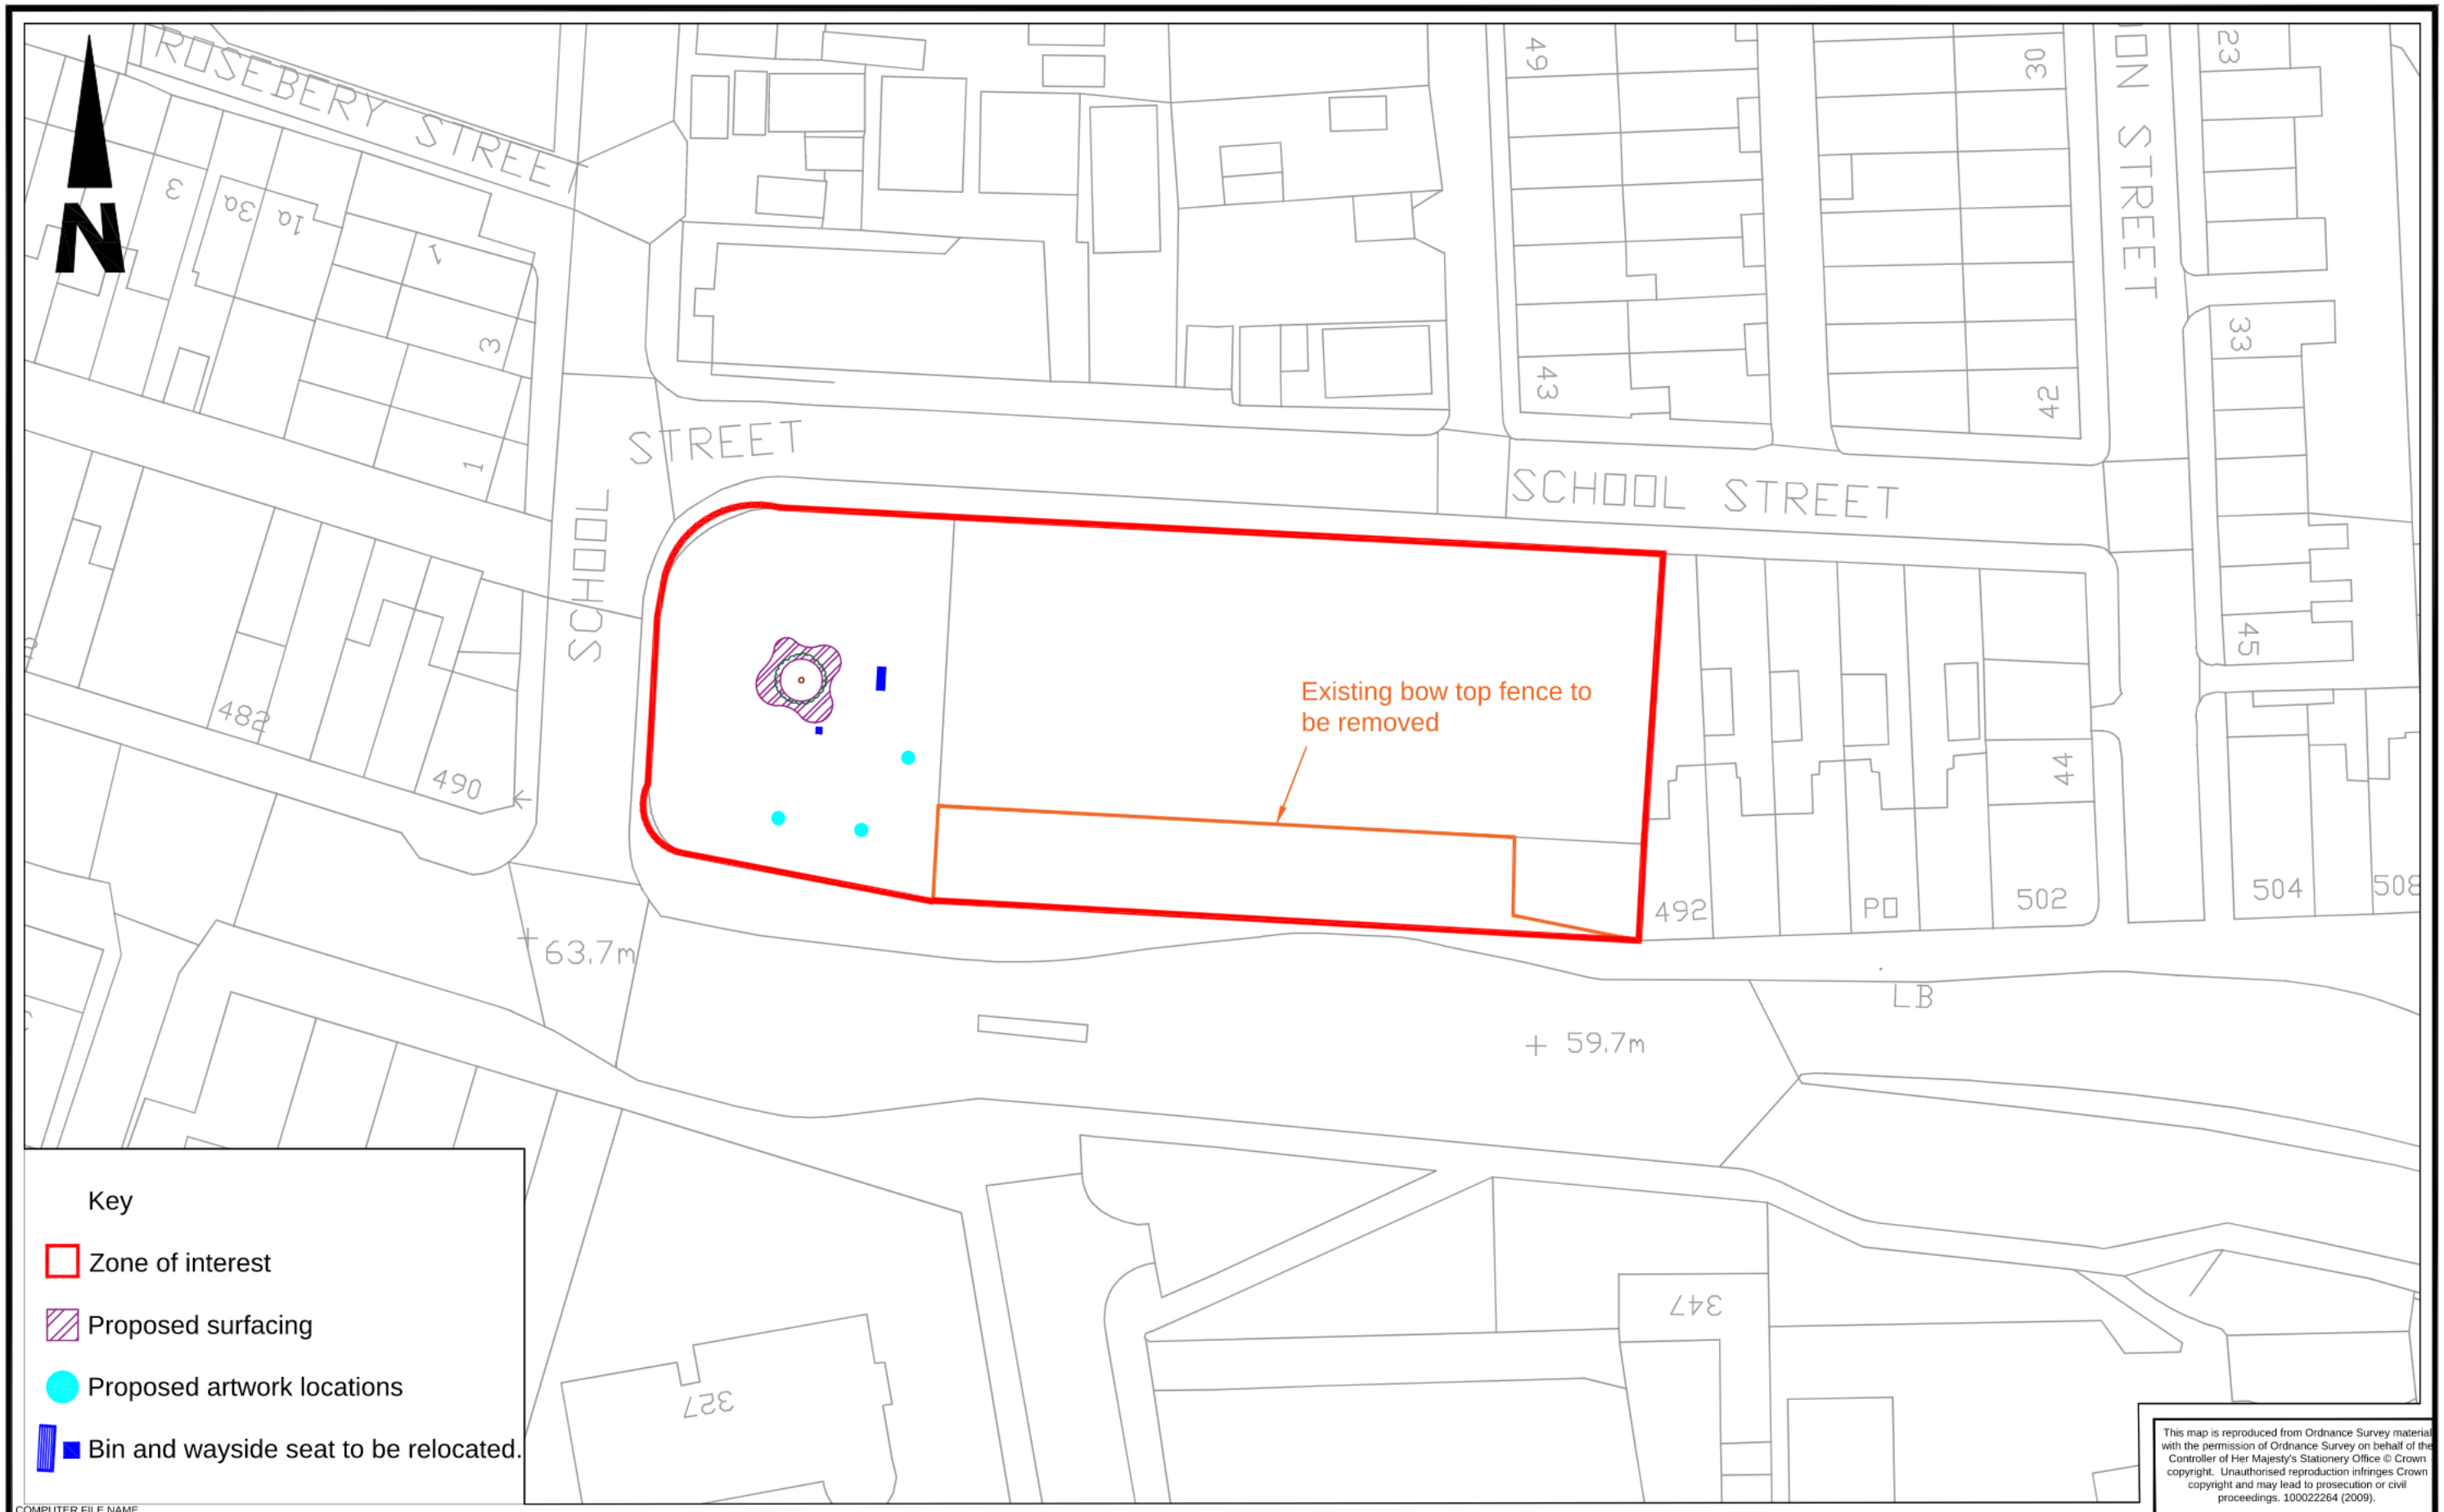


This map is reproduced from Ordnance Survey material with the permission of Ordnance Survey on behalf of the Controller of Her Majesty's Stationery Office © Crown copyright. Unauthorised reproduction infringes Crown copyright and may lead to prosecution or civil proceedings. 100022264 (2009).

BARNSLEY
Metropolitan Borough Council

Stairfoot Artwork, Doncaster Road, Stairfoot
Location Plan

Scale	1:500 @ A3
Drawn	AD
Date	08/03/21
Checked	
File	1026

Kathy McArdle, Service Director, Place Directorate
Regeneration & Culture (Business Unit 4)
P.O. Box 609, Barnsley
S70 9FH
Tel. (01226) 770770 Fax. (01226) 772222

Drawing No. HD/PTP/1026/01