






Site Location Plan Scale 1:1250 @ A3

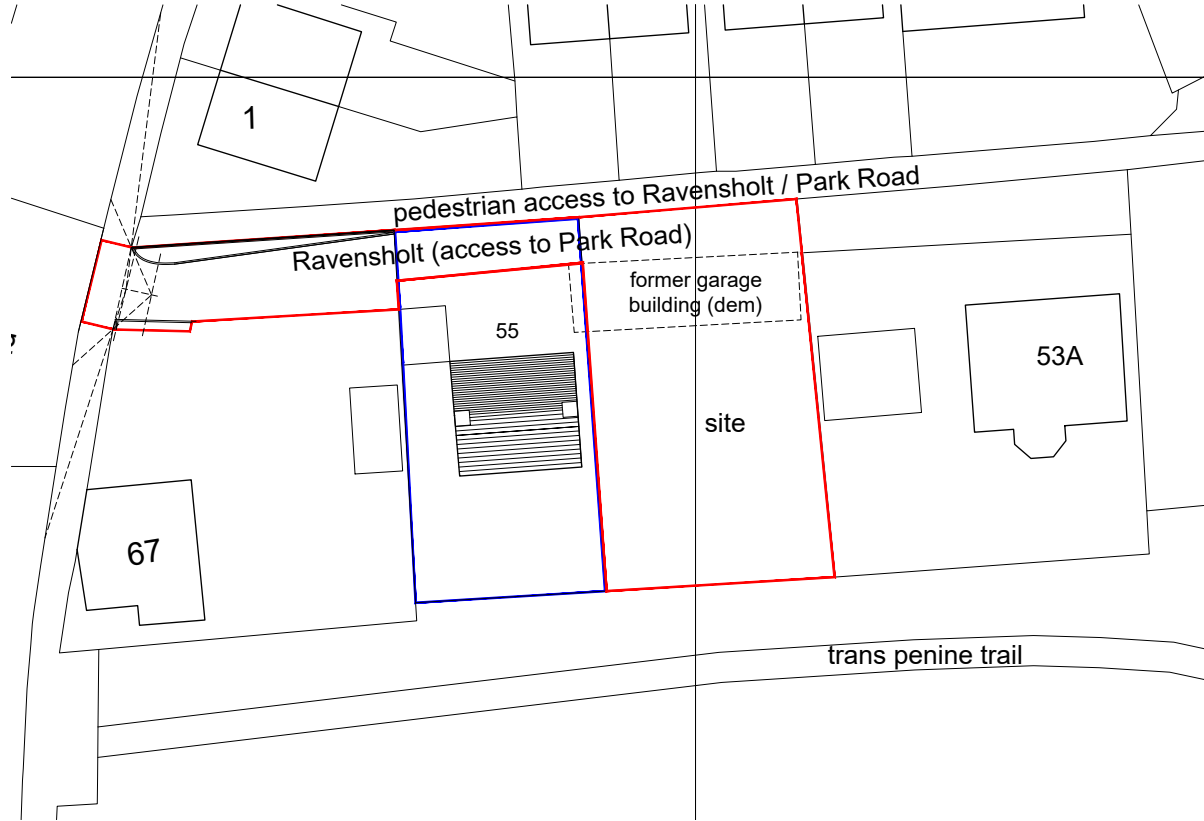

Existing Block Plan Scale 1:500 @ A3

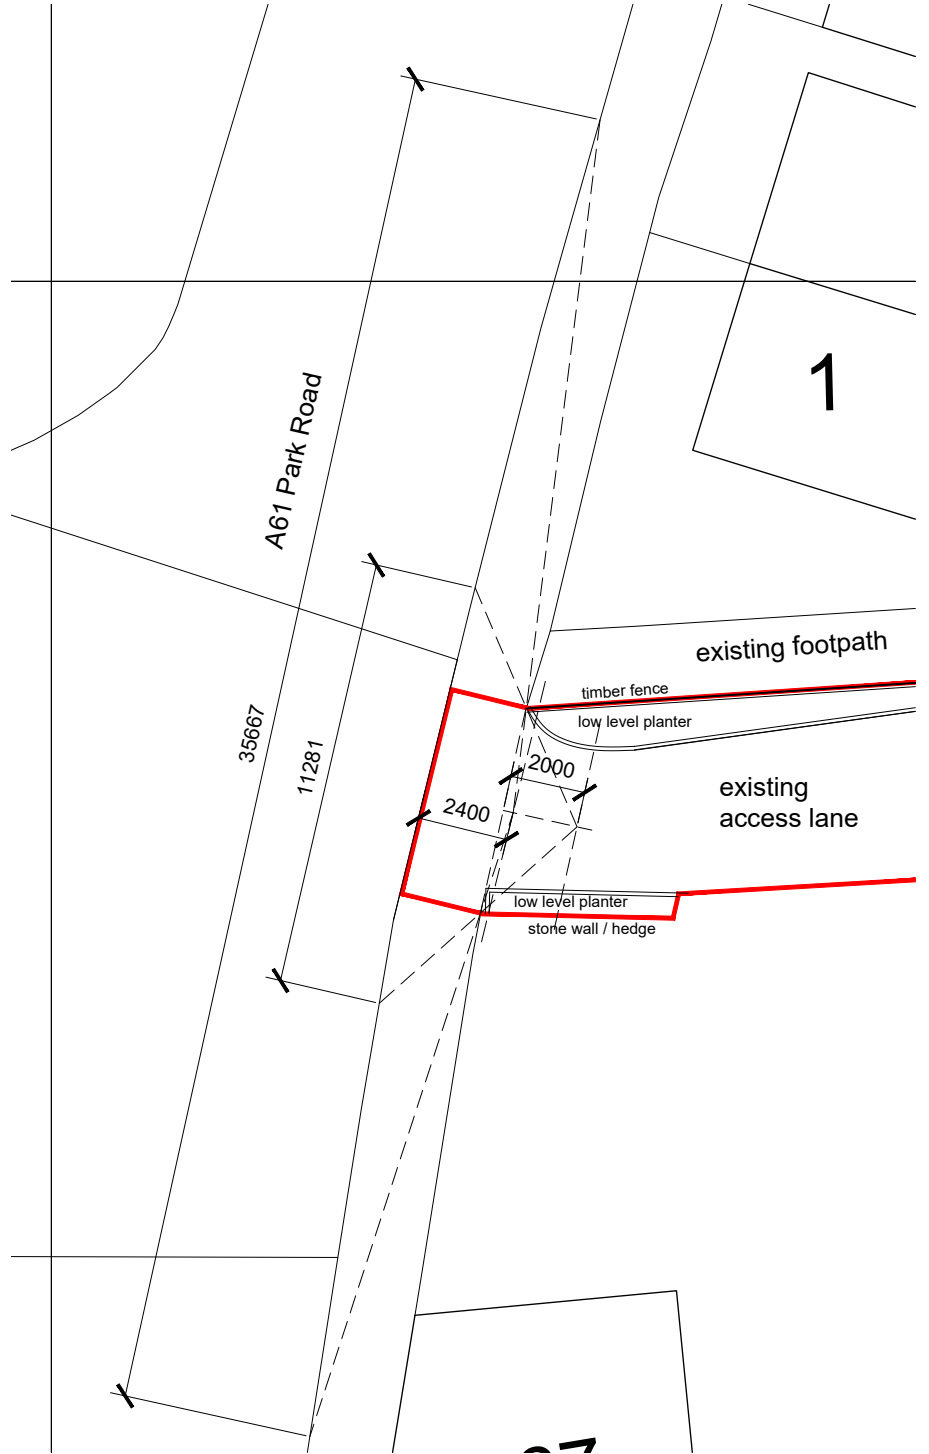

Visibility splays Scale 1:200 @ A3

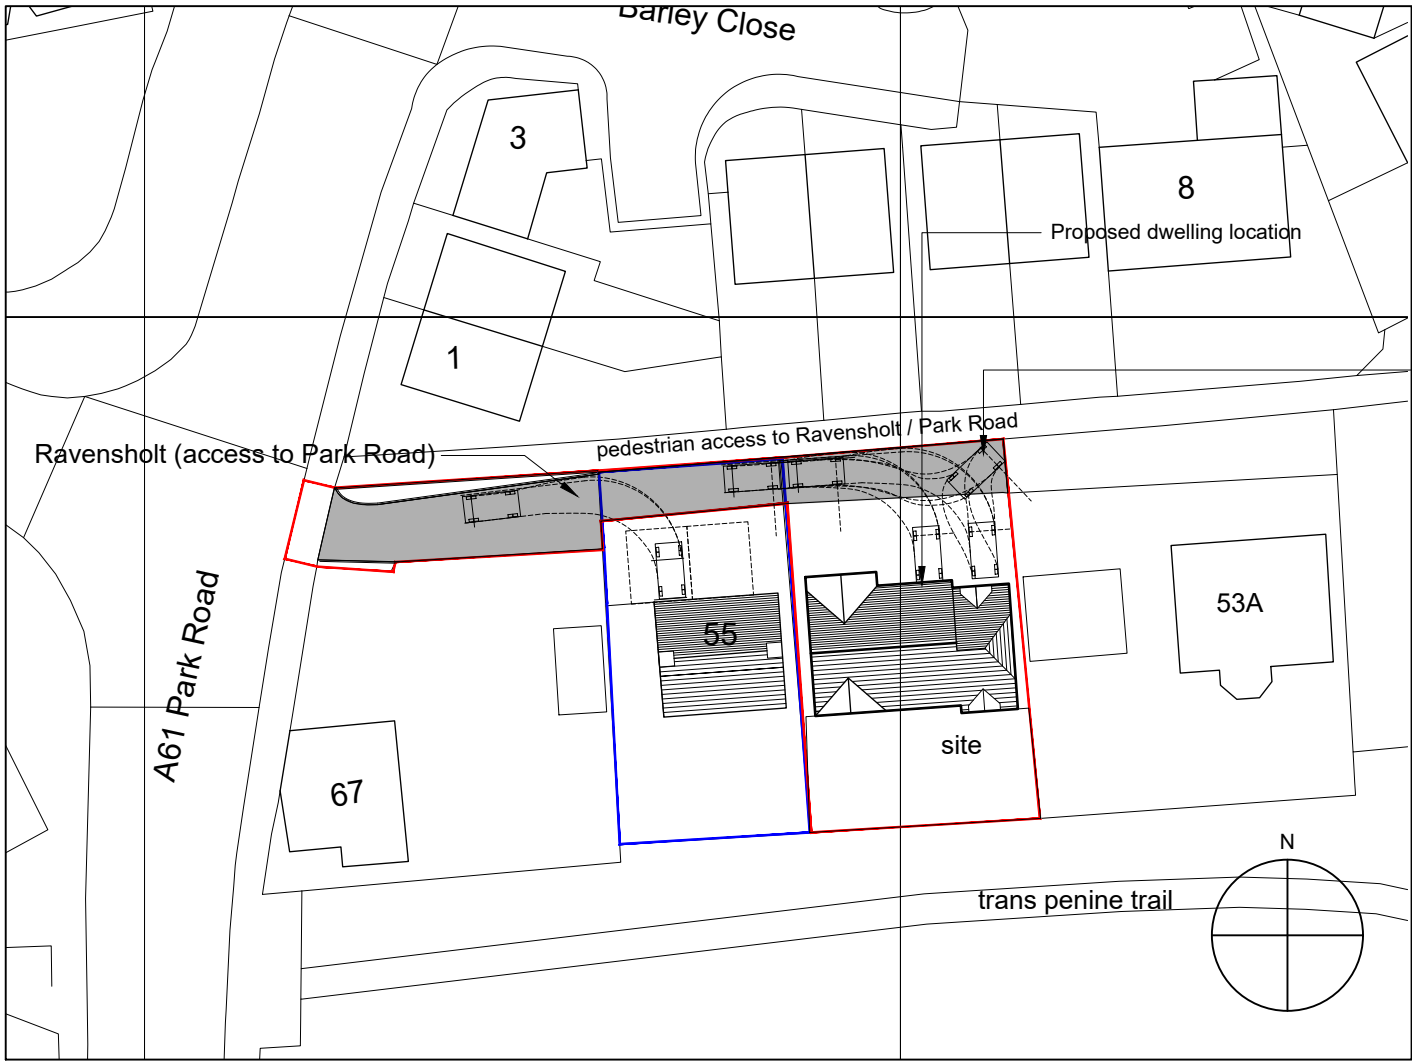

Proposed Block Plan Scale 1:500 @ A3

Area shown shaded to be re-surfaced, tarmac finish, to match existing as part of works



Office 9
Lydgate House
Lydgate Lane
Sheffield, S10 5FH

0114 267 6344
info@jumparchitects.com
www.jumparchitects.com

Rev D KE 07-07-21 Updated to planning comments
Rev C AB 01-06-21 Access lane re-surfacing added
Rev B AB 05-05-21 Red line amended and visibility splays added
Rev A AB 15-04-21 Annotation amended

Project			
J21-009 Land adj. 55 Ravenholt, Worsbrough, Barnsley			
Title			
Site Location & Block Plan			
Date	26-03-21	Scale	1:1250/1:500 / 1:200
Drawn	KE	Checked	AB
Drg No		Rev	
J21-009 A-102		D	

Copyright of this drawing is with JUMP Architects Ltd. Do not scale from this drawing. All dimensions are to be verified prior to construction, any discrepancies on this drawing are to be reported to JUMP Architects Ltd.