

01

015


BENCH

Elevation

- 1

Woodscape; Type 2 Backless Bench; Hardwood timber bench; Length: 2000mm or Similar Approved
- 2

Root-fixed, Assume 150mm wide foundation; to Engineer's detail generally

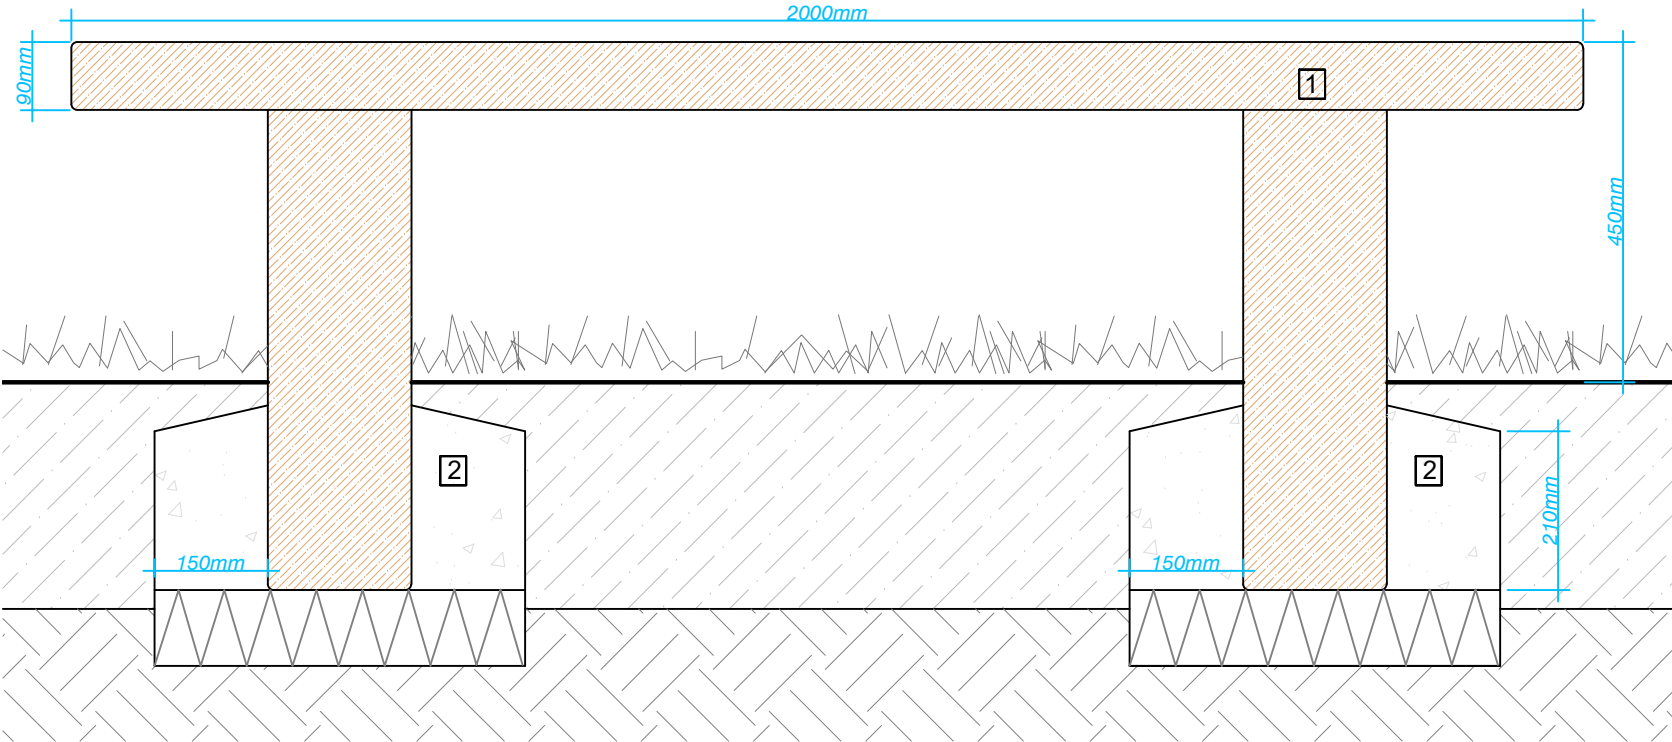


02

015

BENCH

Elevation

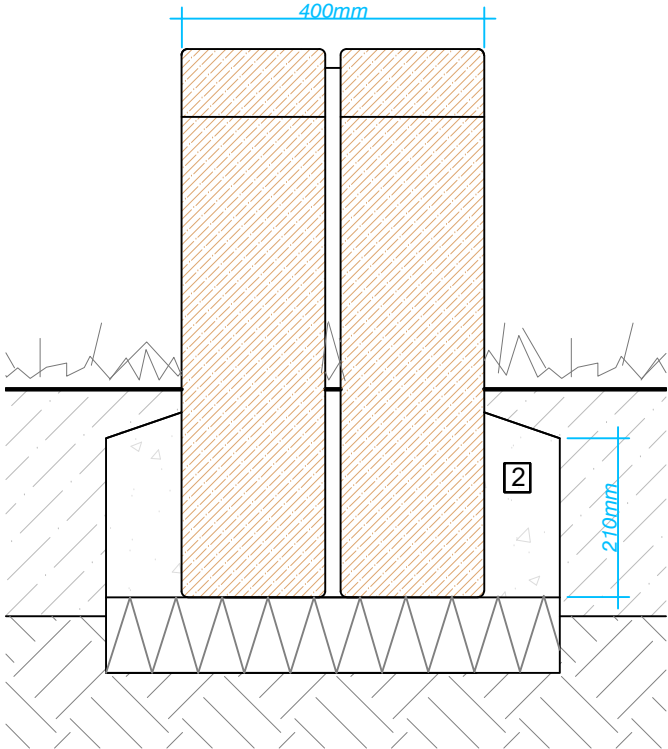


03

015

BENCH

Plan View

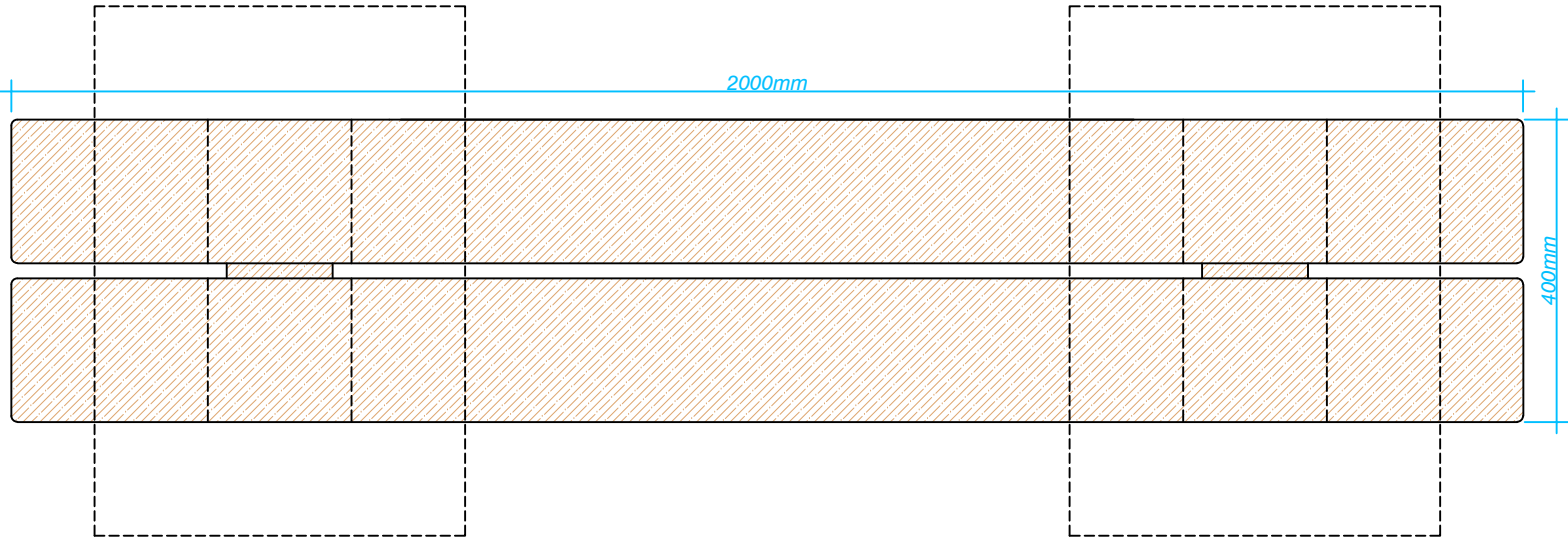

NOTES

All dimensions to be verified on site. Do not scale this drawing. All discrepancies to be clarified with project Landscape Architect.

This drawing is the property of Urban Wilderness Ltd and is issued on the condition it is not reproduced, retained or disclosed to any unauthorised person, either wholly or in part without written consent of Urban Wilderness Ltd.

Urban Wilderness Ltd has the non-exclusive & non-transferable right to copy Ordnance Survey Paper Mapping subject to agreed Terms and Conditions.
Licence No: LAN1001412

-	First Issue	28 Apr 21
rev	details	date
URBAN WILDERNESS 7 Saw Mill Yard, Water Lane, Holbeck, Leeds, LS115WH www.urbanwilderness.co.uk design@urbanwilderness.co.uk 0113 472 0030 registered in Scotland SC371979		
client Harworth Group PLC		
project Gateway 36 (Reserved Matters)		
drawing title Bench Detail Landscape Features		
drawing status PLANNING		
drawn by BVL	checked by SDJ	date 21 Apr 21
scale 1:10	paper size A3	
job/dwg no. 334-UW-P-015	rev. -	