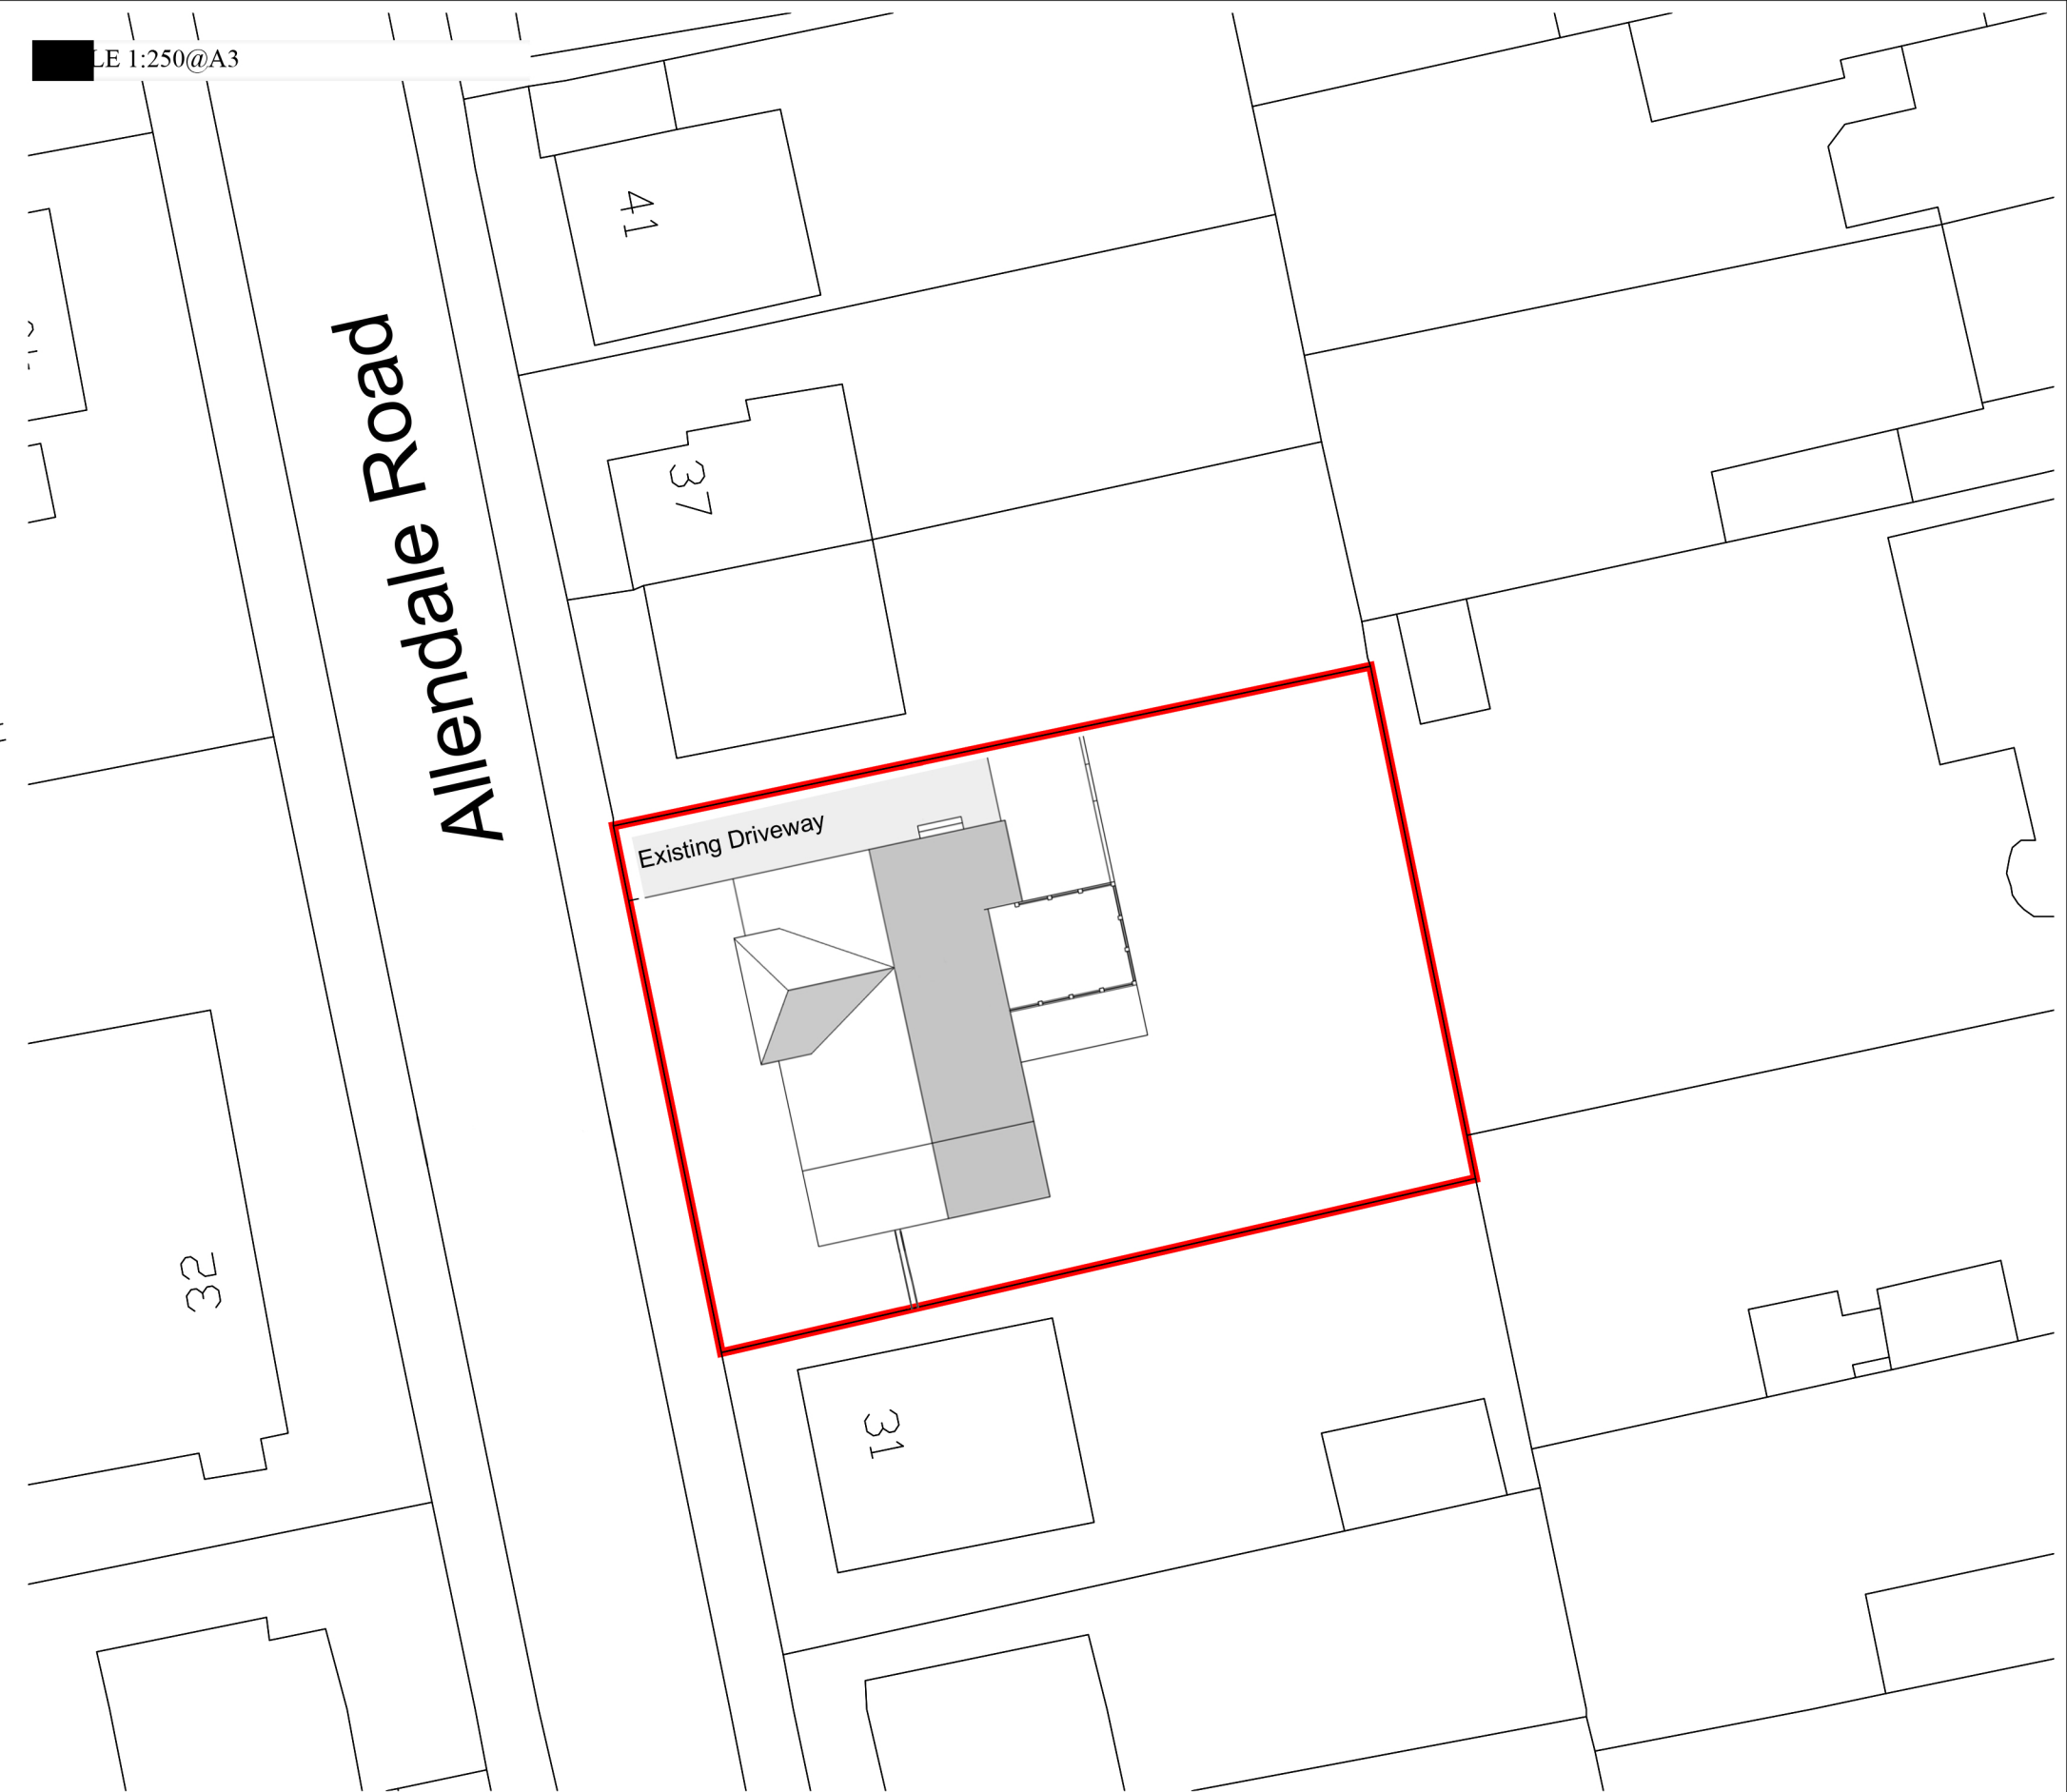


Details	Project Details	Title		Rev	Description	Date		
Mr & Mrs Upson	Demolition of existing garage and erection of 2 storey front, 3 storey rear extension.	Site Location Plan		2				
33 Allendale Road, Barnsley S75 1BL		REFERENCE: 33AR-Ext	Scale - As Shown					Drawn - John Upson
			Date - 29/11/21					Checked -