
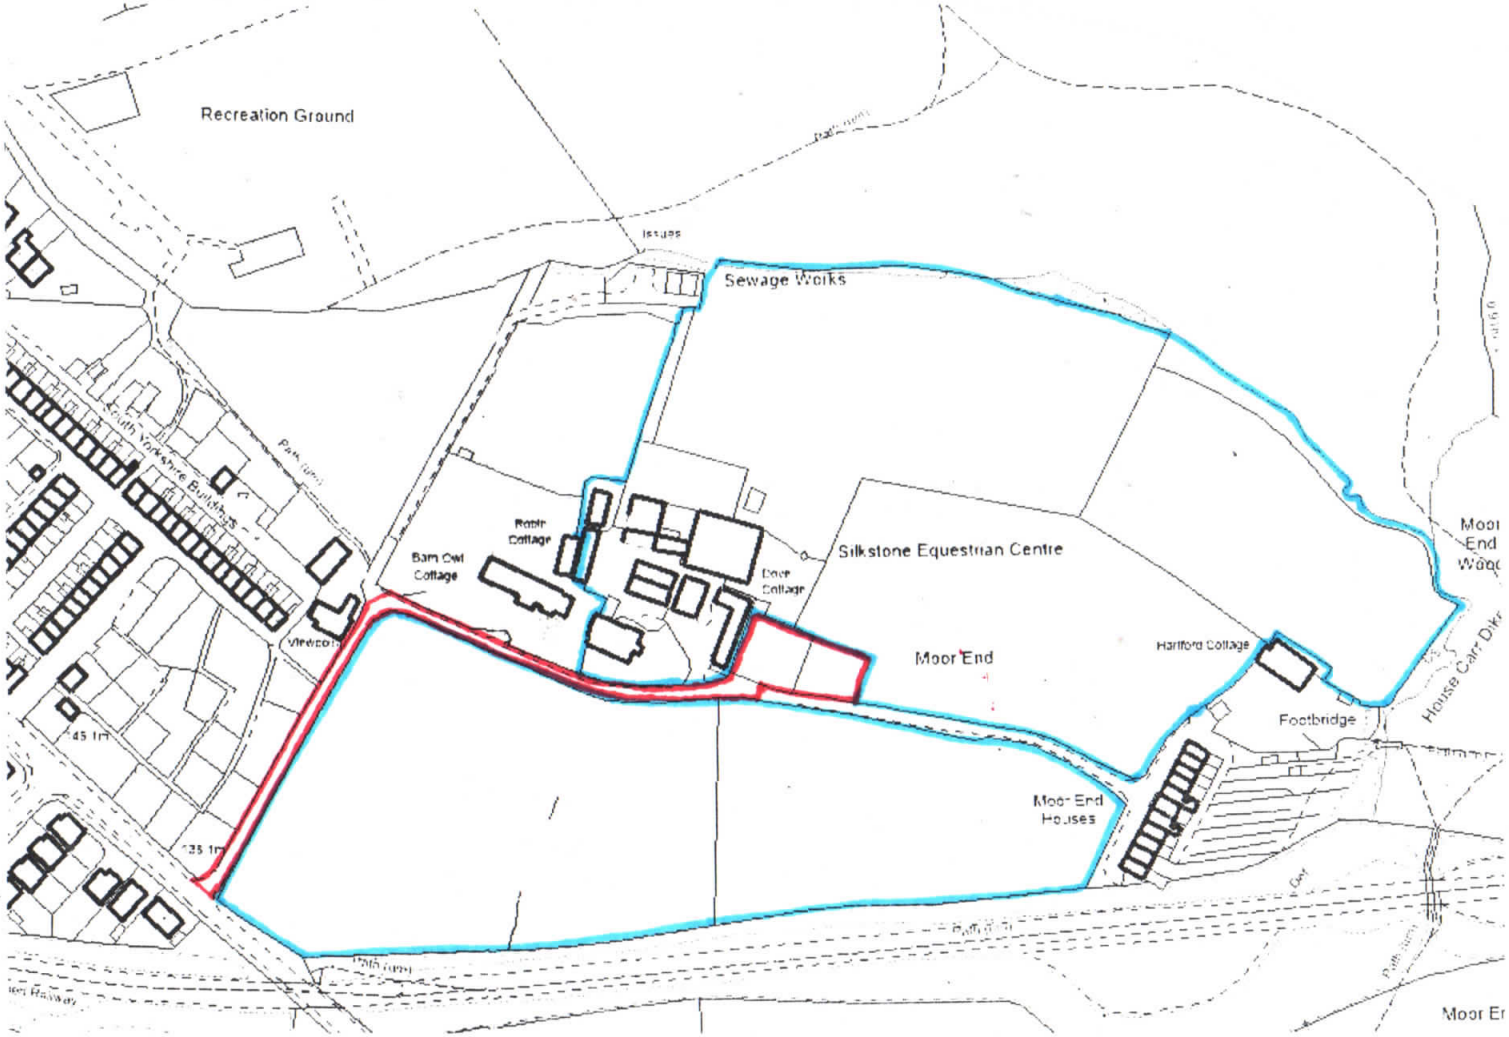


LOCATION PLAN 1:2500

N

Throstlenest

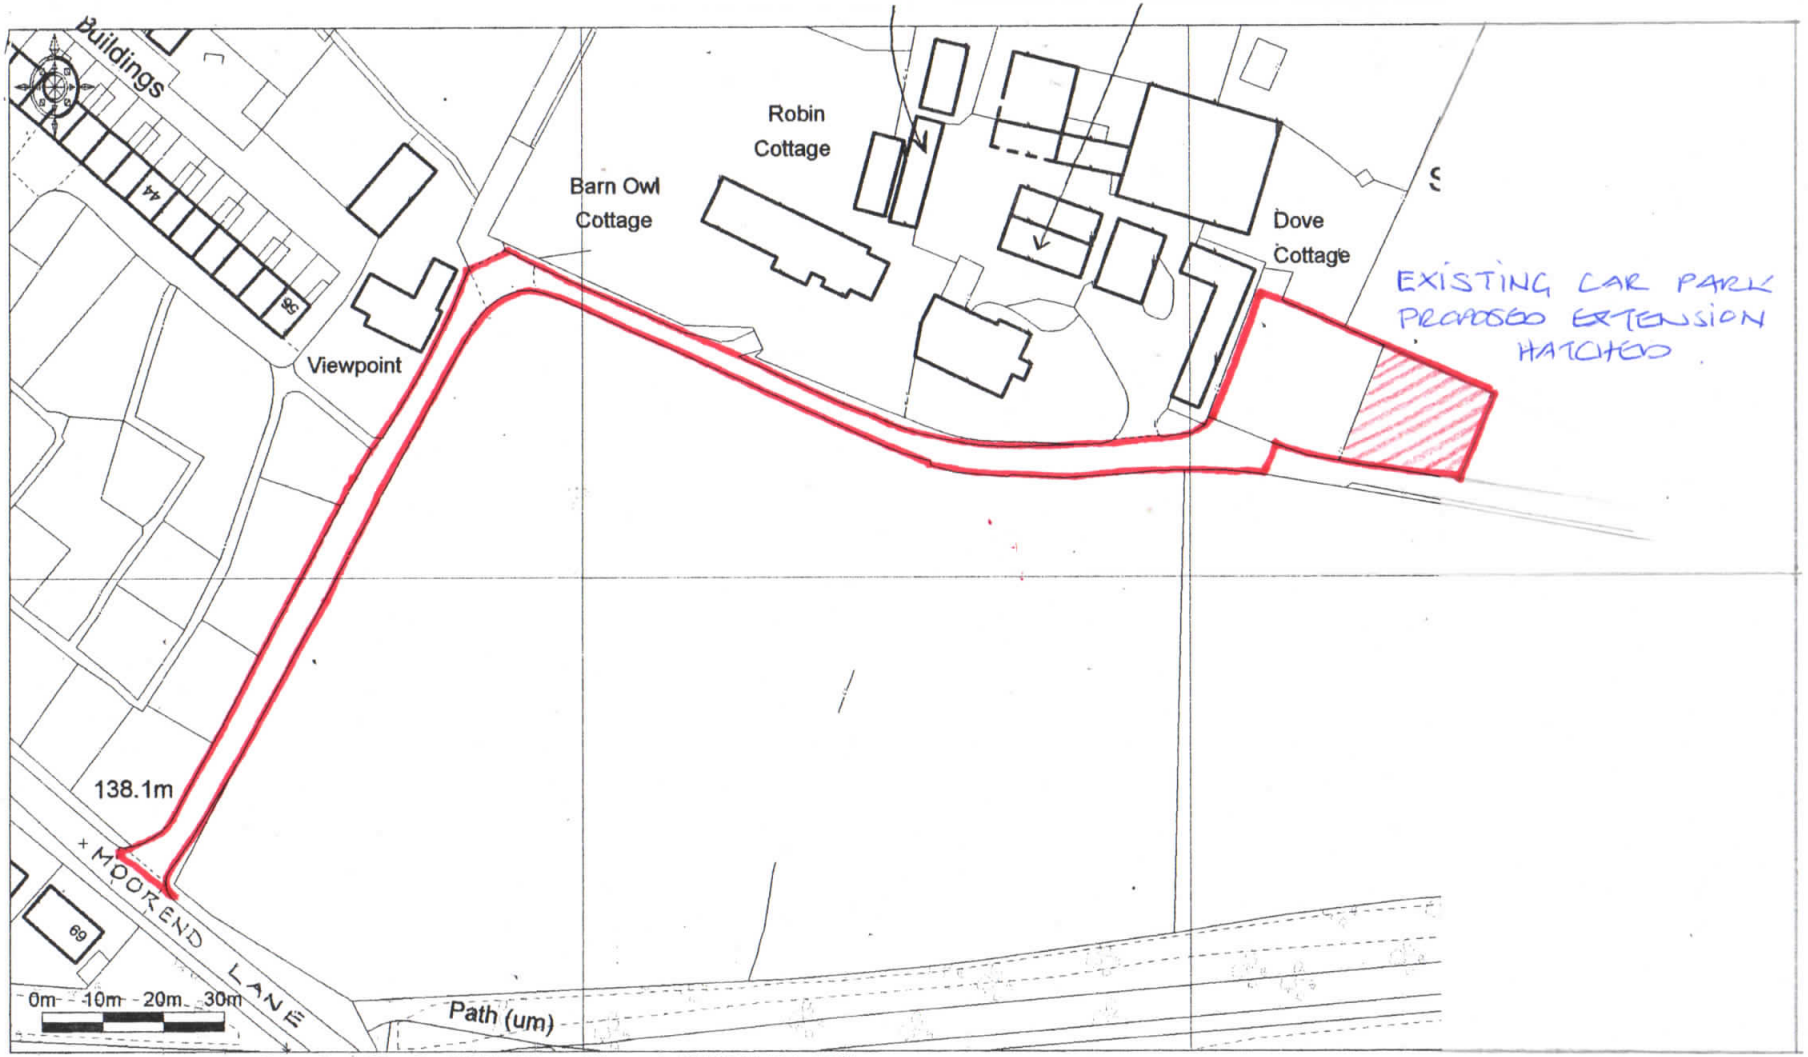

Ordnance Survey © Crown Copyright 2017. All rights reserved. Licence number 100022432. Plotted Scale - 1:1250

Promap®
LANDMARK INFORMATION GROUP

Peter Dimberline RIBA

BLOCK PLAN/LOCATION PLAN 1:1250