




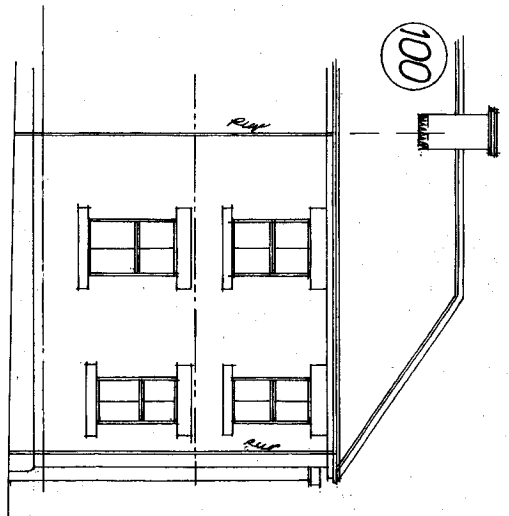


Front

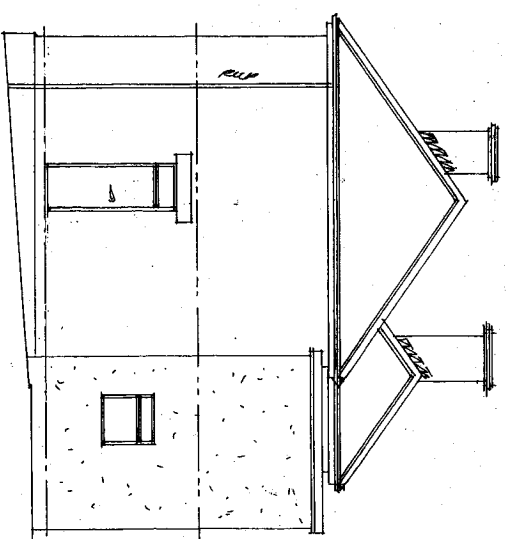

Side

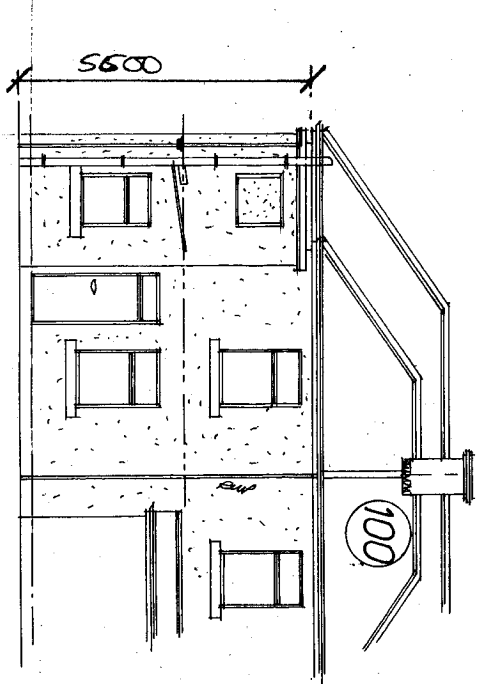

Rear

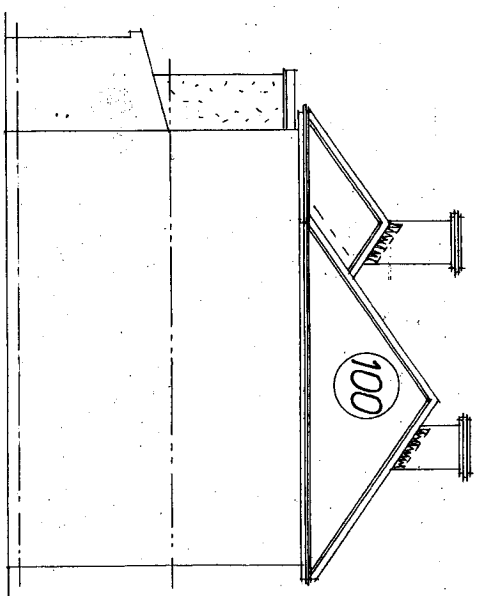

Side

Rev	Notes	Date

Garry Greetham Associates
Residential Design Consultant
Westwood House
18 Carr Lane
Tannersley
Barnsley S75 3BE
Tel(01226)746573

Product Extensions & Alterations

Client Mr. Garry Micklethwaite

Title Elevations as Existing

Address 102 Upper Hoyland Rd,
Hoyland,
Barnsley. S74 9NL

Drawn by 999

Scale 1:100 @ A3 DATE Feb 23

Drawing No 985-02 **REV**

Member of the Chartered Institute
of Architectural Technologists