

2B GREENSIDE LANE
HOYLAND

SITE PLAN 1:250

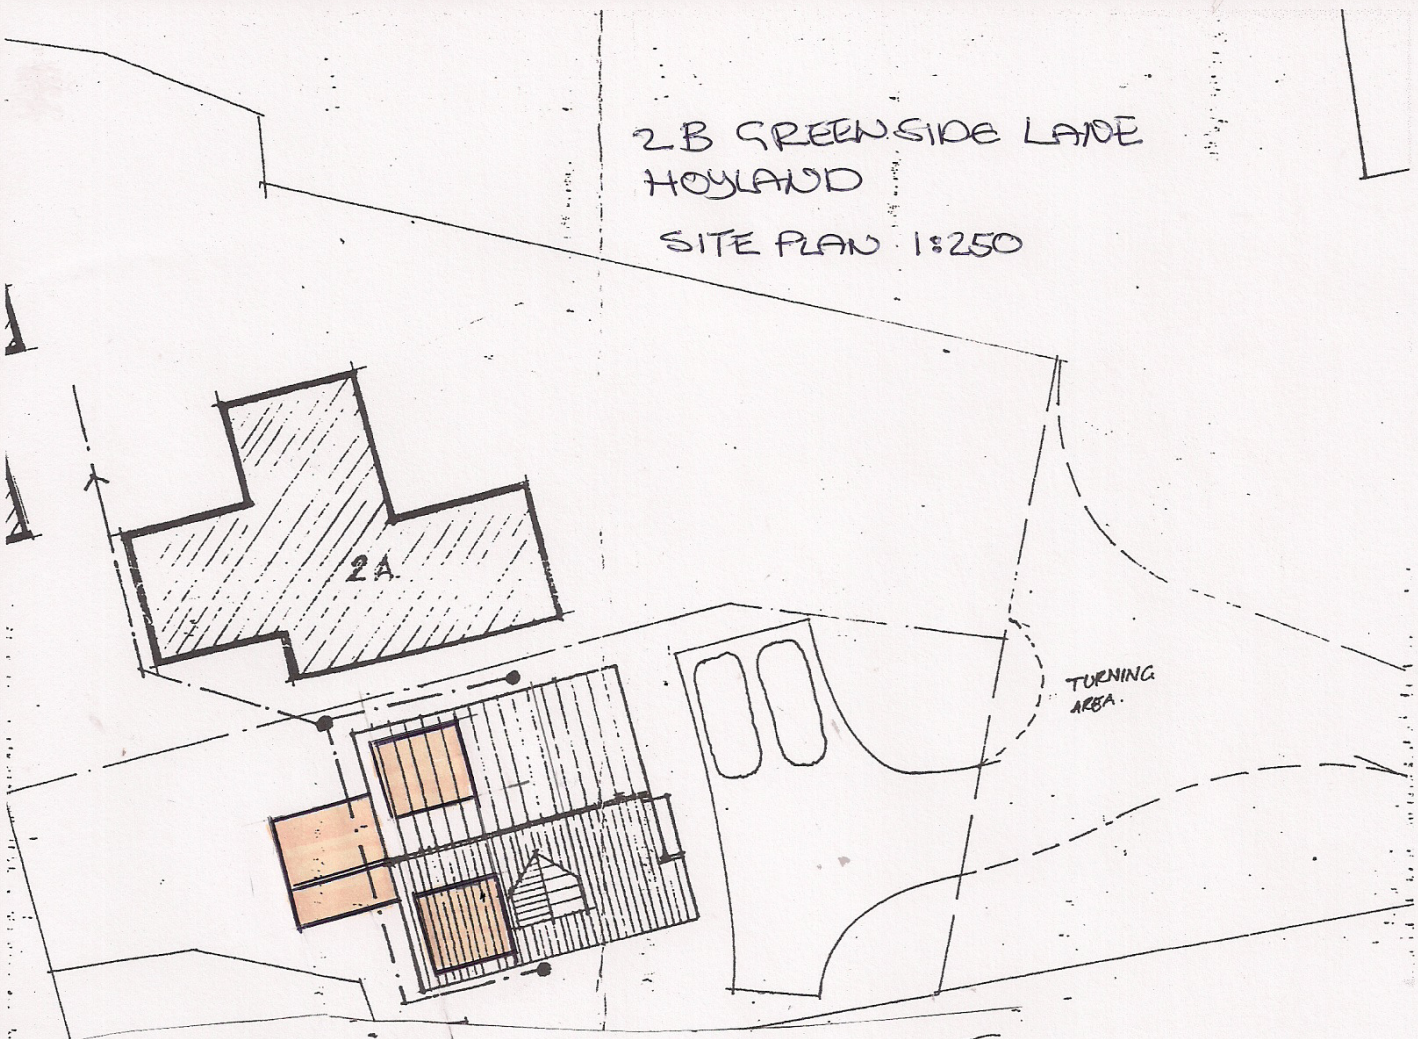

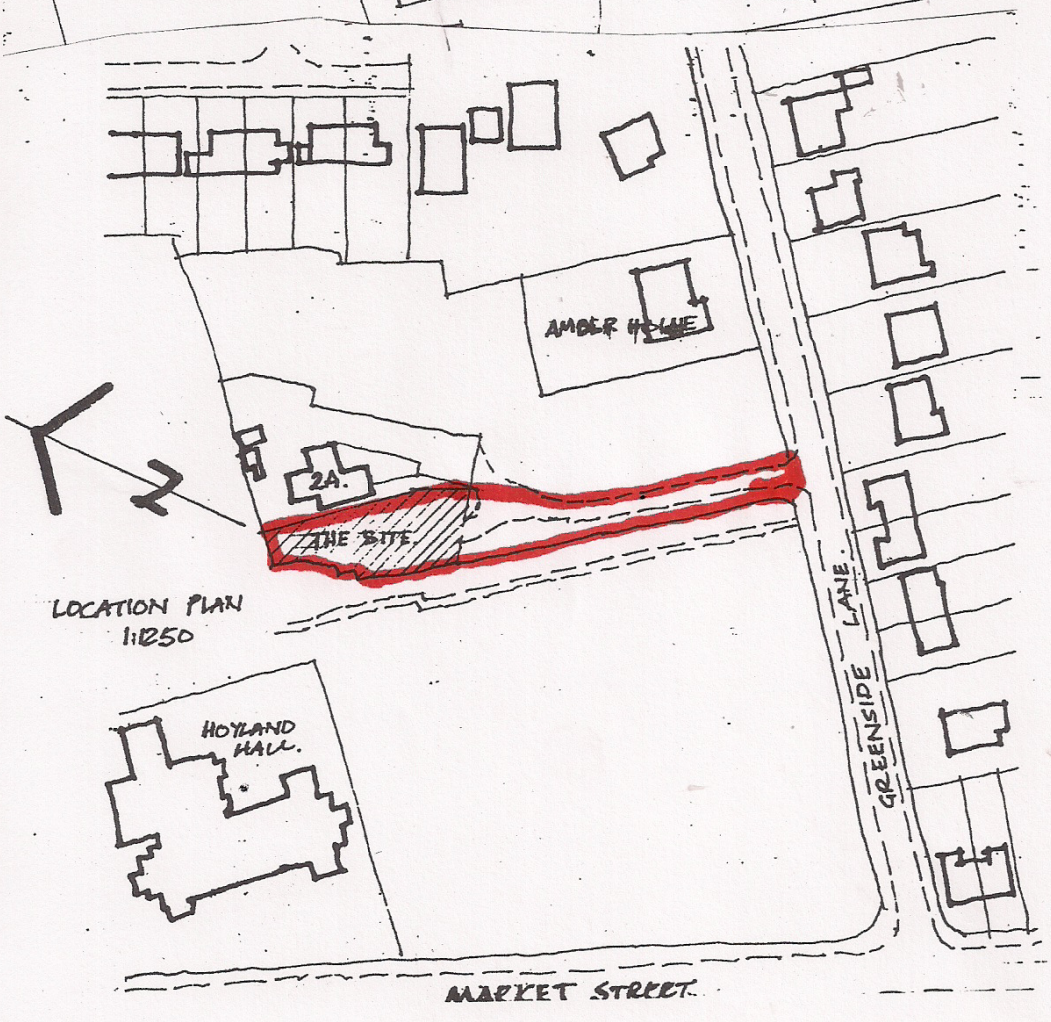

LOCATION PLAN
1:1250