


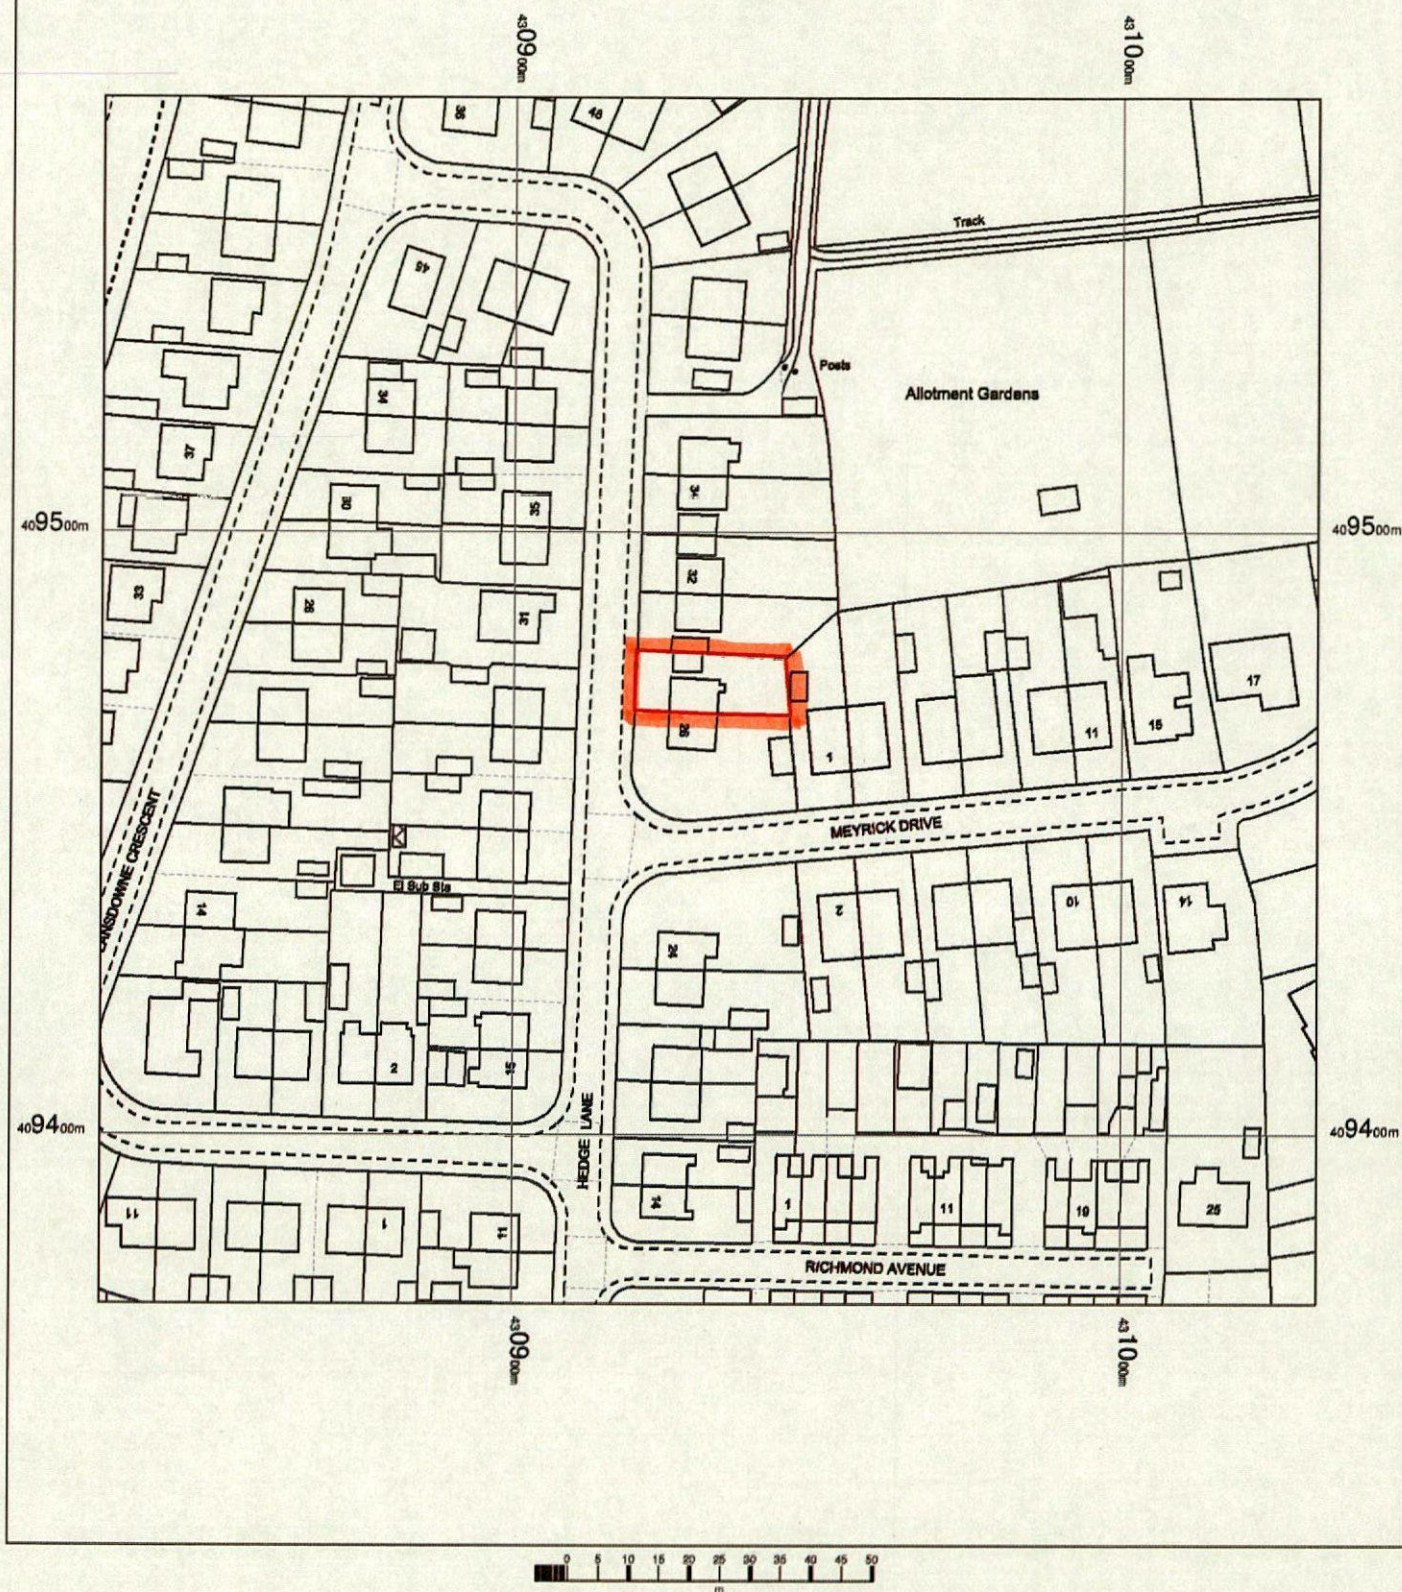

28 Hedg Lane
Darton
Barnsley
S75 5PN

OS MasterMap 1250/2500/10000 scale
Tuesday, July 10, 2018, ID: BW1-00726080
maps.blackwell.co.uk

1:1250 scale print at A4, Centre: 430932 E, 409472 N

© Crown Copyright Ordnance Survey. Licence no. 100041041



MR SANDERS
28 HEDGE LANE
DARTON

BARNSELY
SOUTH YORKSHIRE
S75 5PN