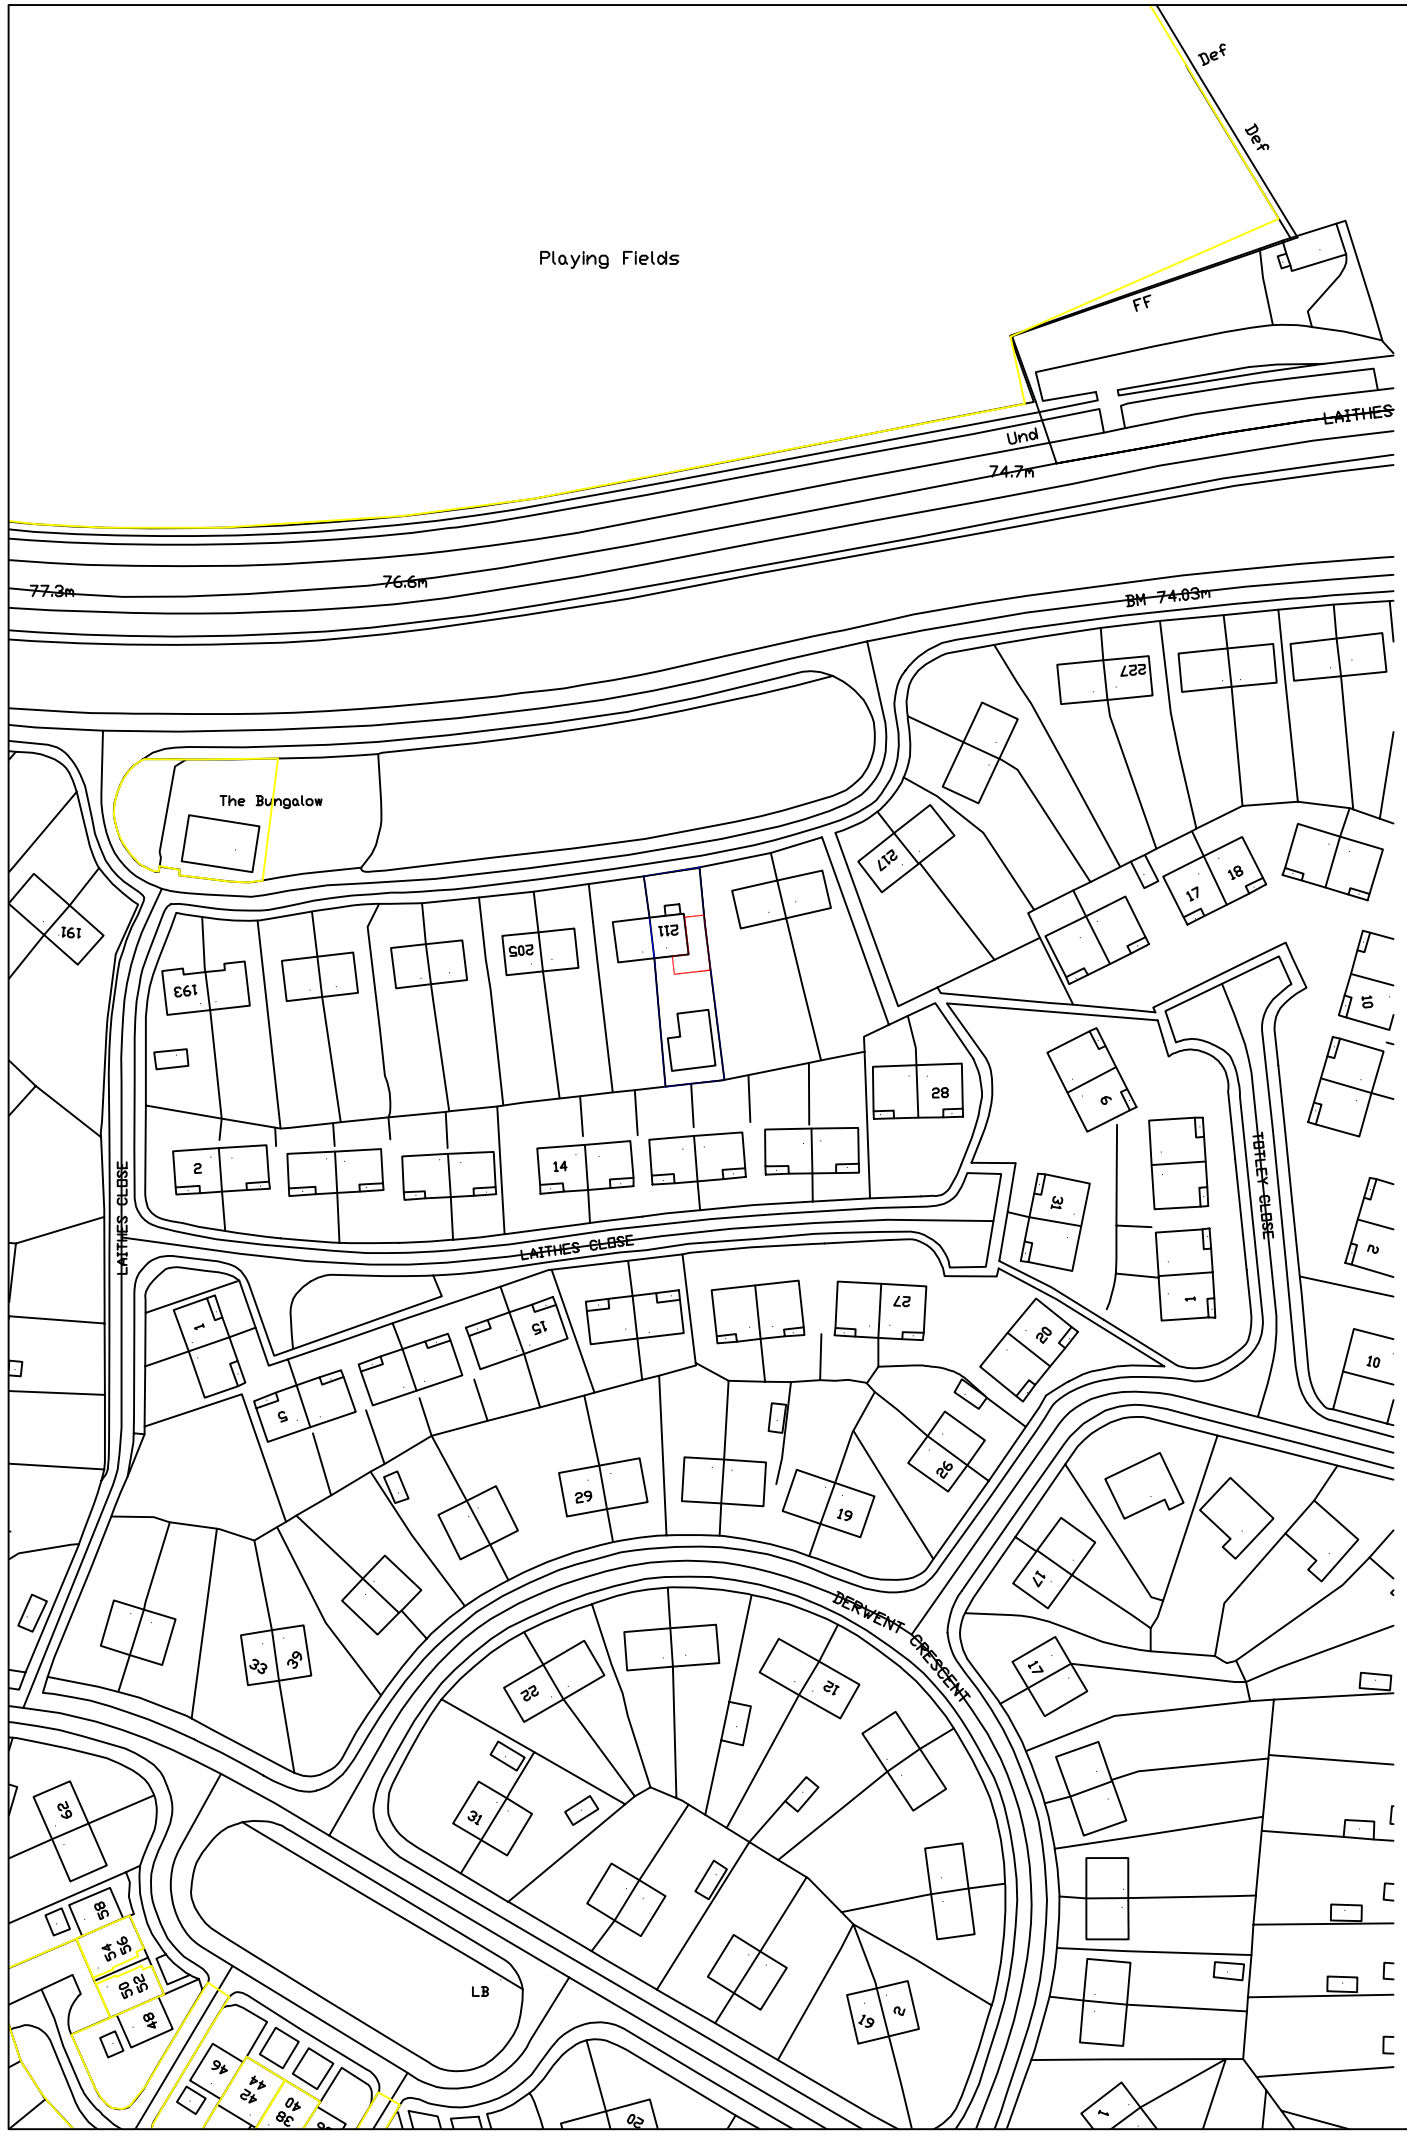

Revisions	A. A----	00–00–
This drawing is for planning permission only and is not a construction drawing.		
Drawing Title	LOCATION–PLAN	
Job No. - Dwg No.	CH/2013/12 . ——	
Client:	CHRIS HARDCASTE 211 LAITHES LANE ATHERSLEY SOUTH BARNSLEY S71 3AN	
Scale.	1:1250	