PROPOSED FRONT ELEVATION
SCALE 1:100

PROPOSED REAR ELEVATION
SCALE 1:100

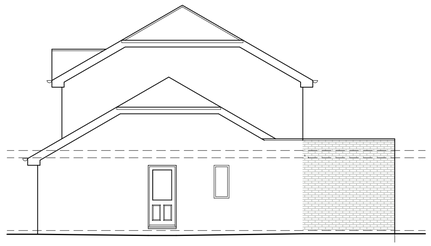

PROPOSED SIDE ELEVATION
SCALE 1:100

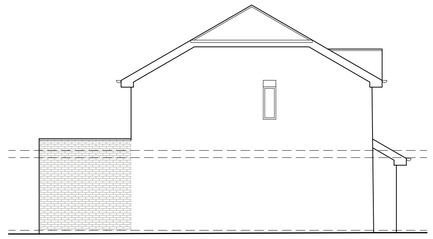

PROPOSED SIDE ELEVATION
SCALE 1:100

EXISTING FRONT ELEVATION
SCALE 1:100

EXISTING REAR ELEVATION
SCALE 1:100

EXISTING SIDE ELEVATION
SCALE 1:100

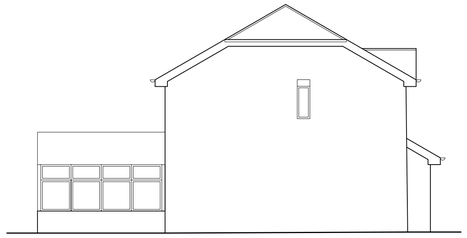

EXISTING SIDE ELEVATION
SCALE 1:100

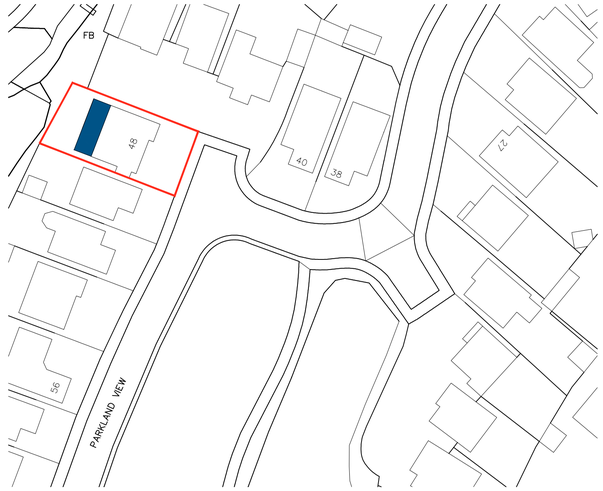

BLOCK PLAN
SCALE 1:500

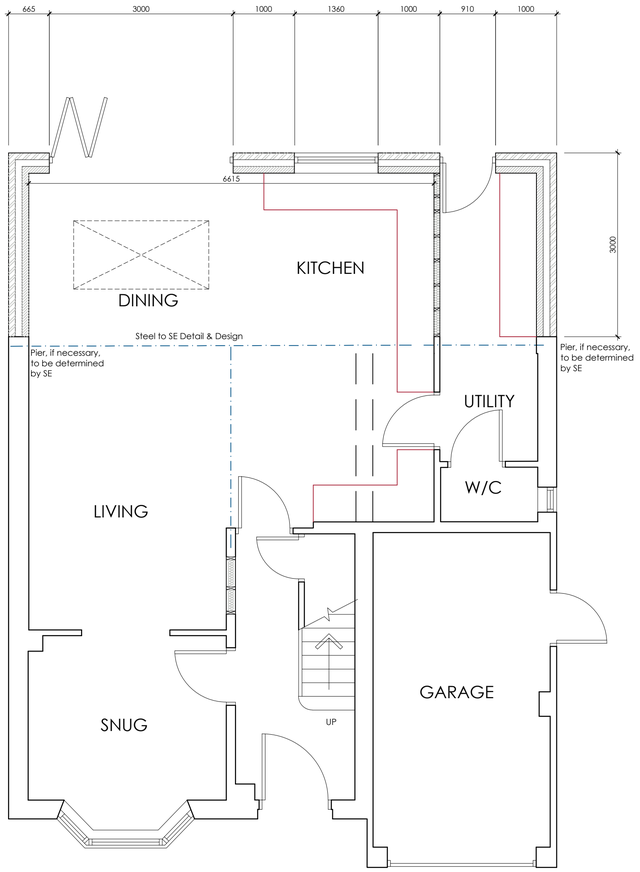

PROPOSED GROUND FLOOR PLAN
SCALE 1:50

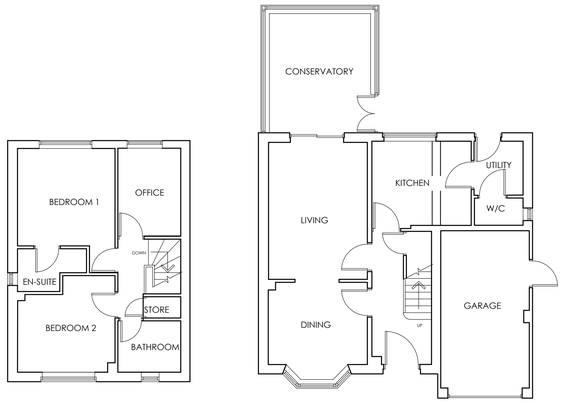

EXISTING FLOORPLAN
SCALE 1:100

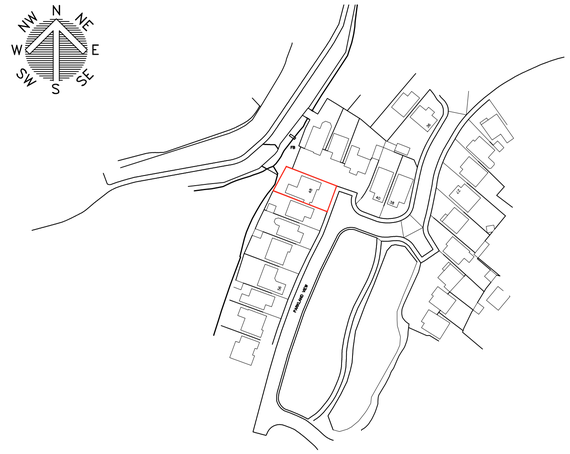

LOCATION PLAN
SCALE 1:1250

White Agus PARTNERSHIP
ARCHITECTURAL SERVICES
OFFICE ONE,
34 VICTORIA ROAD,
BARNSLEY,
S70 2BU
Phone: 01226 208482
Email: info@whiteaguspartnership.co.uk
Web: www.whiteaguspartnership.co.uk

Project.	Client.		
PROPOSED EXTENSION AT 48 PARKLAND VIEW LUNDWOOD, S71 5LL	MR SCOTT JAGGER		
Drawing Title. PLANS AND ELEVATIONS	Date. AUGUST 2021	Scale. 1:50 & 1:100 @ A1	
	Ref. 21–158	Dwg. No. 01	Rev. C

Date	Suffix	Description	Date	Suffix	Description
19/01/2022	A	REVISED TO CLIENTS REQUIREMENTS			
25/01/2022	B	PIERS REMOVED			
09/03/2022	C	EXTENSION DECREASED BY 1M			