




FletcherSmith
ARCHITECTS

Barnsley Metropolitan BC
Planning & Transportation Services
P O Box 604
Barnsley
S70 9FE

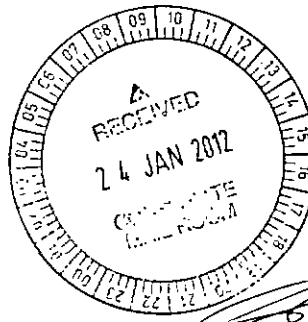

DC/PB/3246
23 January 2012

PxT
DM
NAC

Dear Sirs,

**RE: Extension to Pentagon Motors, Clayclife Road, Barugh Green,
Barnsley, South Yorkshire, S75 1LR**

Please find enclosed four copies of amended drawing 3246/05A and Site Plan B for the above Planning Application.

If you have any queries please do not hesitate to contact me.

Yours faithfully

P. Cunningham

PP

DAVID CUNNINGHAM
FLETCHER SMITH ARCHITECTS



Enc:

CC Trevor Eaves

Total Site Area = 2.2 acres (approx)

Nissan Car Parking
used car display = 27 spaces
customer = 33 spaces

Fiat / Chrysler Parking
used car display = 45 spaces
customer = 68 spaces

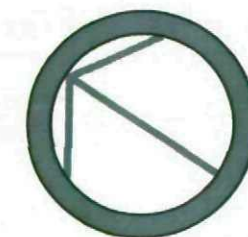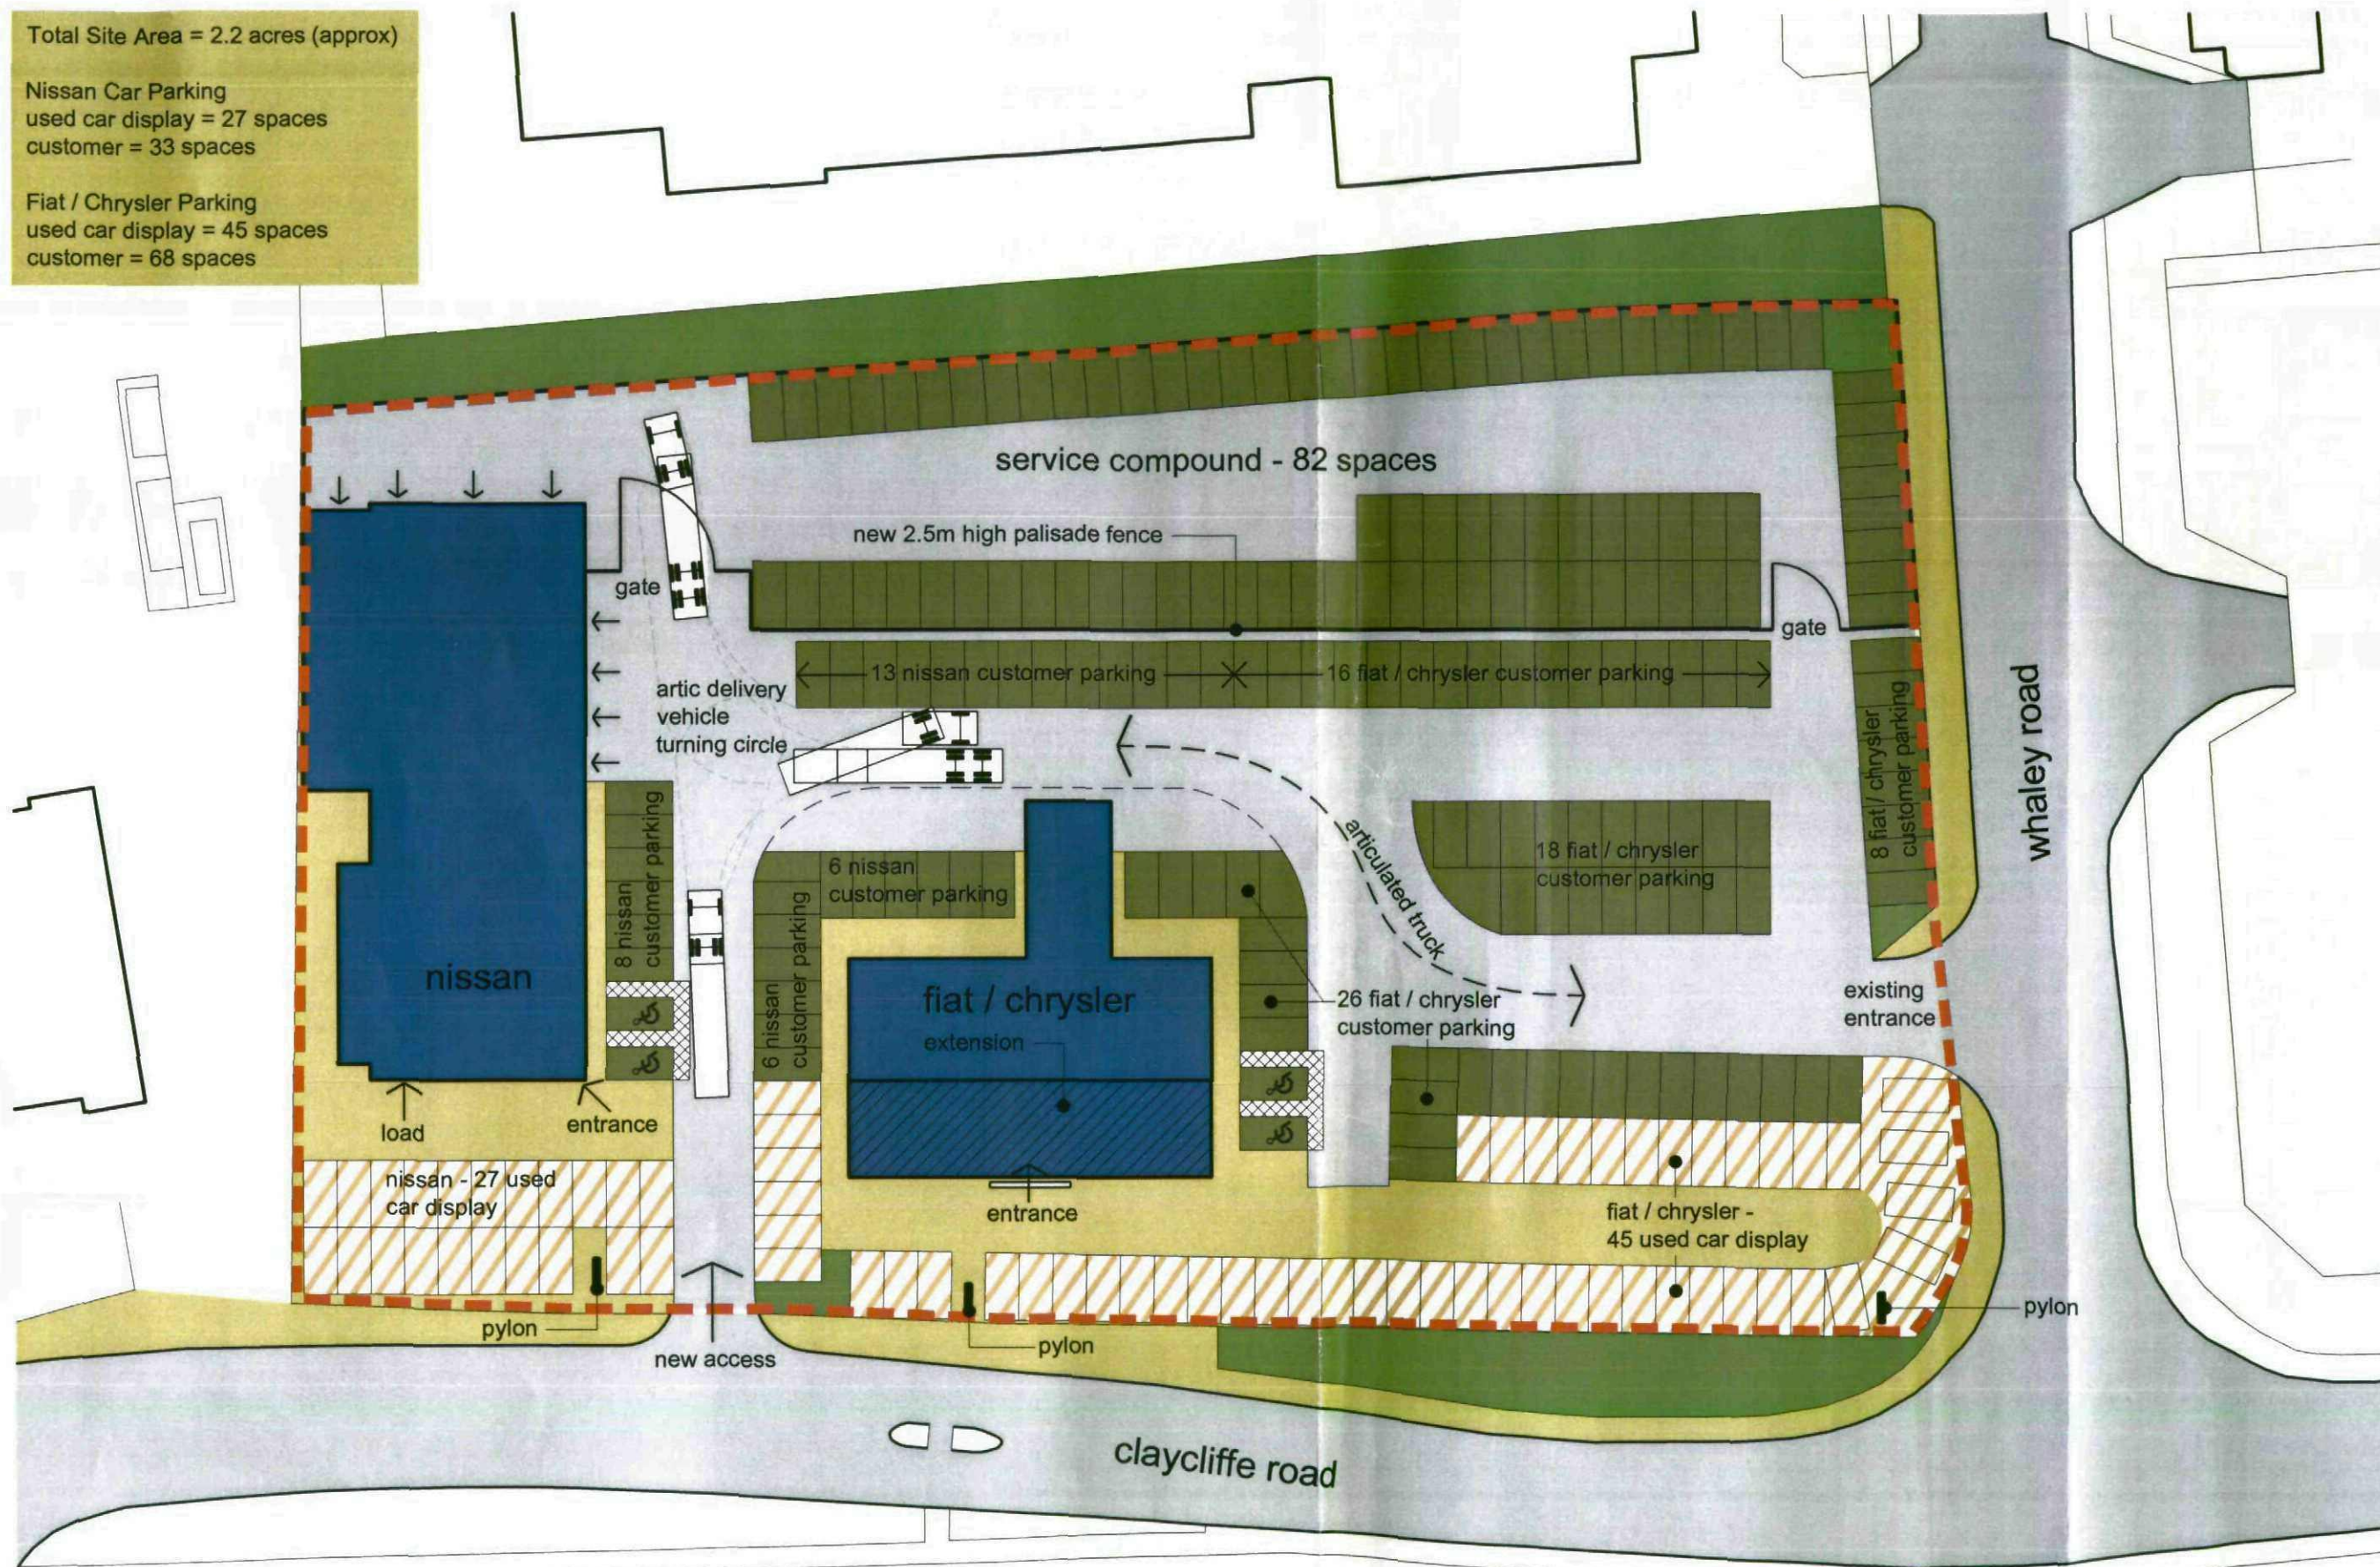

Pentagon Motor Group - Barnsley
Proposed Site Plan Rev B 1:500 scale @ A3
October 2011



Pentagon