


Marketing

Dwg Ref.	Art Ref.	Artwork Example	Material/Notes/Bespoke Text
MK-EL-01	FLT_UK		Individual built up letters with halo illuminated letters with face and halo illuminated hexagon
MK-EL-02	RLT_UK		Standard internally illuminated
MK-EL-03	VDW		'Welcome to Barnsley' Layout as shown on Elevation
MK-EL-04	OH1_UK		Vitreous enamel, Size to match RNP 'We're open Monday to Friday 9am to 5pm Tuesday 9.30 to 5pm Saturday 9am to 2pm No counter service
MK-EL-05	SS4		
	GM		
	DS1 DS2		
	DS4		
	SN_UK		
	FSCS		
MK-EL-06	RNP_UK		Vitreous enamel 'HSBC Bank plc 5 Market Hill Barnsley Branch'
MK-EL-07	Welcome-Message-Front_UK		'Self Service Machines Online Banking Customer Service Telephone WiFi Available Places to Talk Counter Service'
MK-EL-08	ATM_benefits_s		Folded composite aluminium sheet digitally printed direct to face.
MK-EL-09	BBEP_ATM_S		Folded composite aluminium sheet digitally printed direct to face.
MK-EL-10	Gloss Black Film		
MK-EL-11	FLT_UK		Individual built up letters with halo illuminated letters with face and halo illuminated hexagon. Installed to internal bulkhead. Externally visible. See existing photo for example - Figure1

Temporary Poster



OASL2_1

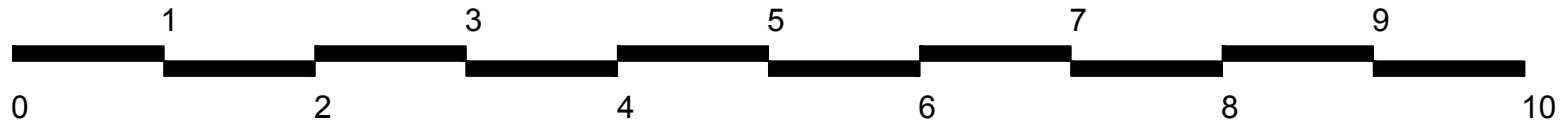

Scale - meters

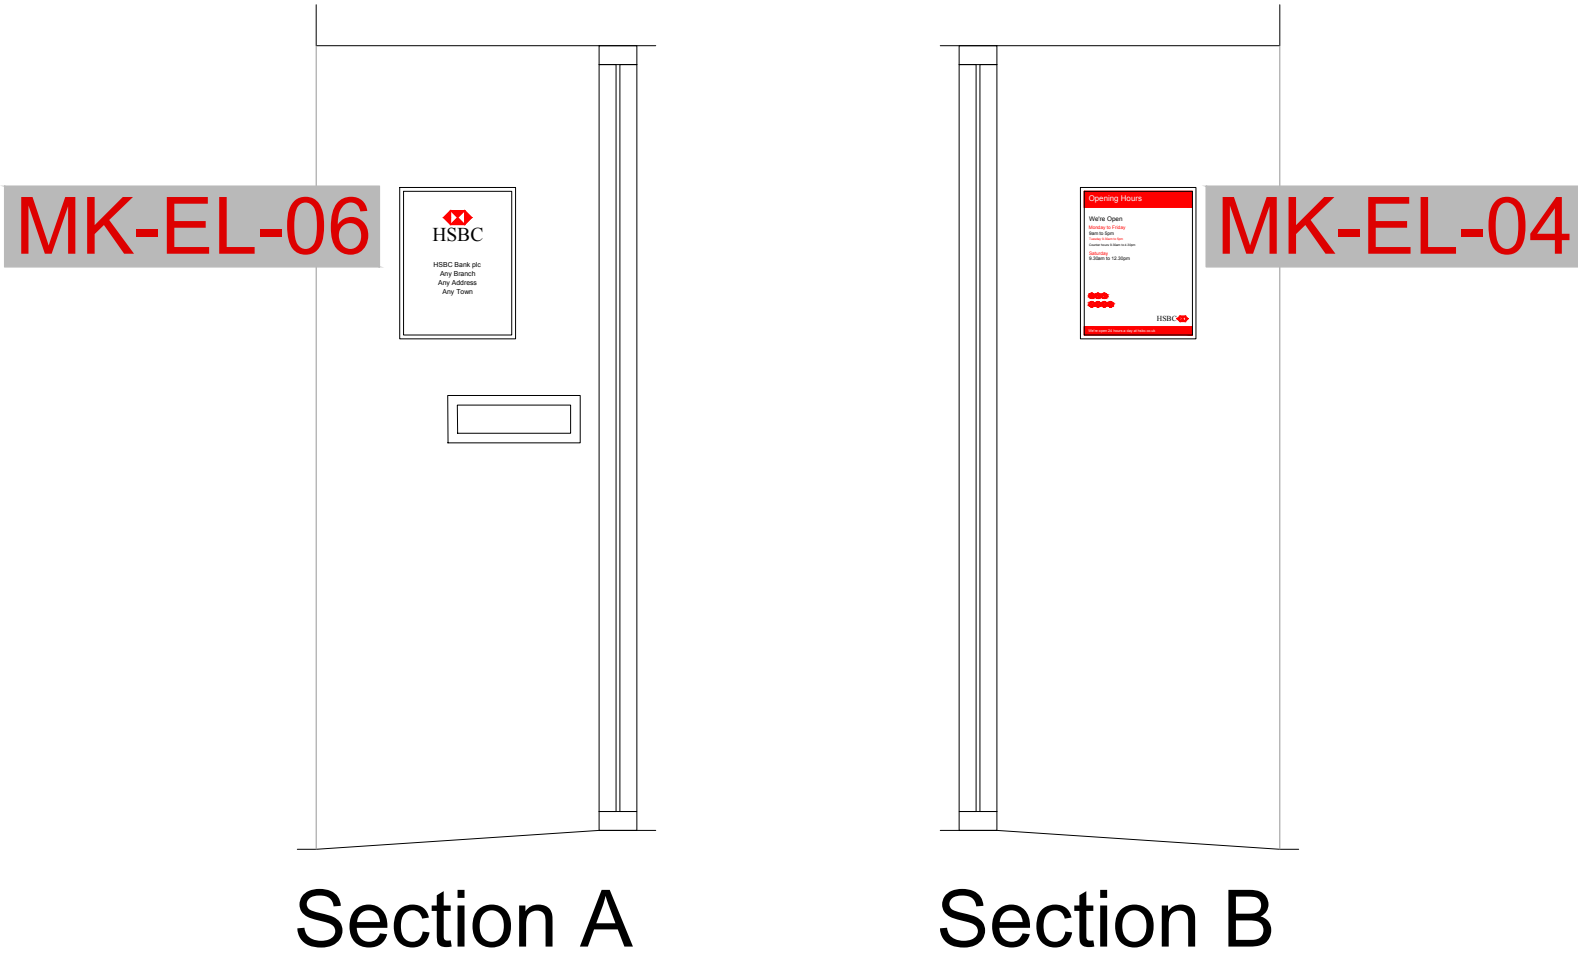


Figure 1 - HSBC Barnsley, 5 Market Hill.
Refers to MK-EL-11 on marketing table.

Notes:	Rev	Date	Notes	Rev	Date	Notes
Copyright of this drawing is reserved by AXIS Architecture and issued on the condition that it is not copied, reproduced or disclosed to any third party either wholly or in part without the consent in writing of AXIS Architecture. The contractor must verify all dimensions on site before making shop drawings or commencing work of any kind. No dimensions to be scaled from this drawing.			RESIDUAL RISK Wherever possible unnecessary risk is designed out of these proposals. Where residual risk remains this is assessed and identified on the relevant drawings with this symbol. Refer to the note and the relevant measures in the Health + Safety documentation			

Client HSBC	Project HSBC Barnsley 5 Market Hill South Yorkshire, S70 2PY	Title Proposed Elevation Main Elevation
Status PLANNING	Scale A1 1:50 A3 1:100	Date 11.04.16
AXIS Architecture and Design Ltd, Talbot Chambers, 2-6 North Church Street, Sheffield, S1 2DH.	Drawn RP	Checked
tel: +44(0)114 2490944 fax: +44(0)114 2490966 www.axis-architecture.com designed@axis-architecture.com	Job No. 26895-E1-PL	Revision -