

A1

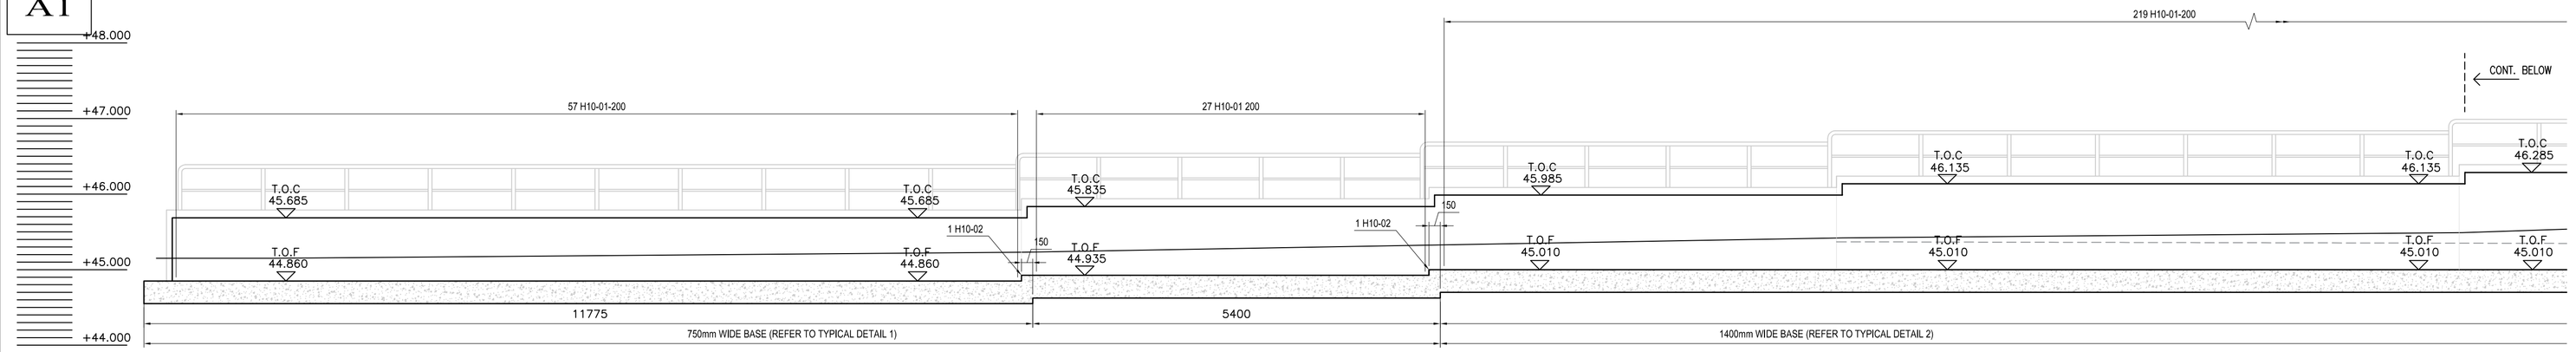


ELEVATION ON BOUNDARY WALL (1of4)

1:50

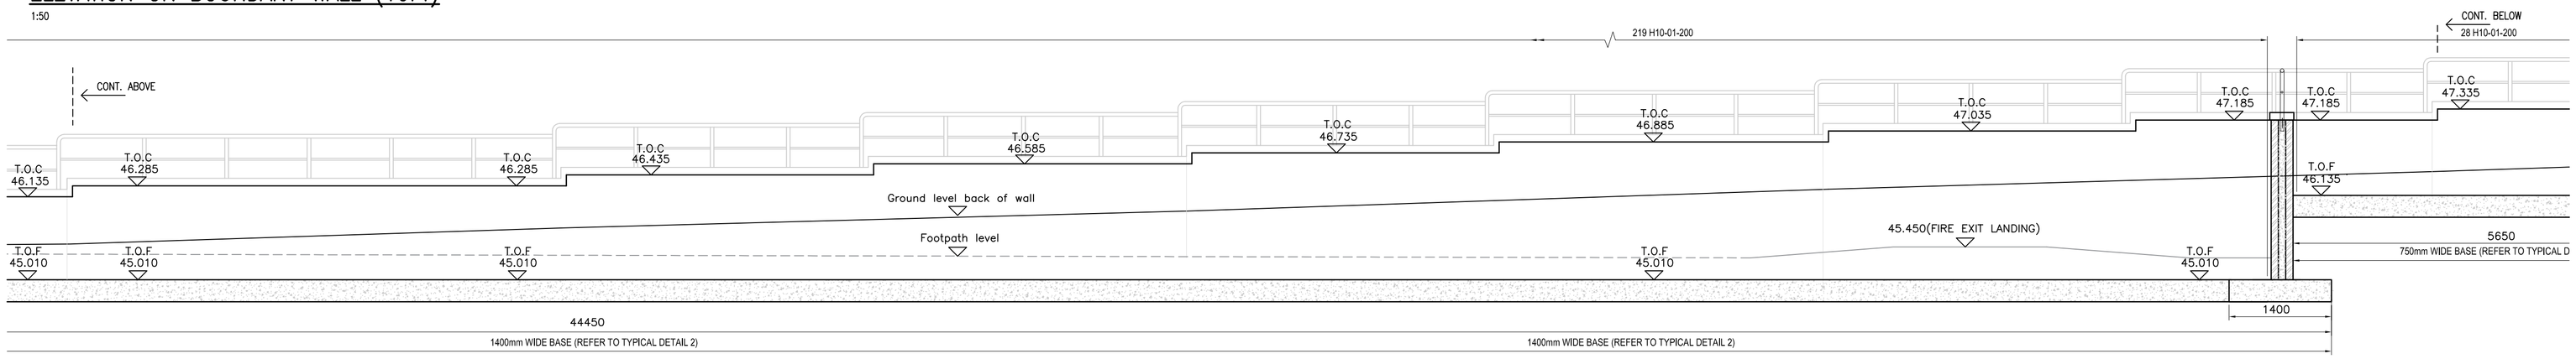


ELEVATION ON BOUNDARY WALL (2of4)

1:50

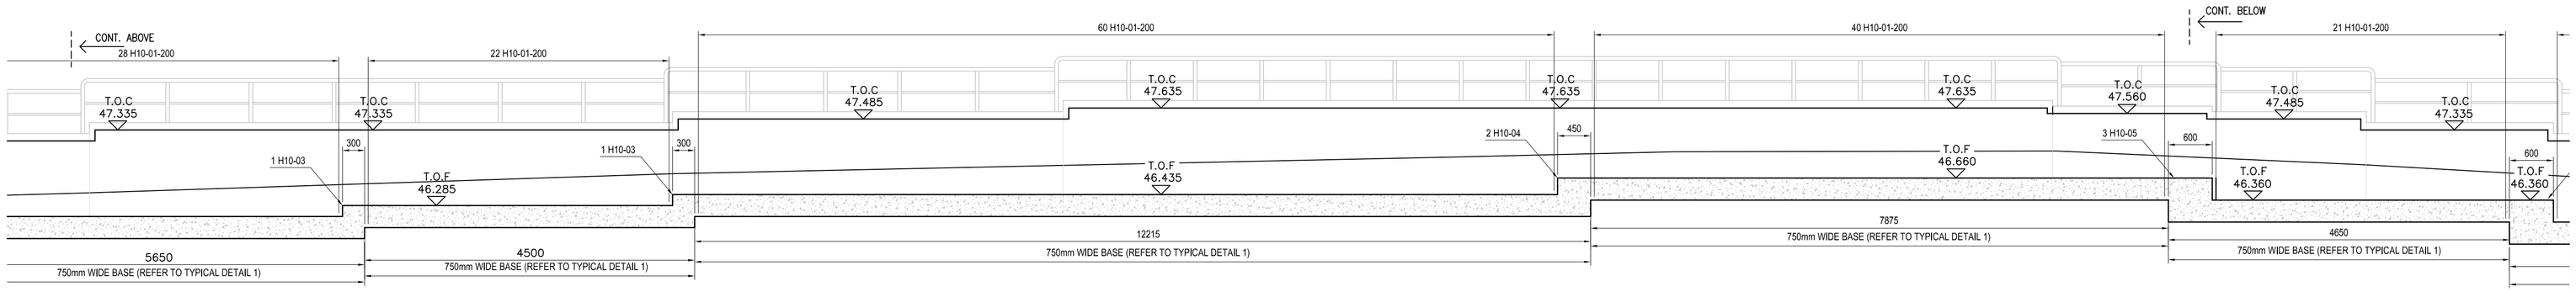


ELEVATION ON BOUNDARY WALL (3of4)

1:50

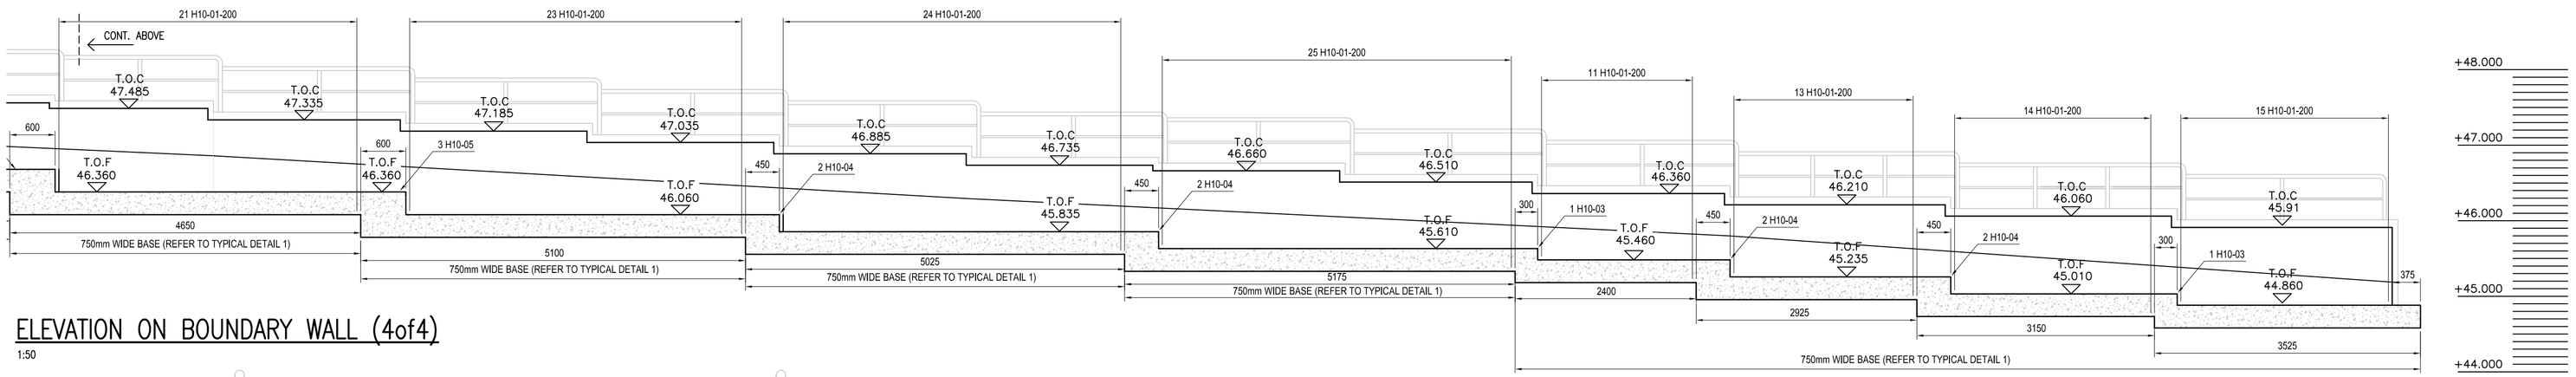


ELEVATION ON BOUNDARY WALL (4of4)

1:50

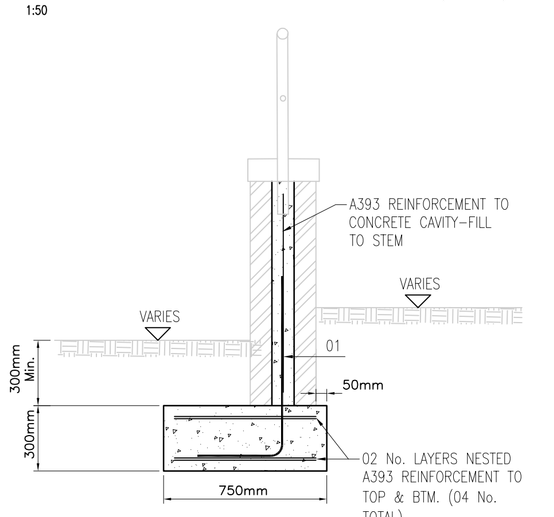


TYPICAL SECTION THROUGH (DETAIL 1)

1:20

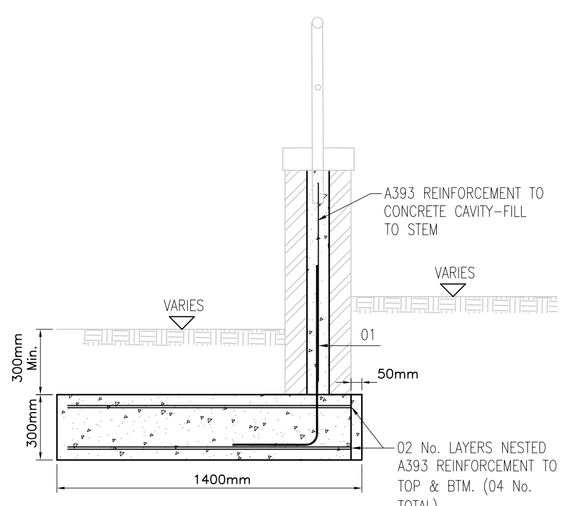

TYPICAL SECTION THROUGH (DETAIL 2)

1:20

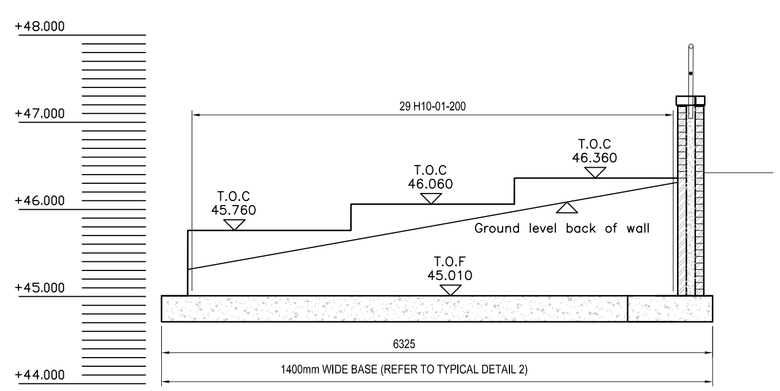

ELEVATION ON RETURN WALL (ADJACENT DE3)

1:50

DO NOT SCALE.

Only PDF/DWF Issues of this drawing are controlled. All other formats (eg. DWG AutoCAD FILES) are UN-controlled and are used at your own risk.

This drawing is copyright ©. It is sent to you in confidence and must not be copied, used or disclosed to any third parties without 3E permission. It remains the property of 3E and must be returned on request.

Note for Contractors

This 3E drawing should be considered along with the risk information contained in the CDM Pre Construction Information. This information will include details of the SIGNIFICANT risks which 3E have identified which may arise from constructing the designs shown on this drawing. A competent Contractor should be aware of the typical risks associated with doing this work.

Note for Workers

DO NOT START YOUR WORK unless you know the Risks and Controls relating to the work on this drawing (including SAFE SEQUENCES OF WORK and EQUIPMENT).

STOP

Do not issue copies of parts of this drawing without the above Note for Workers (unless you are sure that the Workers can undertake the work safely).

UNDER GROUND SERVICES TO BE LOCATED PRIOR TO ANY EXCAVATION WORKS.

NOTES:

ALL MATERIALS AND WORKMANSHIP TO COMPLY WITH 3E's STANDARD SPECIFICATION AND ALL RELEVANT BRITISH STANDARDS.

THIS DRAWING IS TO BE READ IN CONJUNCTION WITH ALL RELEVANT ARCHITECT'S AND 3E DRAWINGS.

REFER TO CONCRETE SPECIFICATION FOR CONCRETE GRADES & STRENGTHS

CONCRETE COVER TO BE 50mm U.N.O.

LOCAL SOFT SPOTS TO BE REPORTED TO 3E.

BOTTOM OF EXCAVATIONS TO BE FLAT, CLEAN AND DRY WHEN CONCRETE IS CAST.

LAPS TO ALL REINFORCING MESH TO BE 400mm MINIMUM UNO. LAPS TO REINFORCING BARS TO BE AS SHOWN ON RC DETAILS.

MESH REINFORCEMENT; LAPS TO BE NESTED TOGETHER WHERE POSSIBLE, FLYING ENDS TO BE ORDERED TO PREVENT CONGESTED BARS AT LAPS.

FOR LOCATION OF INCOMING SERVICES AND RWP's REFER TO ARCHITECTS DRAWINGS.

ALL DIMENSIONS AND SETTING OUT SUBJECT TO CONFIRMATION BY THE ARCHITECT.

TO BE READ IN CONJUNCTION WITH 3E BBS S0004-01

NOTE:

FOR SETTING-OUT, READ IN CONJUNCTION TO ARCHITECTS DETAIL "1210-208"

MOVEMENT JOINTS TO ARCHITECTS DESIGN & DETAIL

Date	Revisions	Drawn	Rev.
16.07.20	CONSTRUCTION ISSUE – REBAR INDICATED	GWF	C2
07.07.20	CONSTRUCTION ISSUE	GWF	C1
07.05.20	ELEVATION ORIENTATION HANDED. TYPICAL SECTIONS ADDED. EXTENTS OF BASE WIDTHS ADDED TO ELEVATIONS	CG	T3
20.03.20	TOF LEVELS AMENDED TO SUIT COURSING	MD	T2
19.03.20	TENDER ISSUE	MD	T1

4 Calder Close
Calder Park
Wakefield
WF4 3BA
t 01924 240420
wakefield@3econsult.com

2 Esh Plaza
Sir Bobby Robson Way
Great Park
Newcastle upon Tyne
NE13 9BA
t 0191 230 2993
newcastle@3econsult.com

consulting engineers
www.3econsult.com

Client
Aldi Stores Ltd (Goldthorpe North)

Project
Aldi Store
Old Mill Lane
Barnsley

Title
Site Boundary Wall Details

Scale	Author	Checked	Date
1:200	MD	AA	Mar 2020

Drawing Status
CONSTRUCTION

Job Number	Originator	Zone	Level	Type	Role	Drawing No.	Rev
15004	3E	00	XX	DR	S	0004	C2