


Proposed Front Elevation

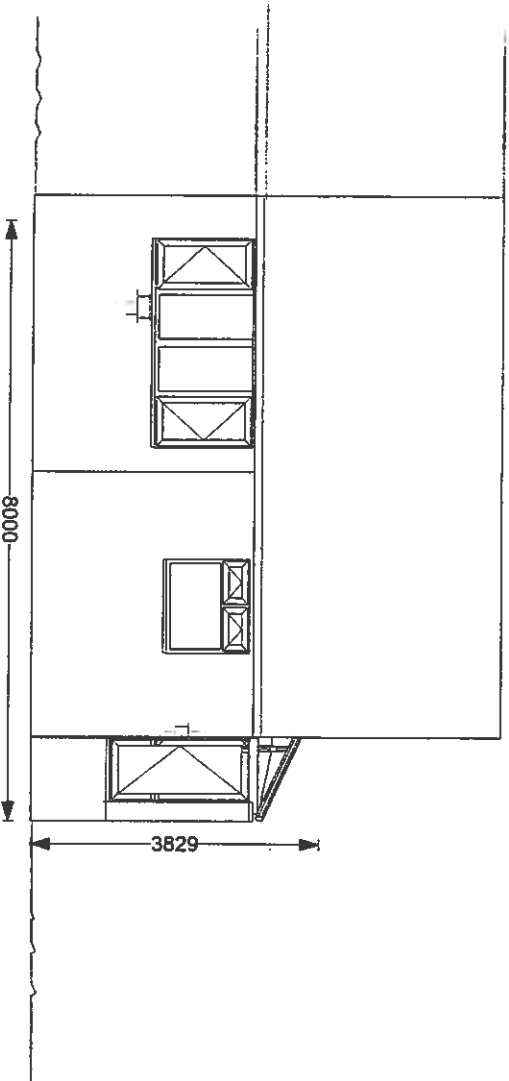


Proposed Site Address

MR & MRS DAVIES
11 BOURNE ROAD
WARD GREEN
BARNSELEY
S70 5JP
JTH YORKSHIRE

A4

Drawing Scale: 1:100

Proposed Left Elevation

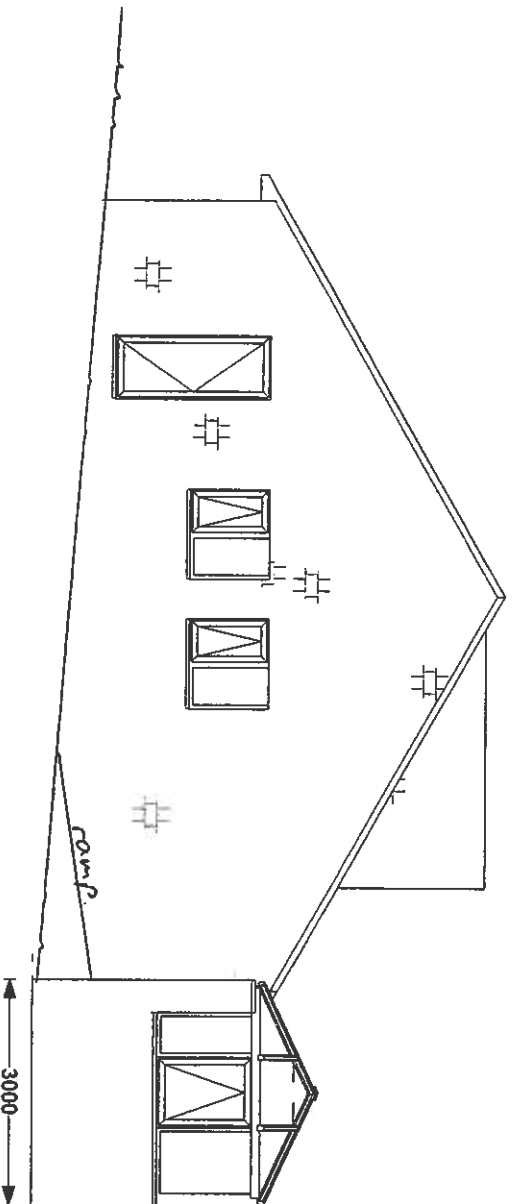


Proposed Site Address

MR & MRS DAVIES
11 BOURNE ROAD
WARD GREEN
BARNESLEY
S70 5JP
JTH YORKSHIRE

A4

Drawing Scale: 1:100

Proposed Rear Elevation

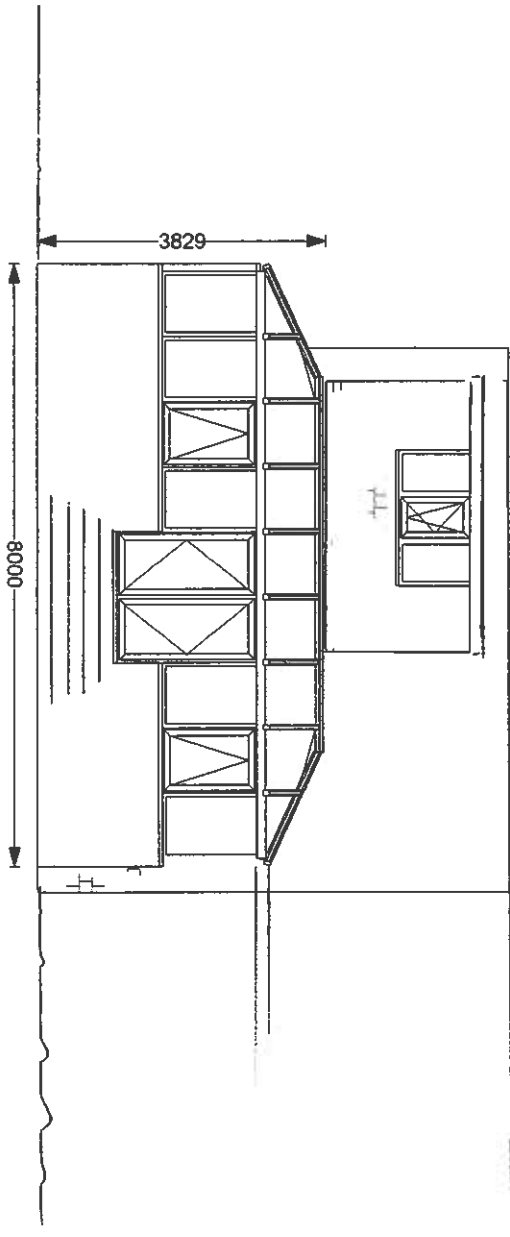


Proposed Site Address

MR & MRS DAVIES
11 BOURNE ROAD
WARD GREEN
BARNSELEY
S70 5JP
JTH YORKSHIRE

A4

Drawing Scale: 1:100

Existing Left Elevation

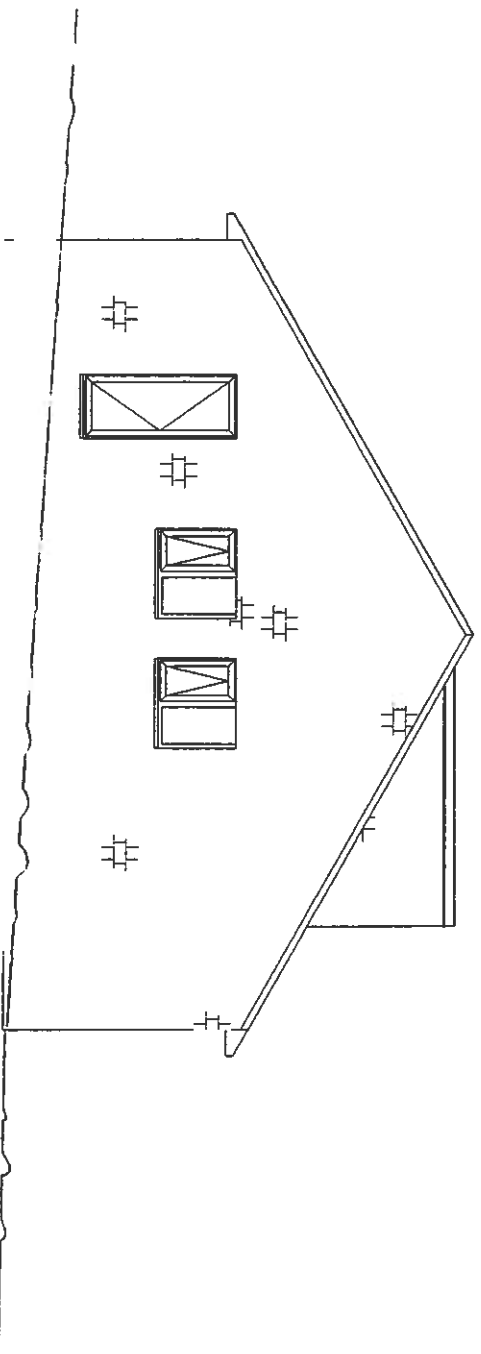


Existing Site Address

MR & MRS DAVIES
11 BOURNE ROAD
WARD GREEN
BARNSTLEY
S70 5JP
JTH YORKSHIRE

A4

Drawing Scale: 1:100

Existing Rear Elevation

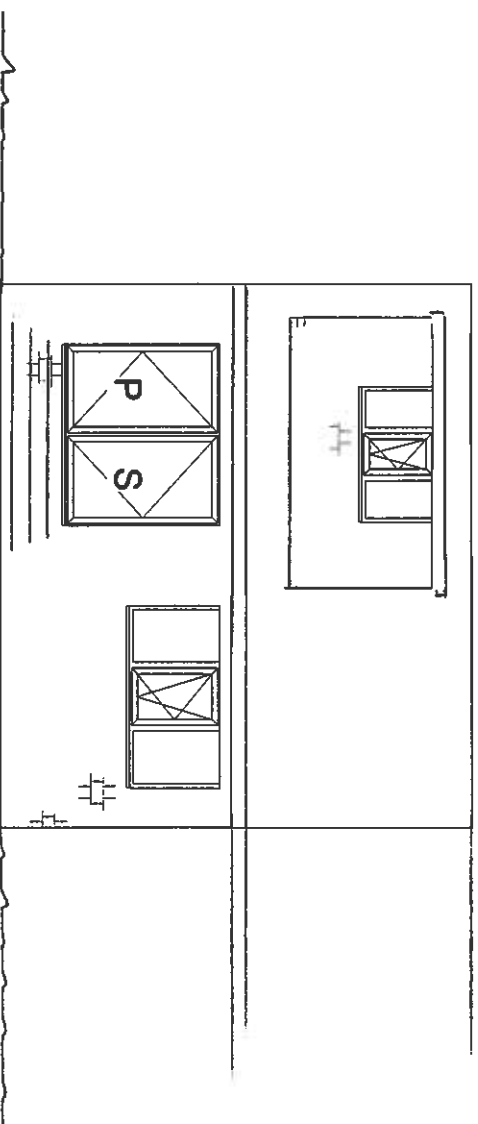


Existing Site Address

MR & MRS DAVIES
11 BOURNE ROAD
WARD GREEN
BARNSELEY
S70 5LP
UTH YORKSHIRE

A4

Drawing Scale: 1:100

Existing Front Elevation

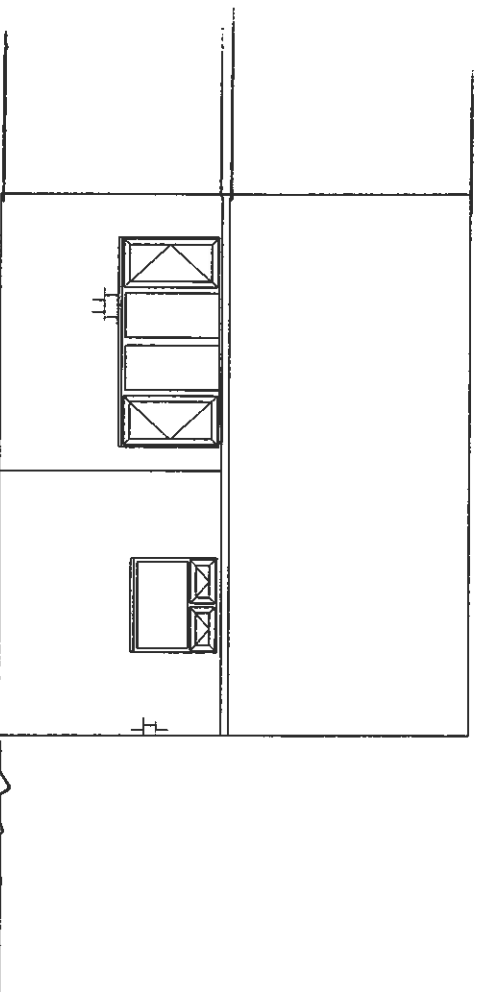


Existing Site Address

MR & MRS DAVIES
11 BOURNE ROAD
WARD GREEN
BARNLEY
S70 5JP
SOUTH YORKSHIRE

A4

Drawing Scale: 1:100

Existing Right Elevation

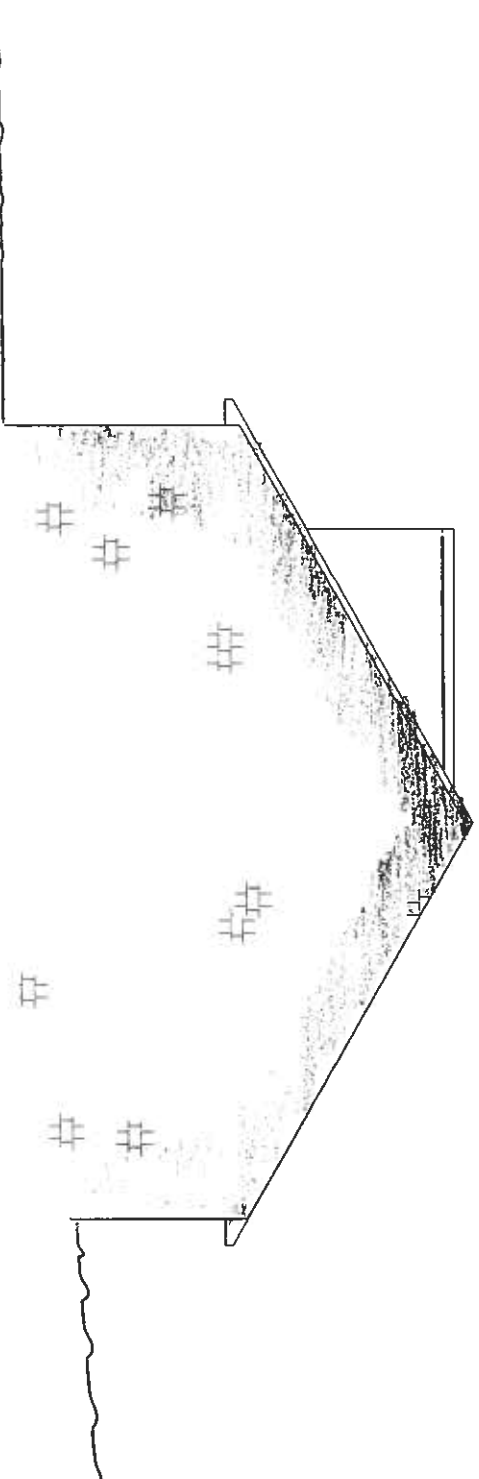


Existing Site Address

MR & MRS DAVIES
11 BOURNE ROAD
WARD GREEN
BARNSELEY
S70 5JP
UTH YORKSHIRE

A4

Drawing Scale: 1:100

Proposed Right Elevation

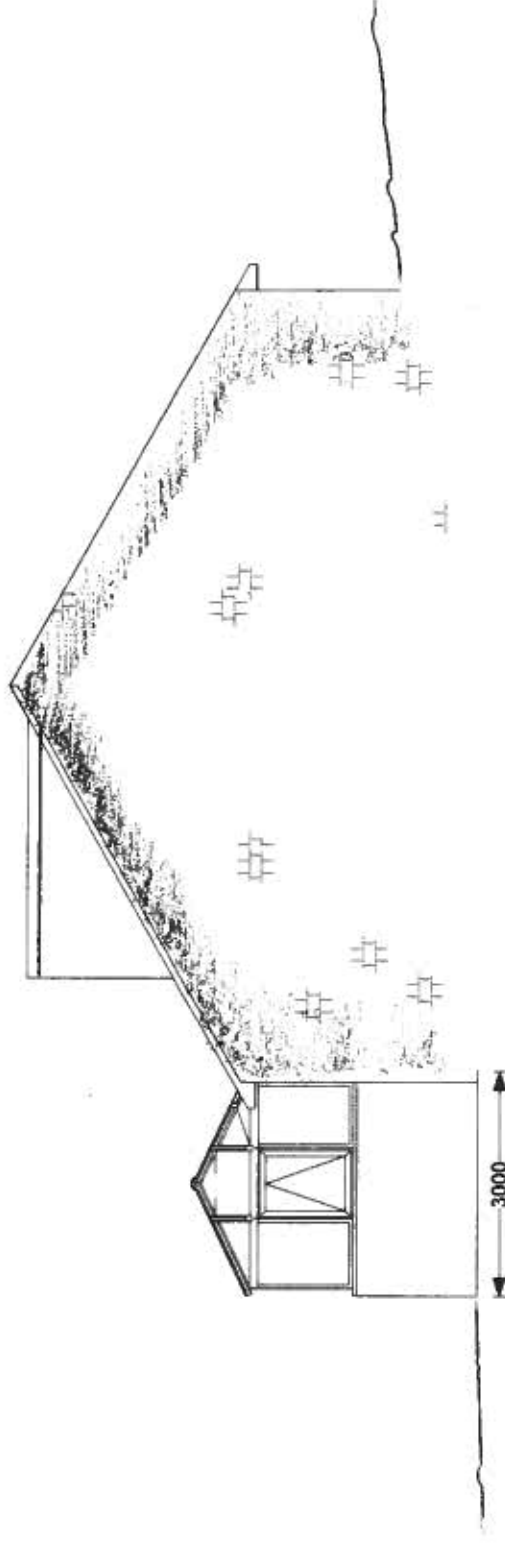

Proposed Site Address

MR & MRS DAVIES
11 BOURNE ROAD
WARD GREEN
BARNESLEY
S70 5JP
SOUTH YORKSHIRE

A4

Drawing Scale: 1:100