



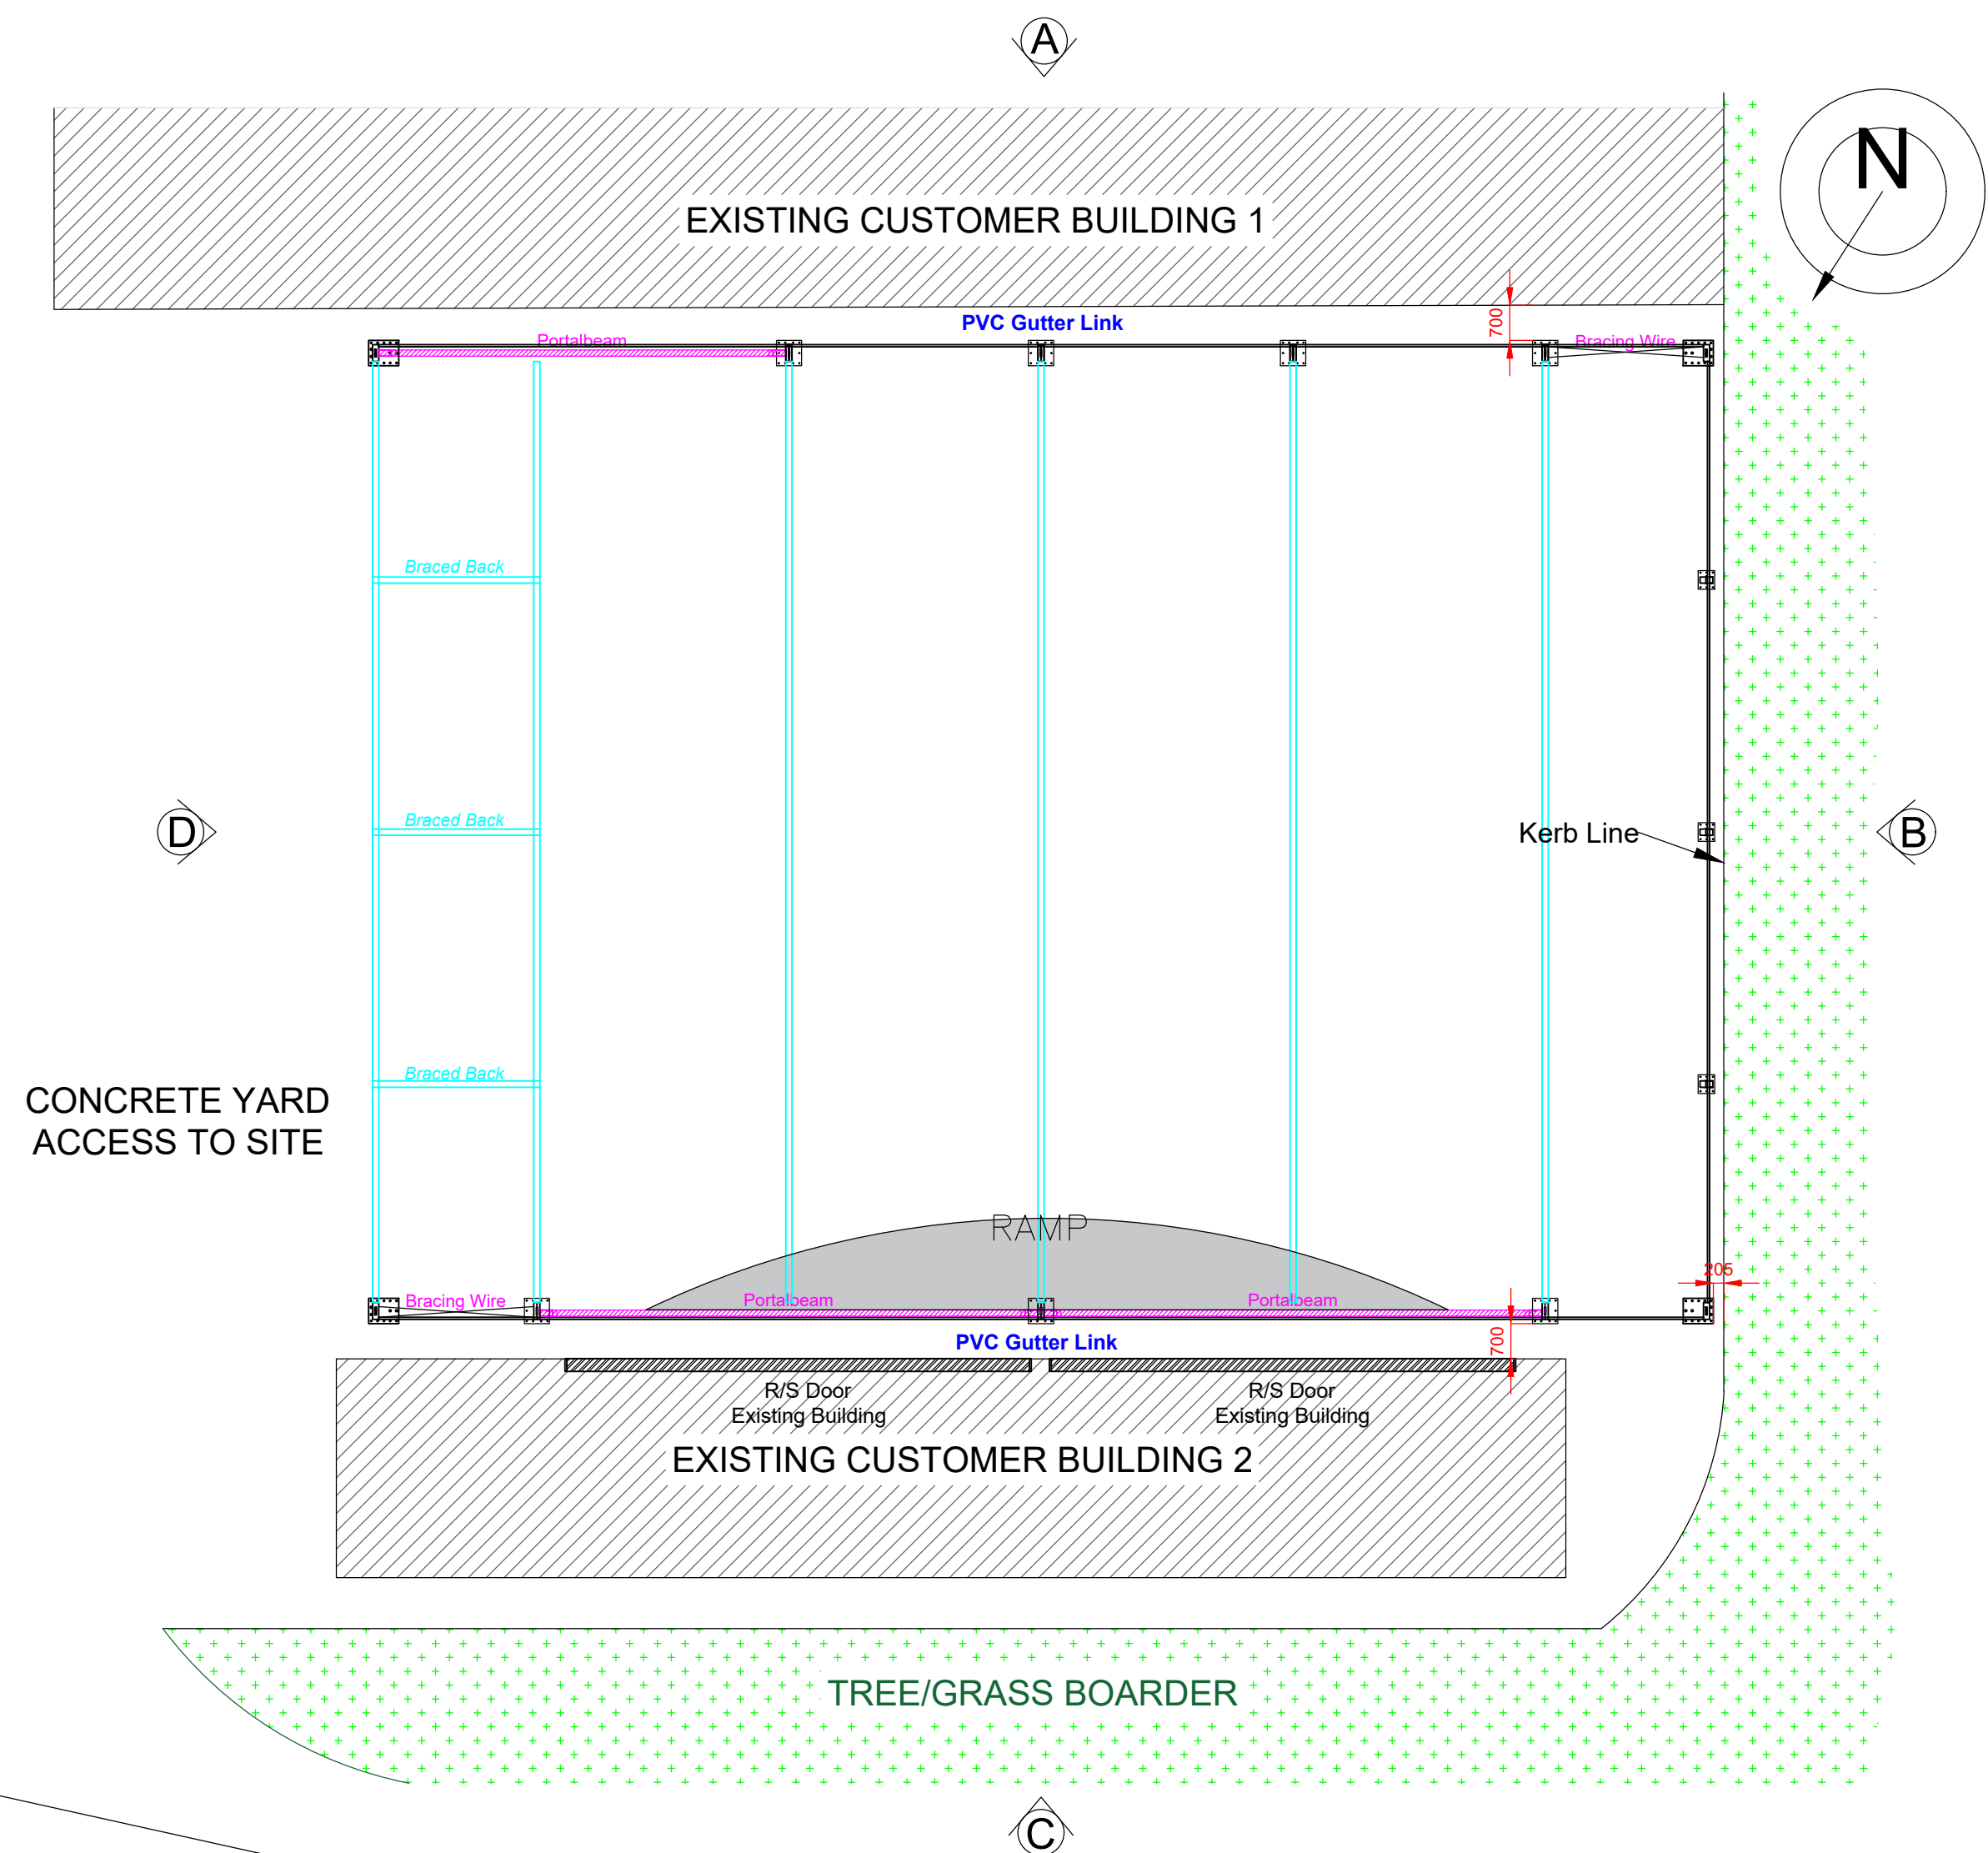


HIDDEN FEATURE ILLUSTRATING
ROOF BEAMS

ALL UPRIGHTS
INCLUDING PORTALS
SHOWN ON ELEVATION A
NEED TO BE
REDUCED BY 800mm


UPRIGHT AND PORTALS
HIGHLIGHTED ON
ELEVATION C, THAT
SIT ON TOP OF THE RAMP
TO BE REDUCED BY 200mm

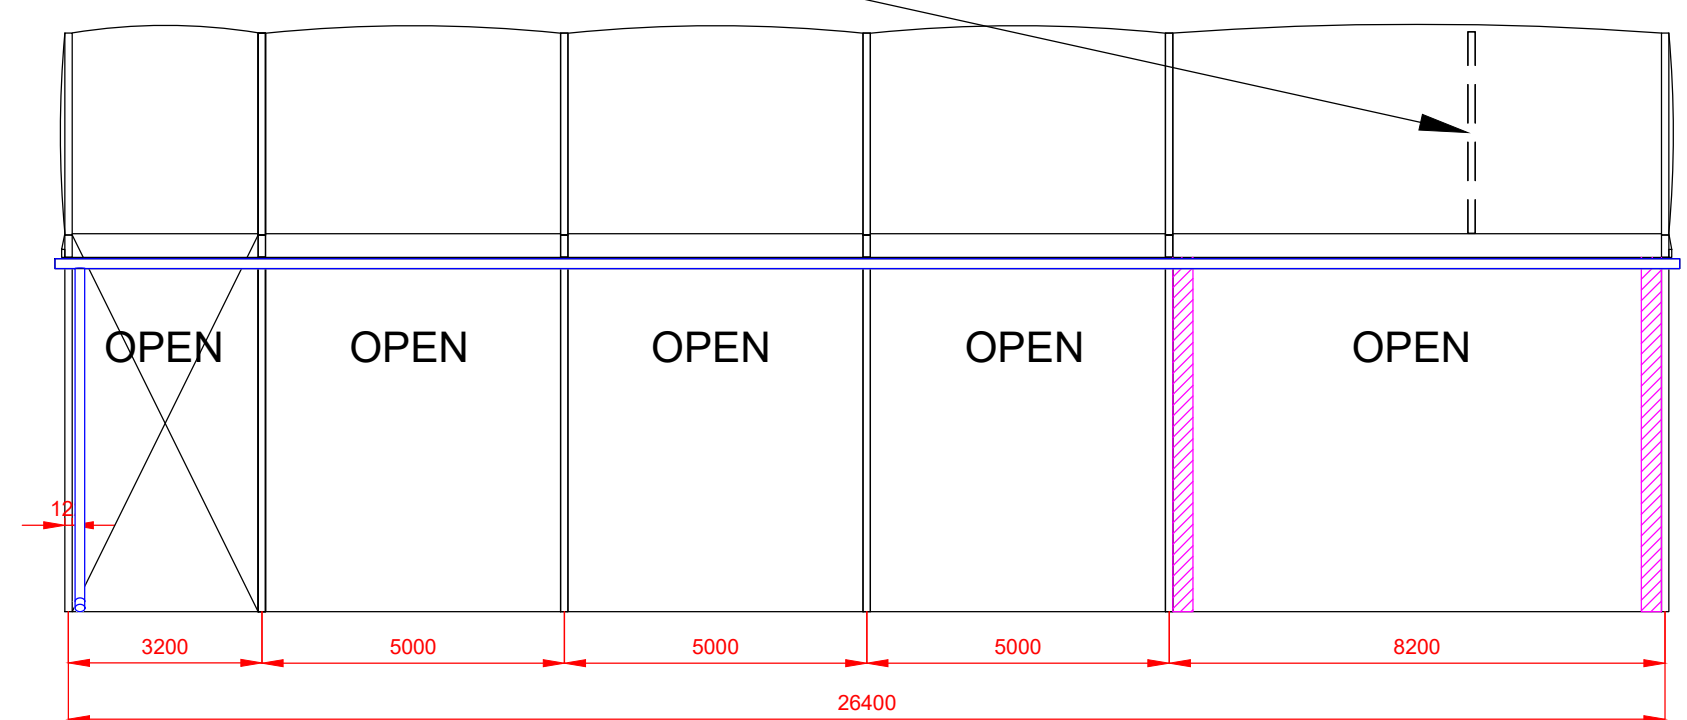


Elevation A

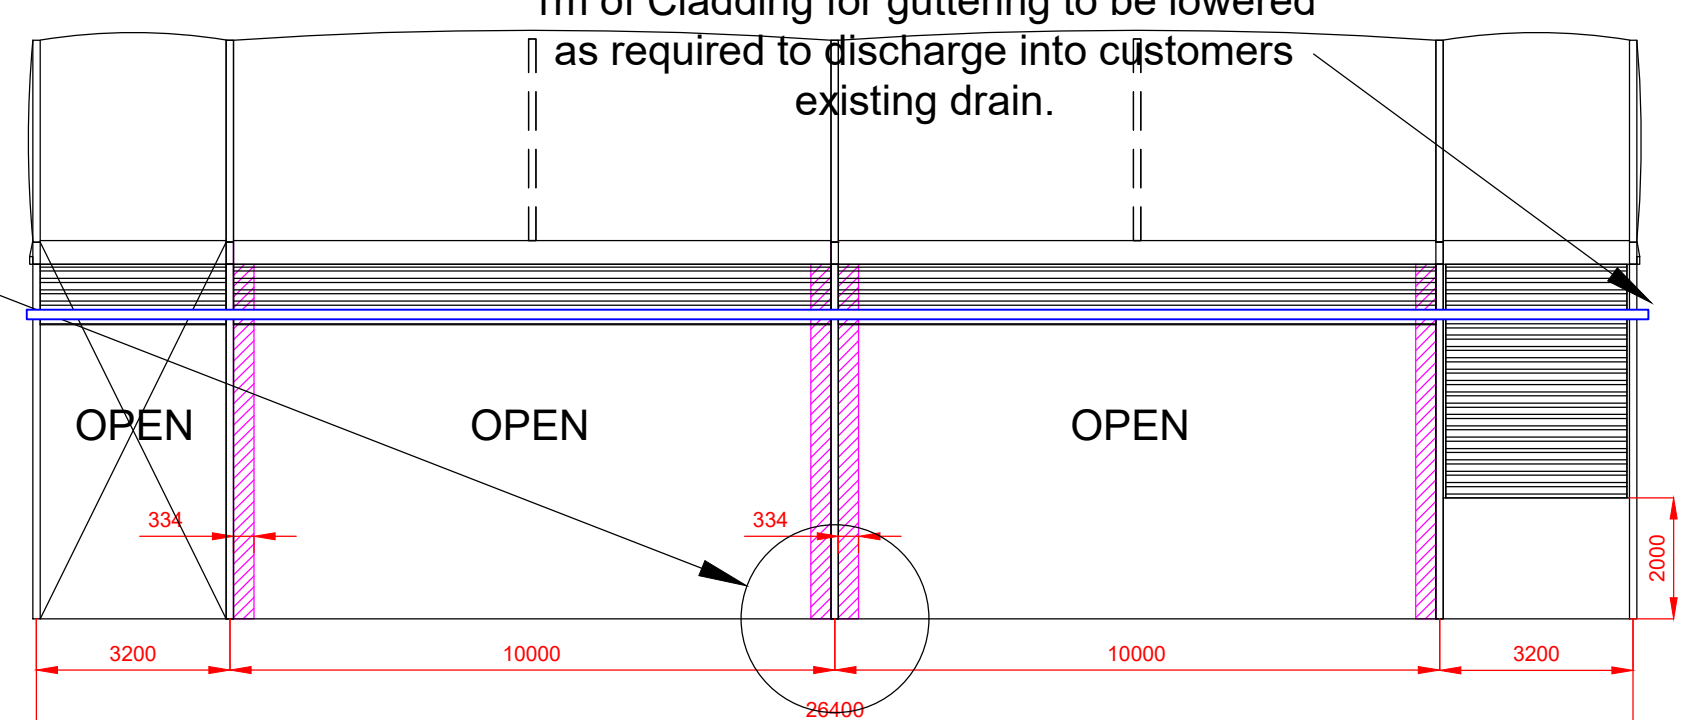

Elevation C

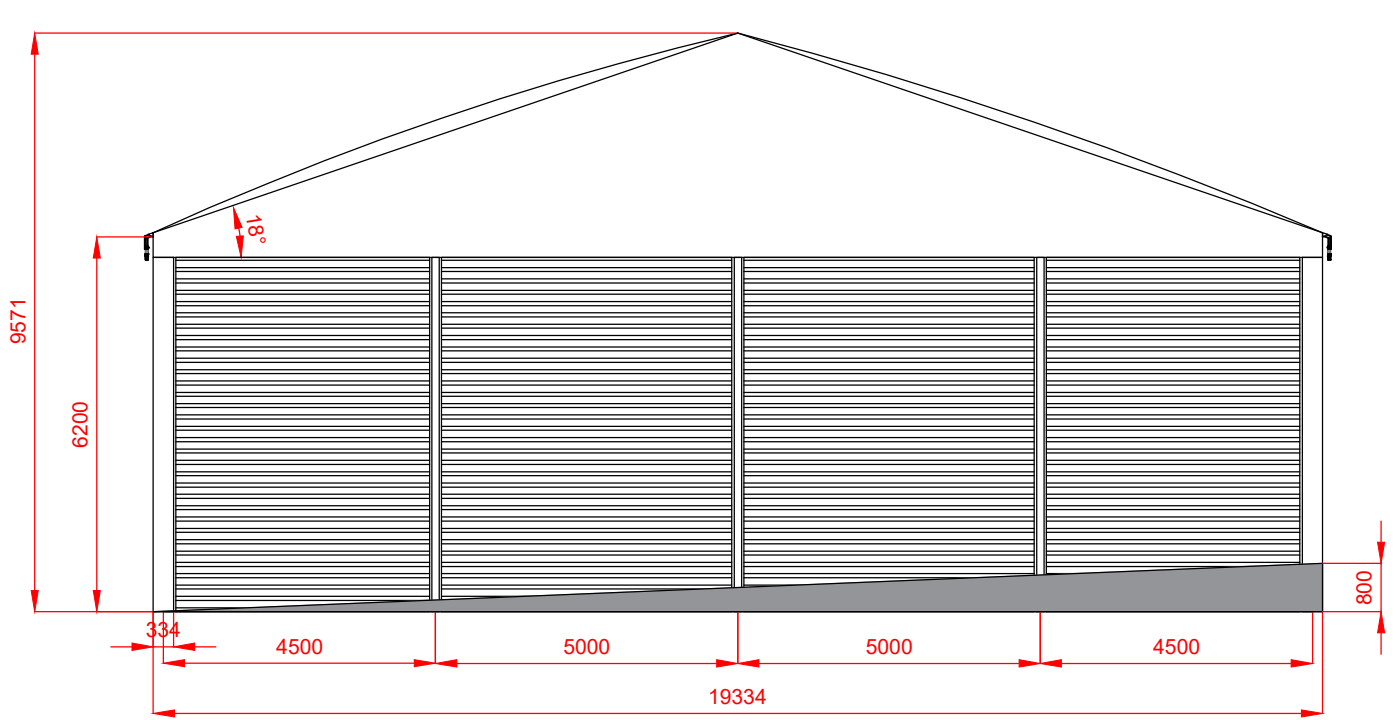

Elevation B

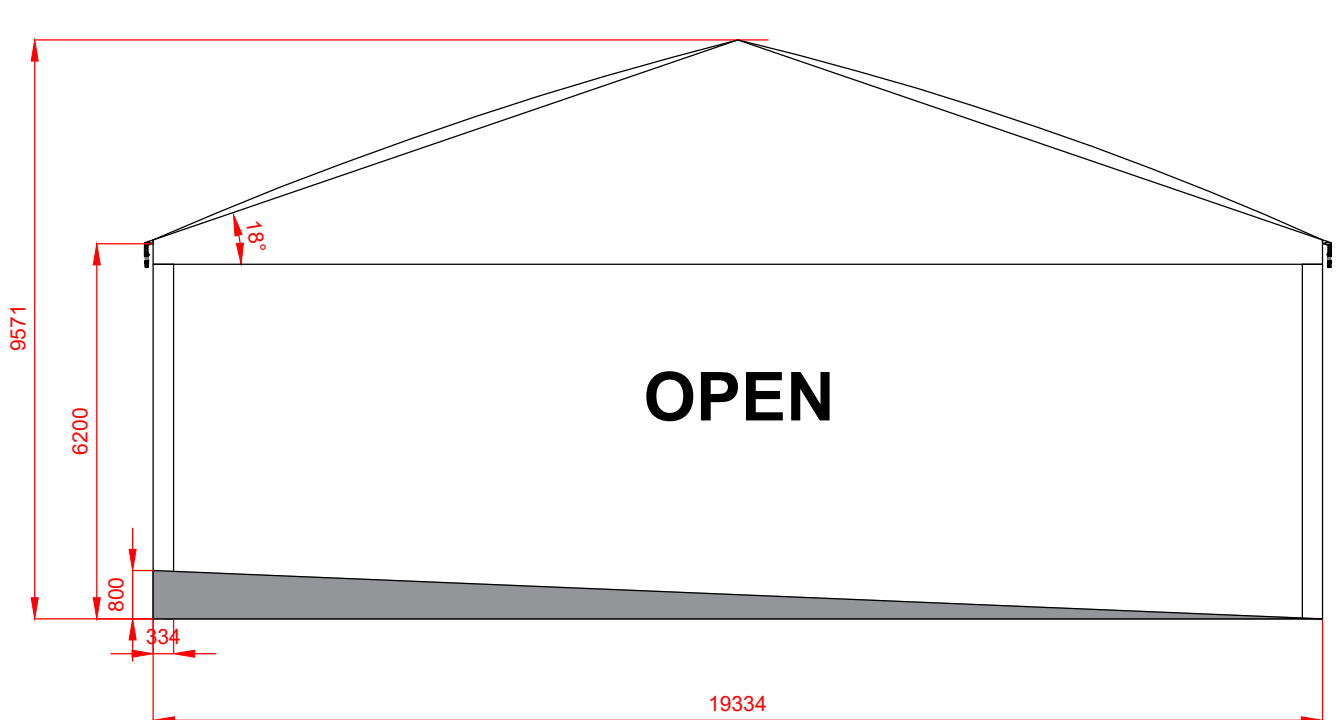

Elevation D

DO NOT SCALE

PLEASE SIGN & RETURN TO AGANTO Ltd

PRINT NAME:.....

SIGNATURE:.....

DATE:.....

NOTES:

Surface: Concrete

Rev	Date	Details Of Issue	Initials
0	06/03/19	Further dimensions need confirming	DAB
1	16/04/19	Updates confirmed by MS & EB	DAB
2	04/07/19	Sizes/dimensions Updates confirmed by MS	DAB

Status

Proposal


TEMPORARY BUILDING SPECIALISTS

AGANTO Ltd
Temporary Industrial Buildings

Tel: 01635 202979 Fax: N/A
Email: info@aganto.co.uk Web: www.aganto.co.uk

This document and all information herein is confidential and the intellectual property of [your company name here] It is disclosed in confidence on terms that it will not be disclosed to any third party, used, sold, loaned, licensed, or reproduced in whole or in any part in any manner or form for manufacturing, tendering or for any other purpose without the written permission of [your company name here]. The copyright is retained by [your company name here].
© [your company name here].

Client **Capital Compactors Ltd**
Barnsley, S79 9LH

Project **Temporary Structure**
334 Profile, concrete surface

Title **Plan & Elevations JH**
20Mx26.5Mx6.2M
Non-Insulated

Drawn	Date:	Scale (at A1)
DAB	05/03/2019	1/120

Dwg no.	Revision No.
ACAPBAR1P	3