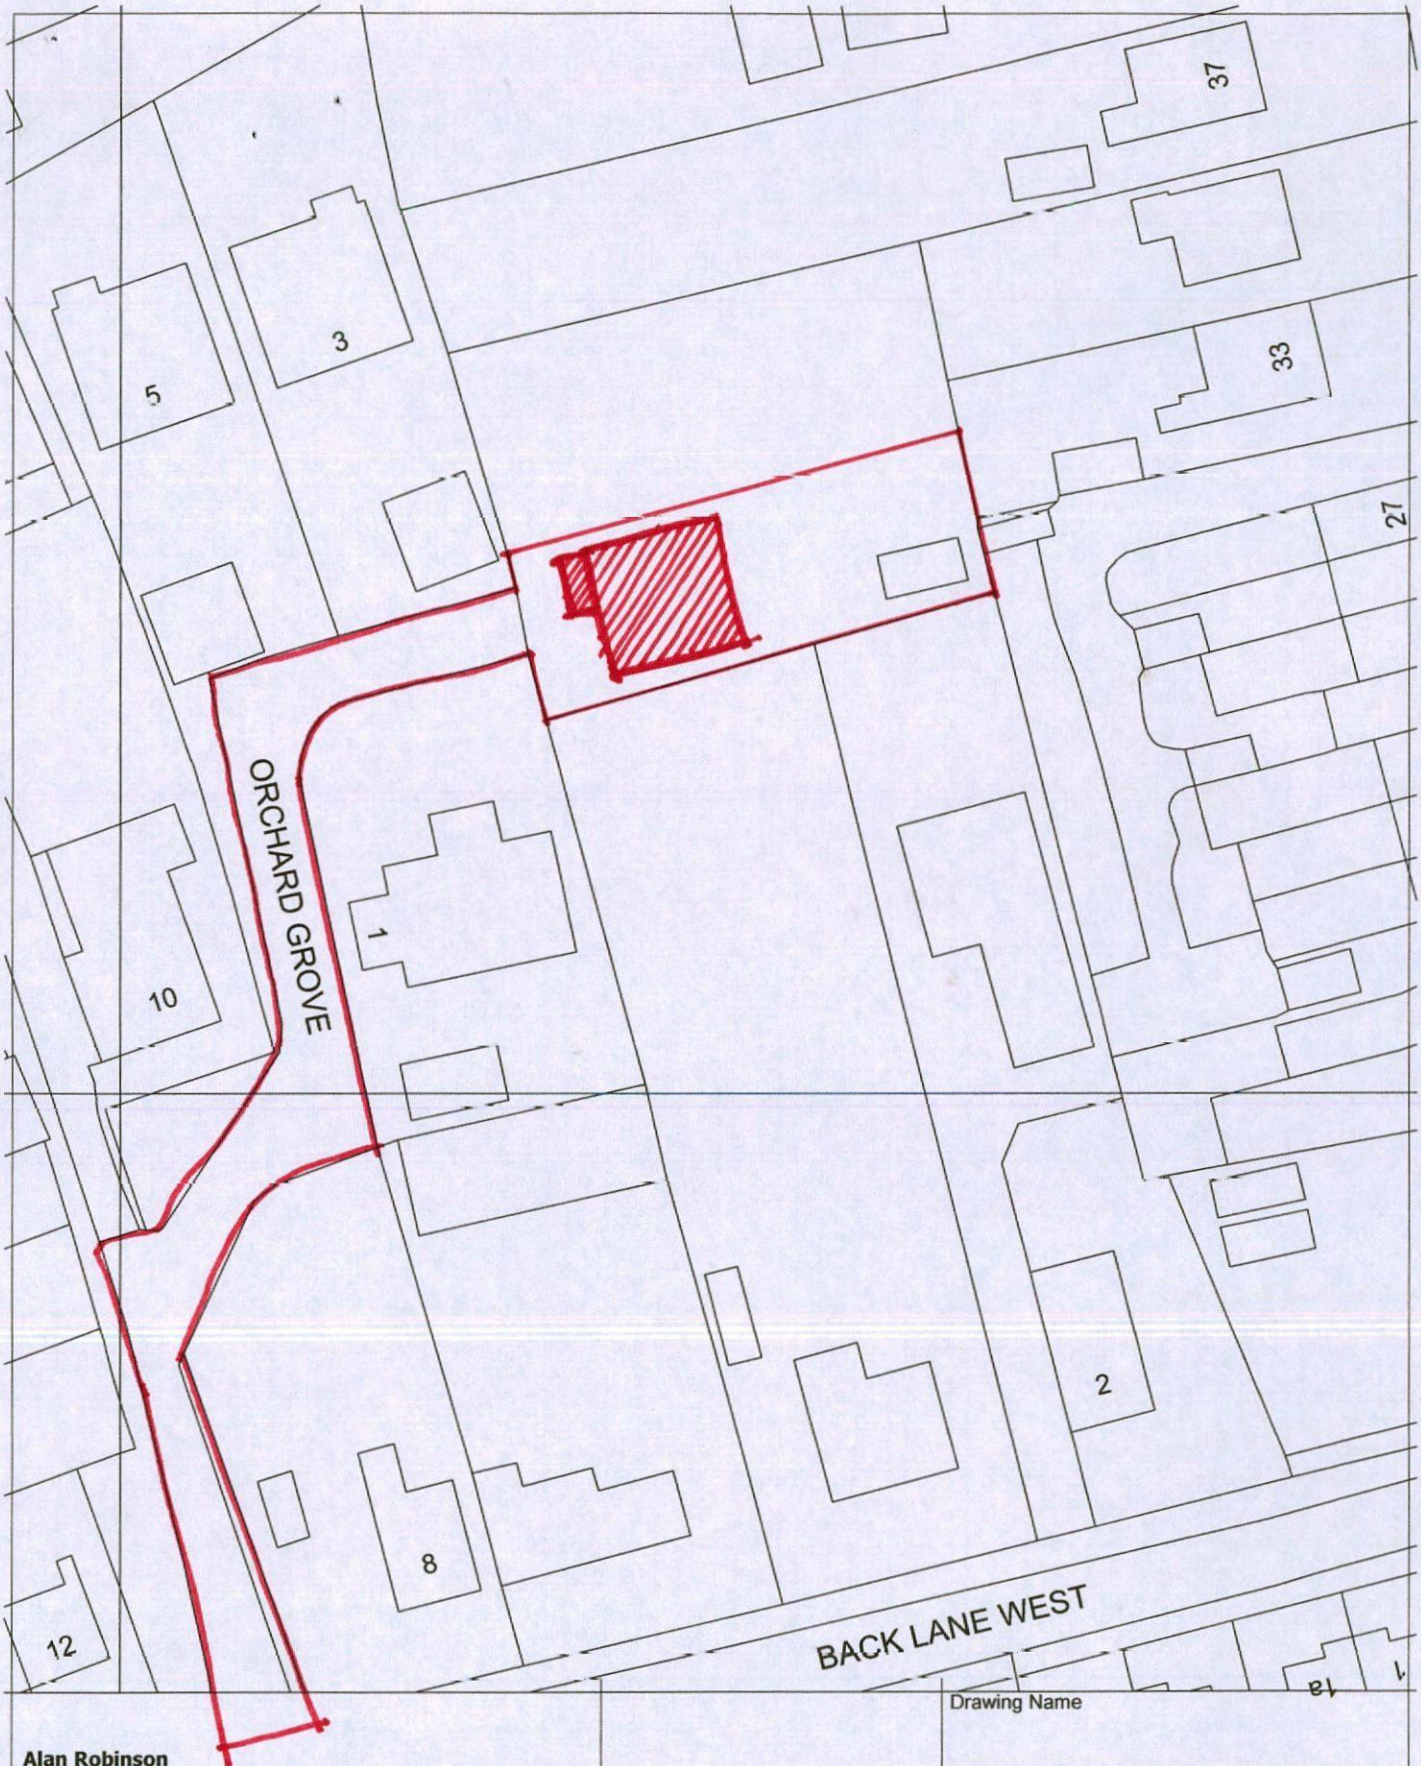


Alan Robinson
Chartered Architect BA Dip Arch RIBA, BSc (Hons)PM
2 Gawber Road, Barnsley S75 2AF
Tel/Fax 01226 286066 Mob 07947808933

Drawing Name


Client Mr & Mrs D Wilson

Project: Proposed Singl;e Residential Dwelling
land rear of 35 Summer Lane, Royston

35 Summer Lane, Royston Barnsley

Drawing Scale 1/500

Rev: #Rev:

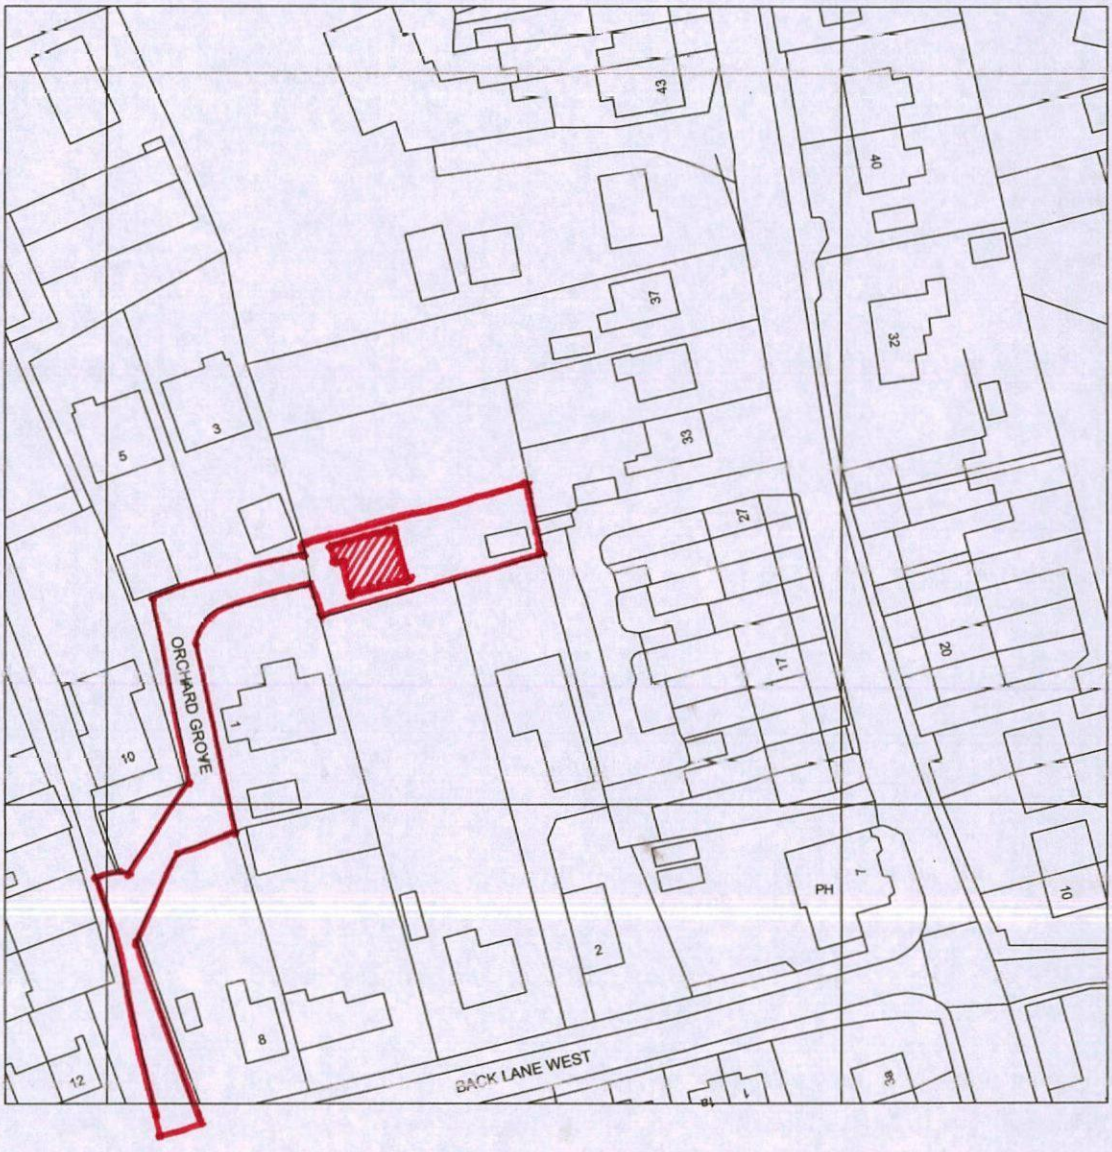

OS Plan 1 yr licence 1:1

Alan Robinson
Chartered Architect BA Dip Arch RIBA, BSc (Hons)PM
2 Gawber Road, Barnsley S75 2AF
Tel/Fax [illegible]

Drawing Name

Client Mr & Mrs D Wilson

Project: Proposed Single Residential Dwelling at land rear of 35 Summer Lane, Royston

Land Rear 35 Summer lane, Royston Barnsley

Drawing Scale: 1/1250

Rev: #Rev: