


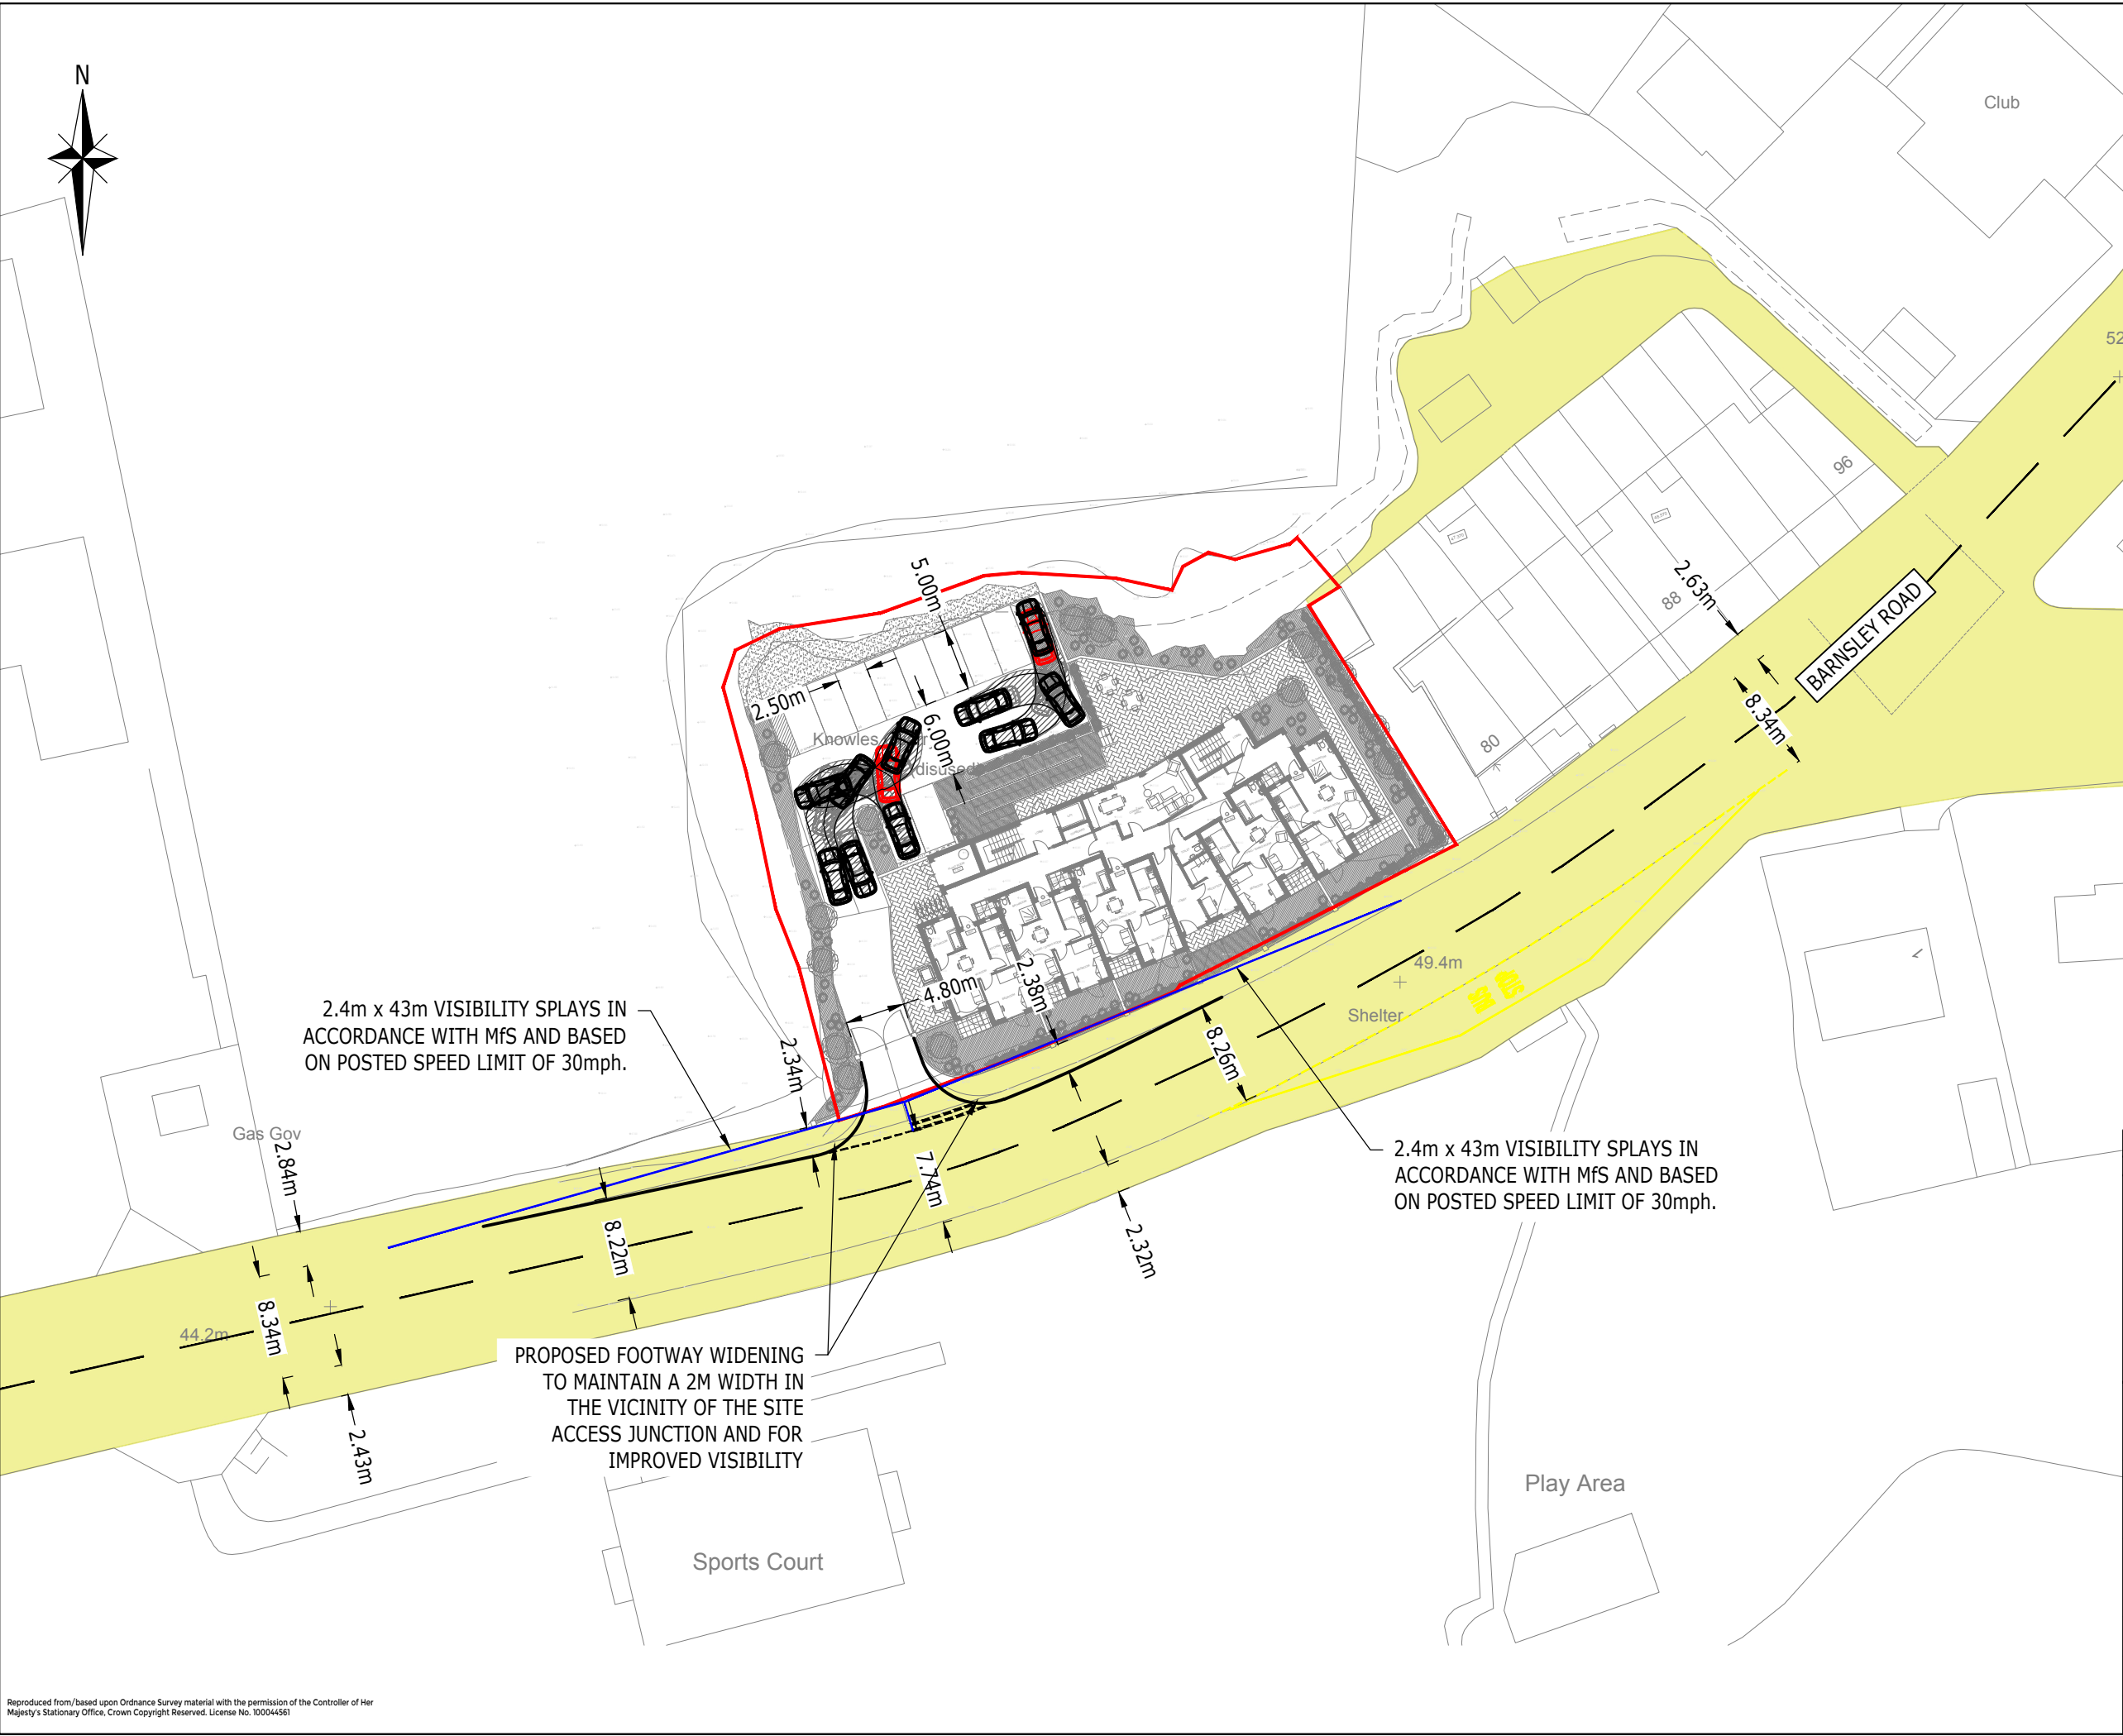

NOTES:

SUBJECT TO DETAIL DESIGN AND ROAD SAFETY AUDIT.

KEY:

SITE BOUNDARY
TRANSCRIBED FROM
DETAILS PROVIDED BY
CONSULT CONSTRUCT
LTD

HIGHWAY BOUNDARY
TRANSCRIBED FROM
BARNSELY METROPOLITAN
BOROUGH COUNCIL
DETAILS

VEHICLE USED:

Skoda Octavia
Overall Length 4.572m
Overall Width 1.769m
Overall Body Height 1.488m
Min Body Ground Clearance 0.249m
Max Track Width 1.713m
Lock to lock time 4.00s
Kerb to Kerb Turning Radius 5.100m

DRAFT

A	SITE ACCESS JUNCTION AMENDED	RN	AT	SAF	23.08.23
Rev	Description	Drn	Chk	App	Date
ARDENT CONSULTING ENGINEERS					
Third Floor The Hallmark Building 52-56 Leadenhall Street London EC3M 5JE Tel: 020 7680 4088 Web: www.ardent-ce.co.uk E-mail: enquiries@ardent-ce.co.uk					
Client					
CONSULT CONSTRUCT LIMITED					
Project Title:					
KNOWLES QUARRY, BARNSELY ROAD, CUDWORTH					
Drawing Title:					
PROPOSED ACCESS PLAN					
A3 Scale	Date	Designed by			
1:500	20.04.23	RN			
Drawn by	Checked by	Approved by			
RN	AT	SAF			
Drawing Number					Rev
2301440-D005					A