



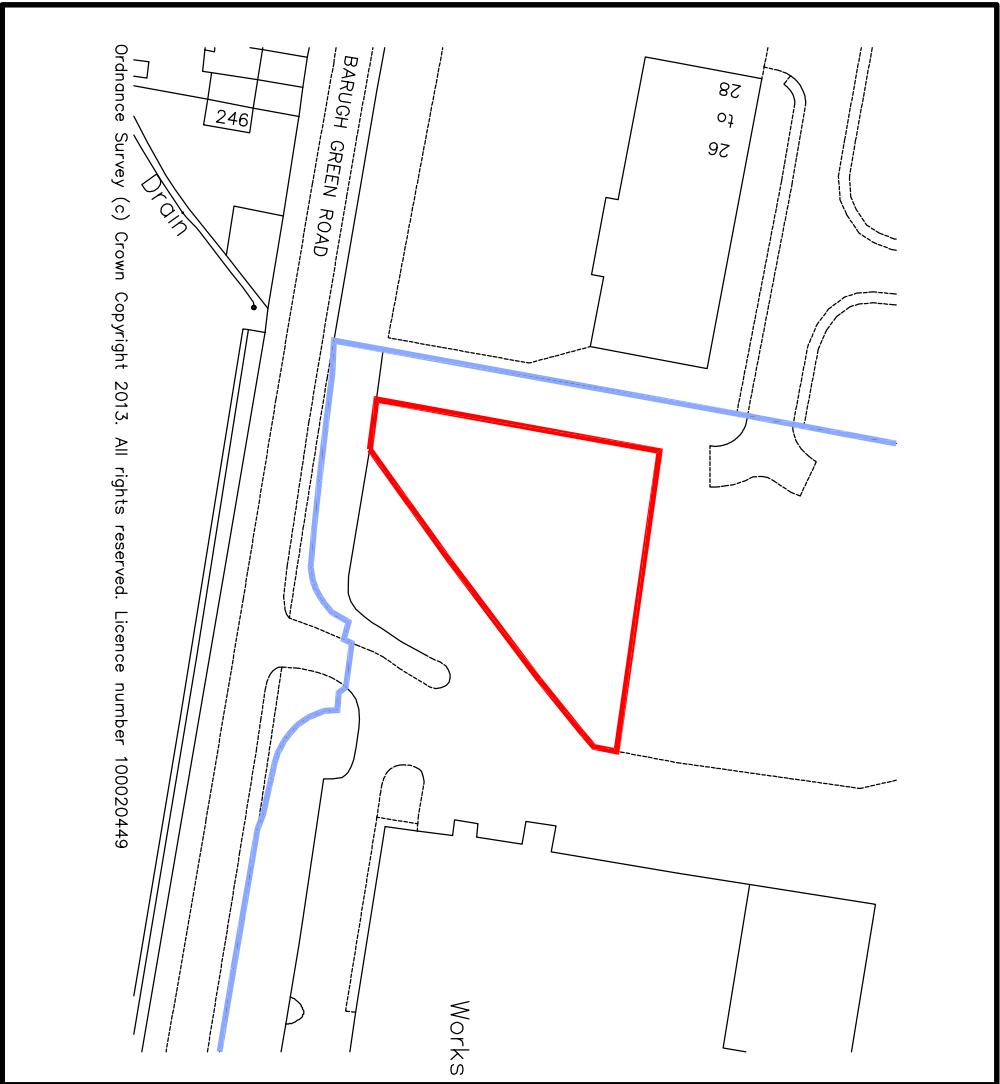

Location Plan - 1:1250

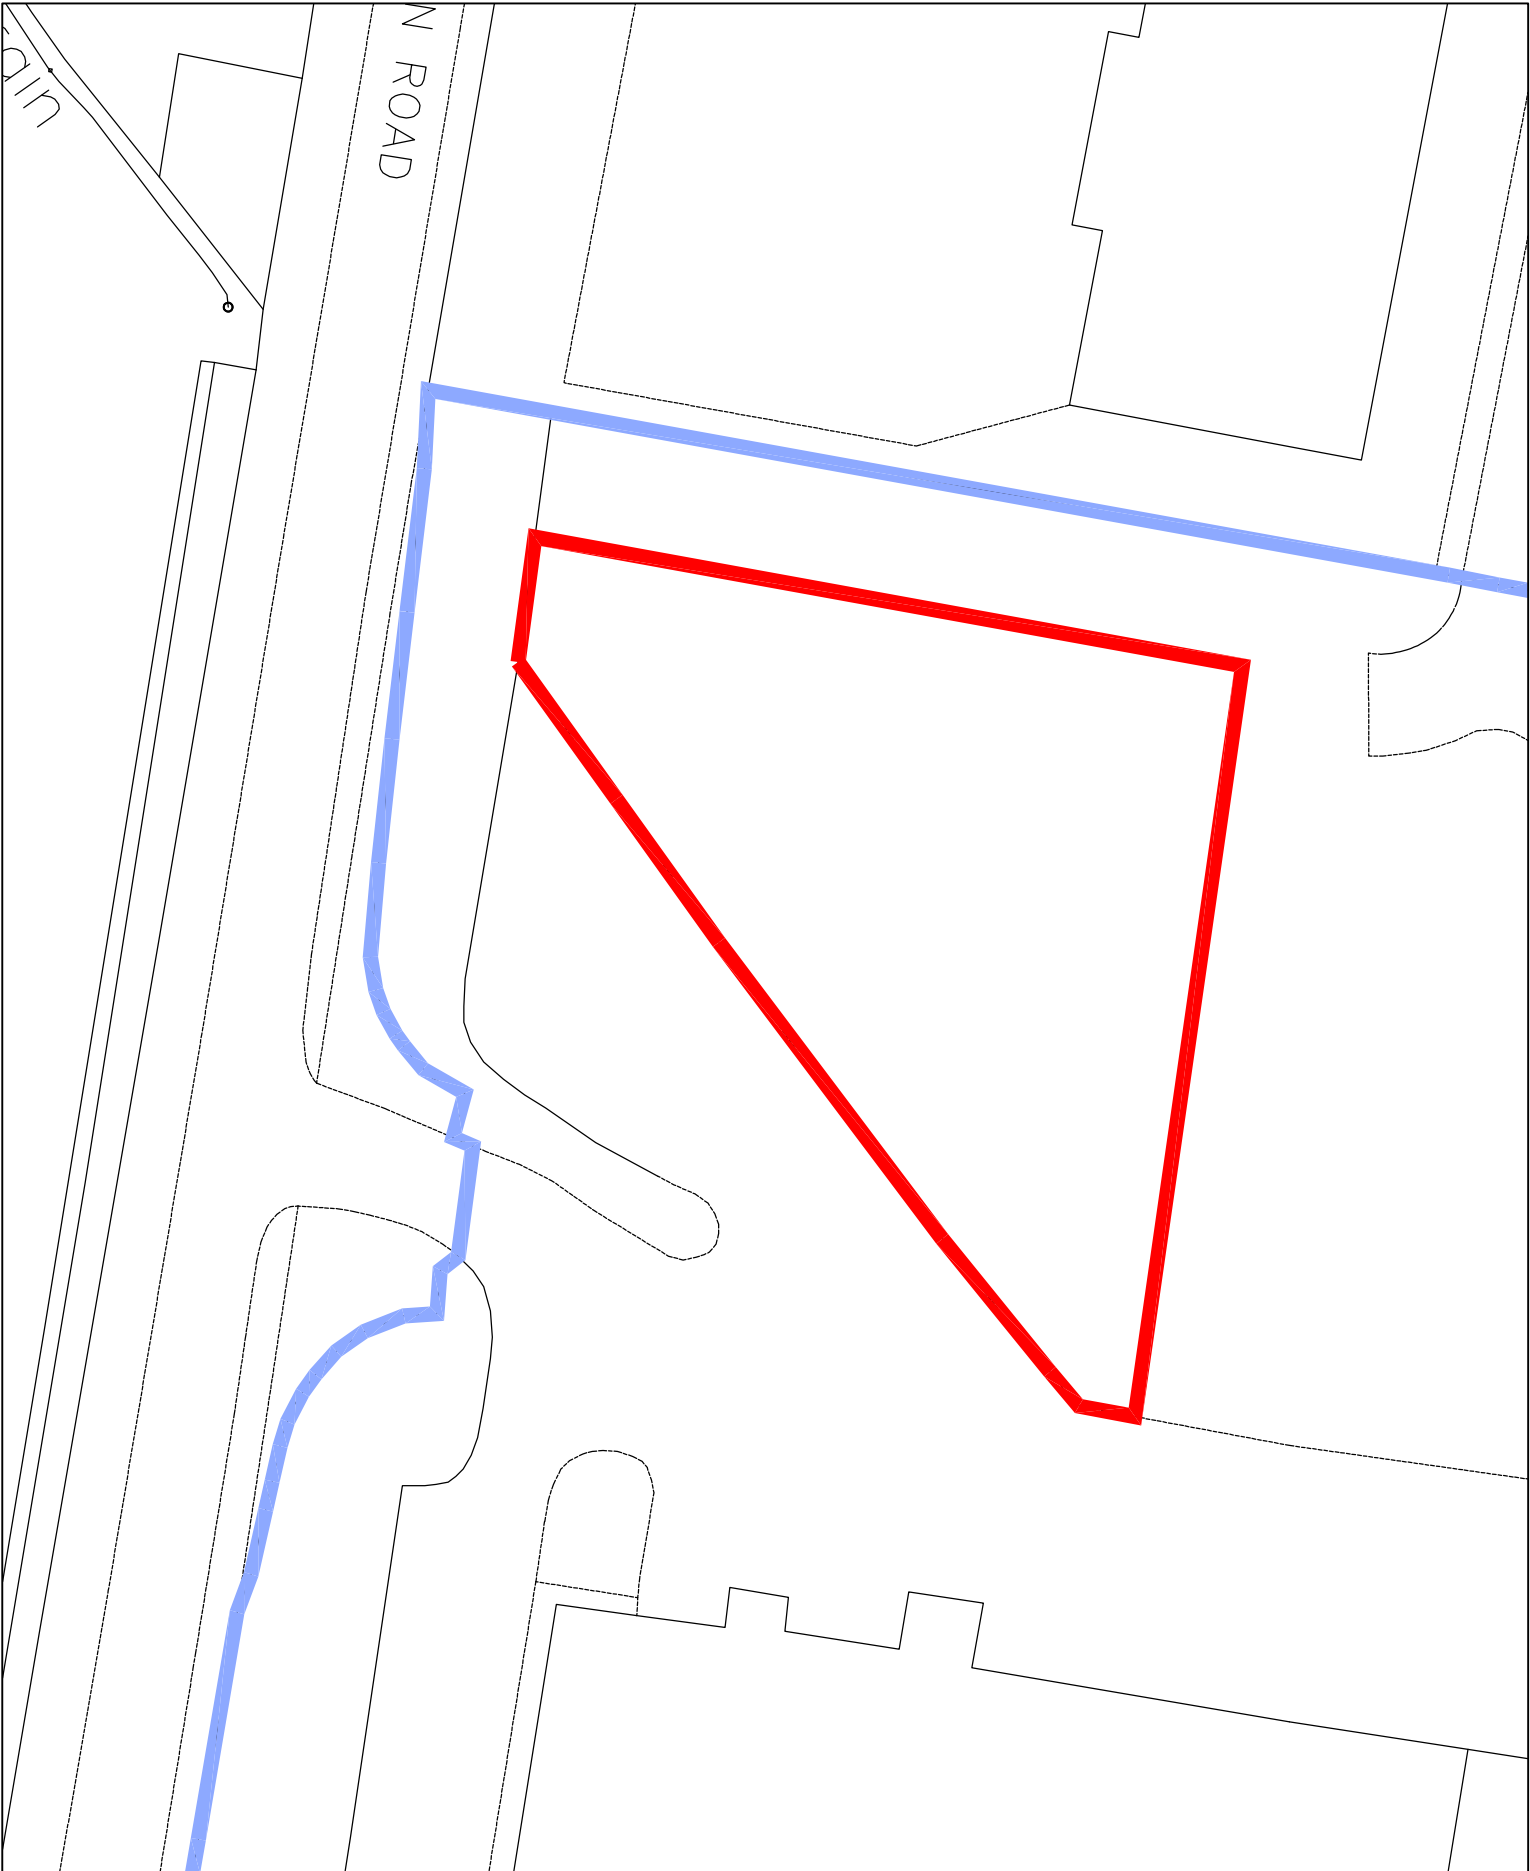

Block Plan - 1:1250

BARGH GREEN ROAD - BARNSELEY

SITE LOCATION / BLOCK PLAN

C3505 - L01

SCALE - as shown @ A3

Cassidy+
Ashton



www.cassidyashton.co.uk

ARCHITECTURE BUILDING SURVEYING TOWN PLANNING

Preston Office: 7 East Cliff, Preston, Lancashire, PR1 3JE T: 01772 258356
Chester Office: Cassidy House, Station Road, Chester, CH1 3DW T: 01244 402900

This drawing is subject to copyright and is not to be reproduced in part or whole without approval.