This drawing along with the design is property and copyright of Hill Rise Architecture Ltd. and shall not be reproduced without express written consent.


This drawing should be read in conjunction with associated drawings, specifications and other consultant information.

Only figured dimensions should be used, any dimensions should be site checked prior to construction.

Any discrepancies shall be reported to the architect. If in doubt - ask.

0 1 2 3 4 5 10

GRAPHIC SCALE: 1:100

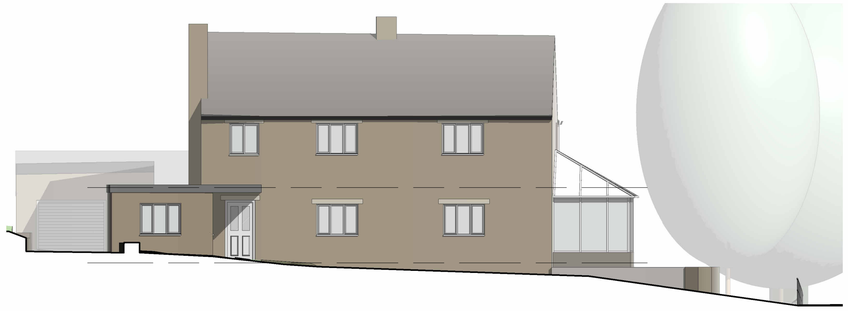

Existing Front (West) Elevation
1:100



Existing Side (North) Elevation
1:100



Existing Rear (East) Elevation
1:100




Existing Side (South) Elevation
1:100



Existing Garage Front (West) Elevation
1:100



Existing Garage Side (South) Elevation
1:100

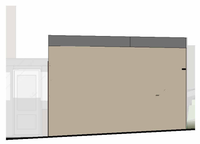


Existing Garage Rear (East) Elevation
1:100




Existing Garage Rear (North) Elevation
1:100




Existing Stable Front (West) Elevation
1:100

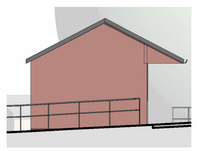

Existing Stable Side (north) Elevation
1:100

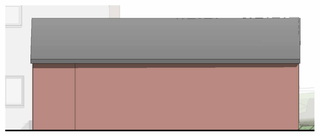

Existing Stable Rear (East) Elevation
1:100

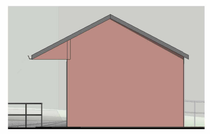

Existing Stable Side (South) Elevation
1:100

P0 Drawing Originated JF 15.09.2026
Rev No. Description Drawn: Date

HILL RISE ARCHITECTURE

Client
Mr S Clay

Project
Croft Cottage, High Hoyland

Drawing Title
Existing Elevations

Drawing No 2026 162 - 103
Rev No P0
Scale 1 : 100 @ A1
Date Drawn Sept'26
Drawn By JF
Purpose of Issue
Planning

hello@hillrisearchitecture.co.uk hillrisearchitecture.co.uk
+44(0)7356 048 202 Hill Rise, 1-3 Chapel Lane, HD8 9SP

RIBA Chartered Architect
arb Architects Registration Board