


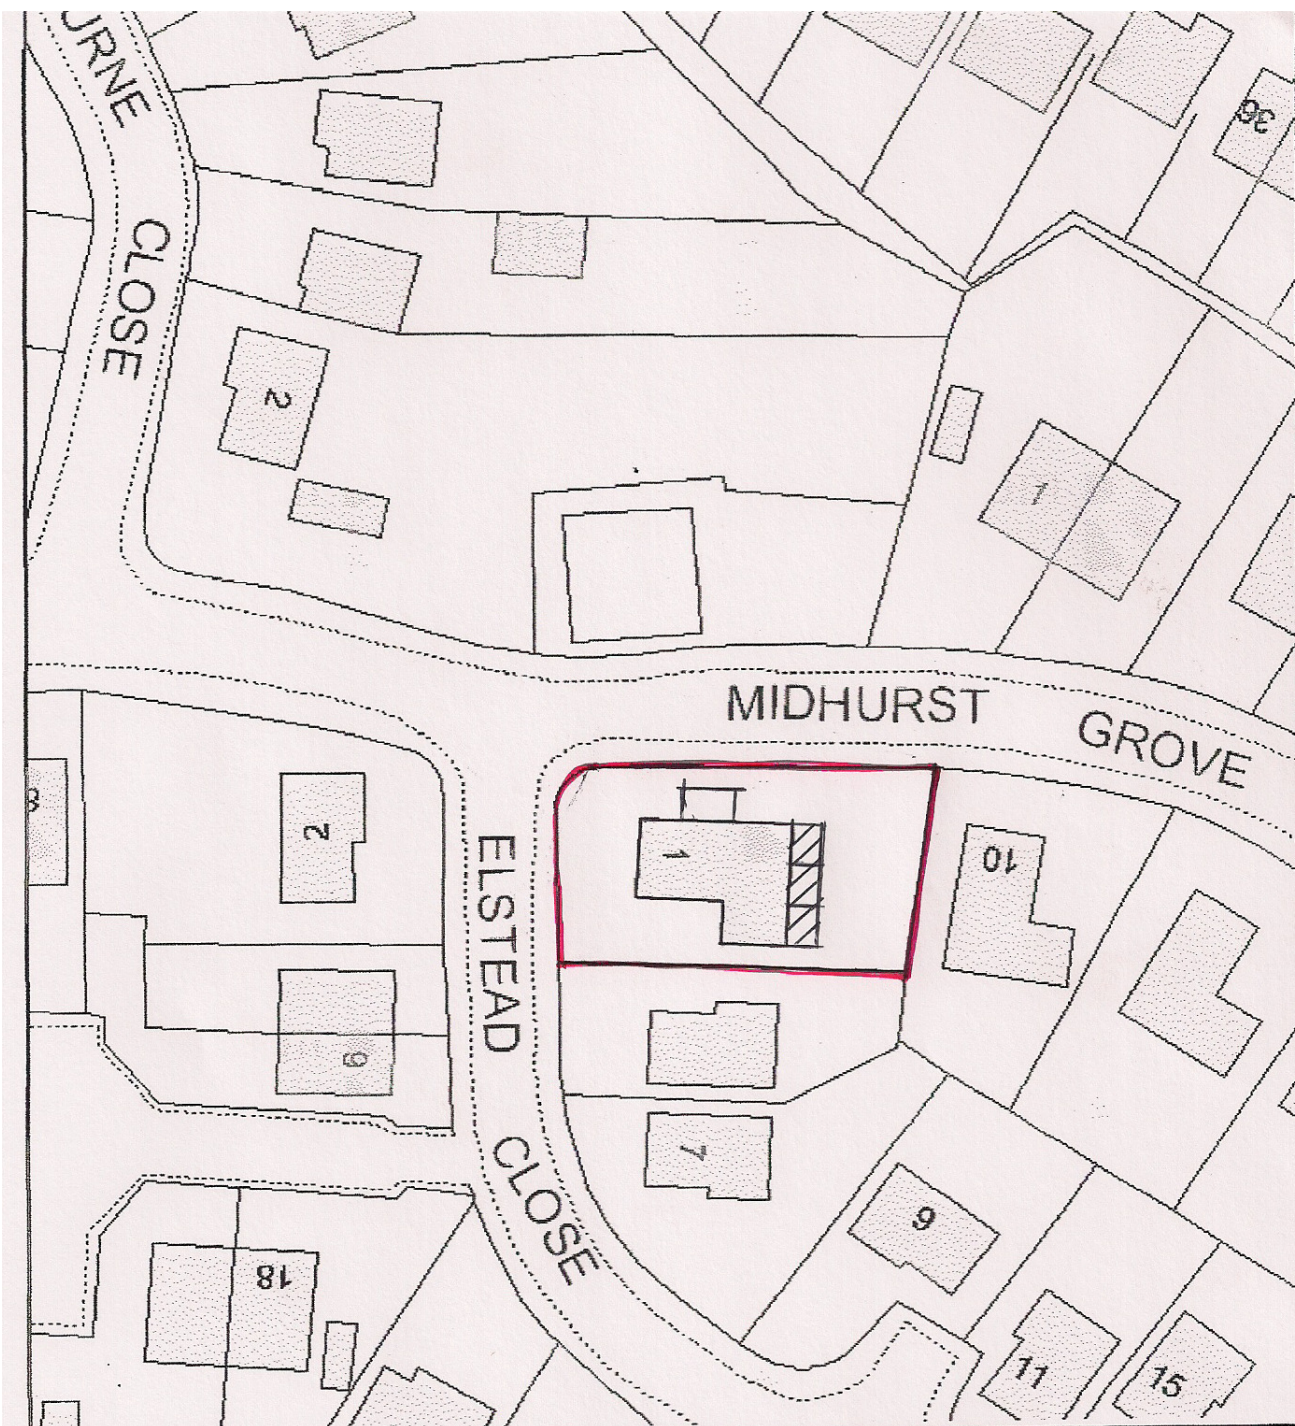

BLOCK PLAN 1:500
1 ELSTEAD CLOSE
BARKH GREEN