

IR

SYK444817


SOUTH YORKSHIRE: BARNSLAY

ORIGIN: SURVEY MAP REFERENCES

REVISION

SCALE 1:2500

ORIGIN: CO-ORDINATE. Produced by IRIS. Further reproduction is subject to prior permission of Ordnance Survey. Licence Number: 000 77777.

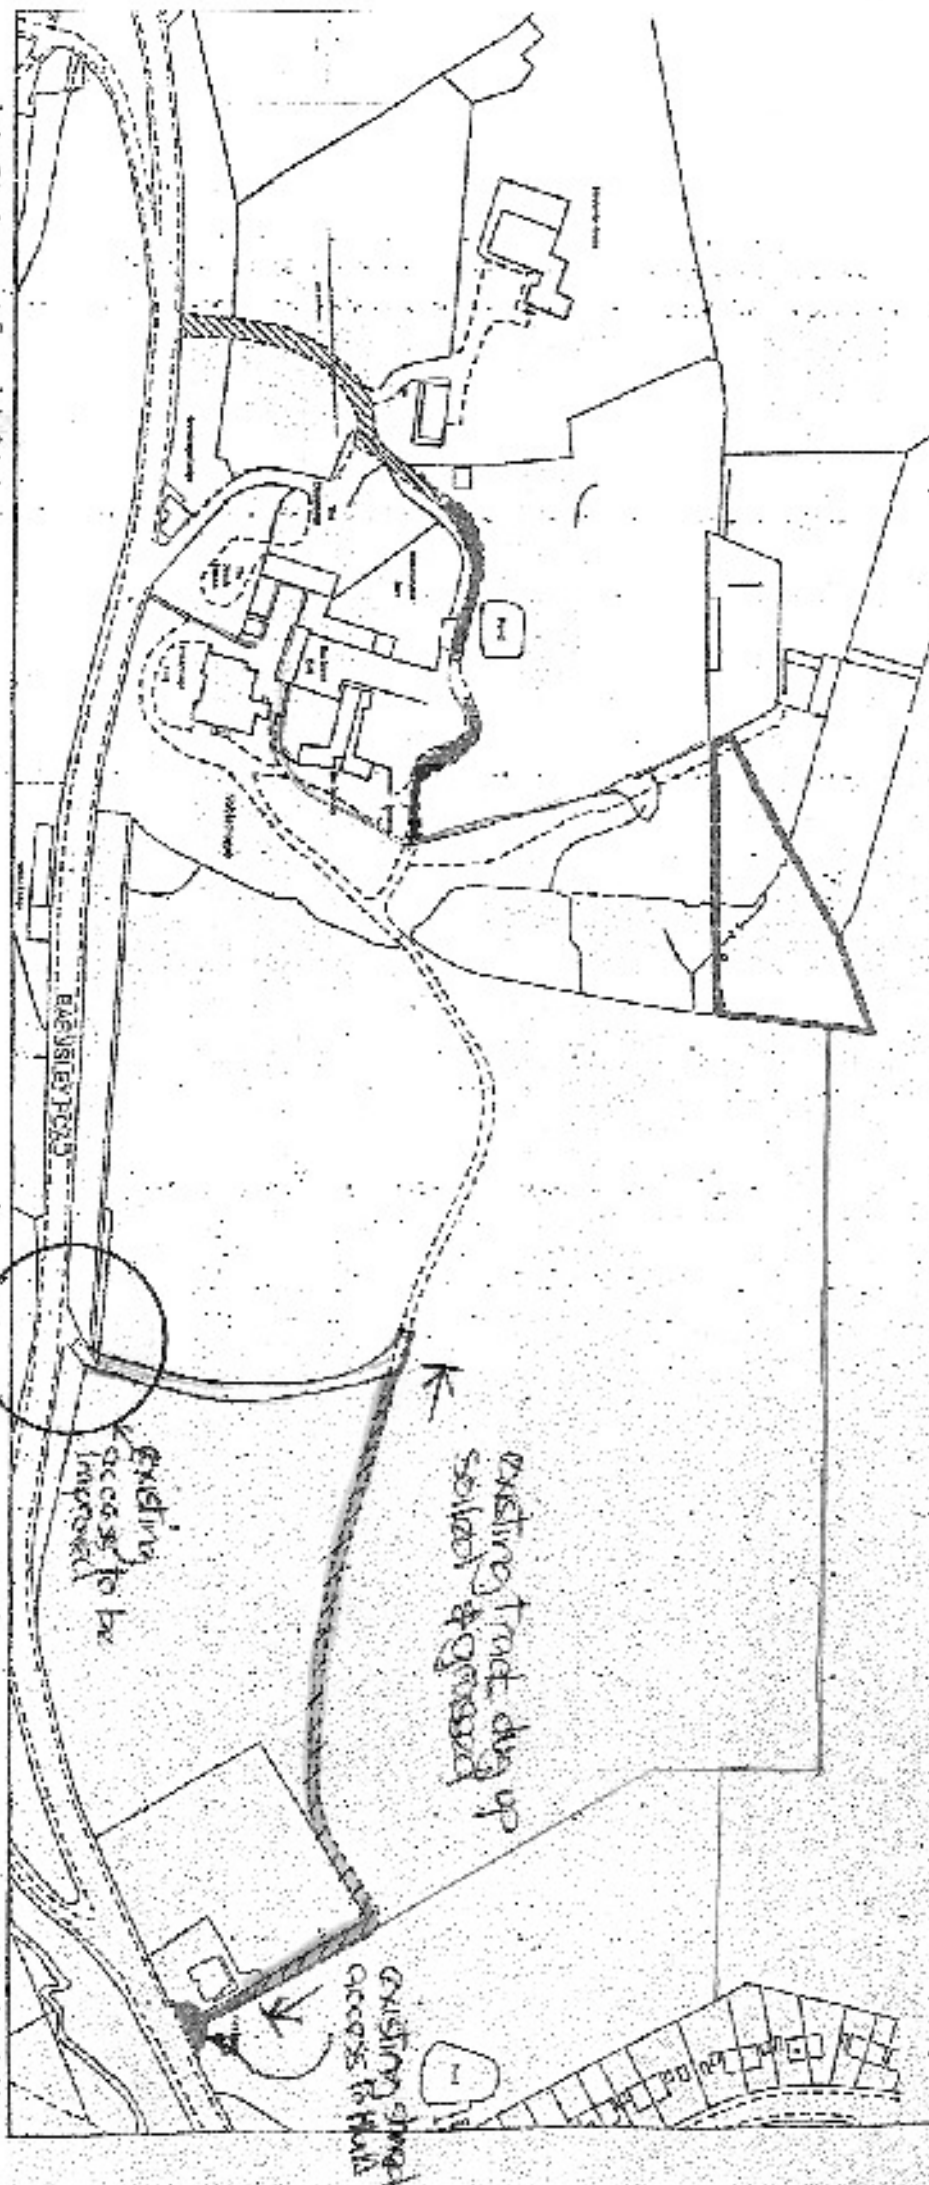

NOBLETHORPE HALL
BARNESLEY RD
SALFORD
LOCATION PLAN 1:2500

