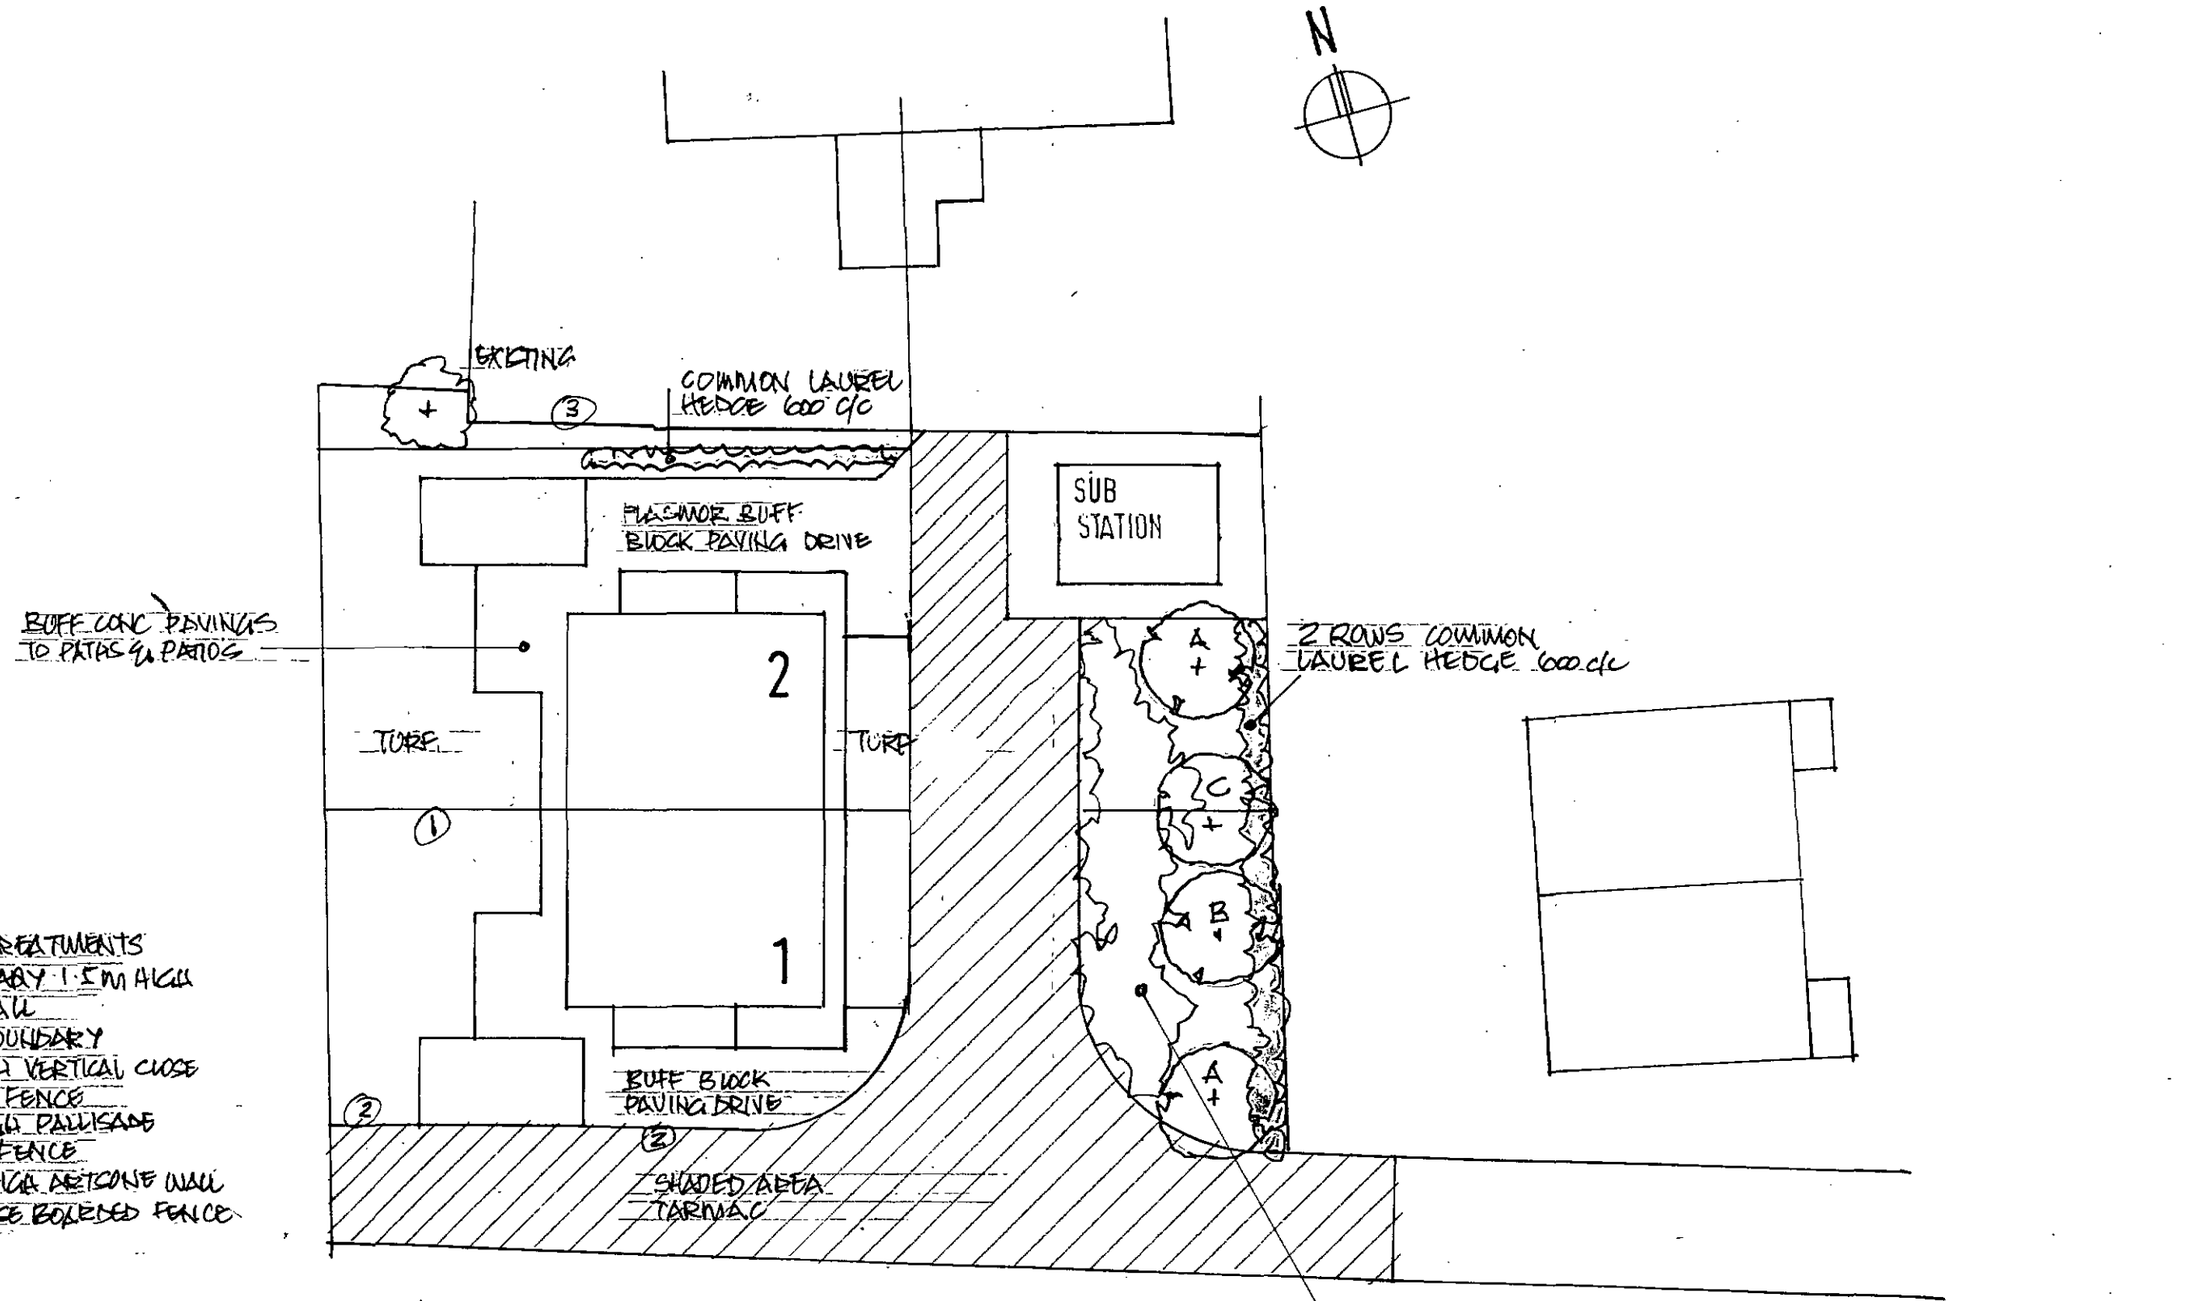


BOUNDARY TREATMENTS
REAR BOUNDARY 1·5M HIGH ARTSTONE WALL
REAR PLOT BOUNDARY
1. 1·2M HIGH VERTICAL CLOSE BOARDED FENCE
2. 1·5M HIGH PALISADE TIMBER FENCE
3. 600MM HIGH ARTSTONE WALL 1·5M CLOSE BOARDED FENCE OVER

LANDSCAPE AREA
SHRUBS 6 Nº / M²/GROUP
ROSA NEVADA
ROSA NIAM I
COTONEASTER DAMMERI
COTONEASTER CORAL BEAUTY
SPIREA GOLD FLAME

TREES
A SORBUS VOSEPA ROCK
B PRUNUS AMANOGAWA
C ACER GRISEUM

HARD & SOFT LANDSCAPING

SCALE 1:200 DWG NO S/4/3