


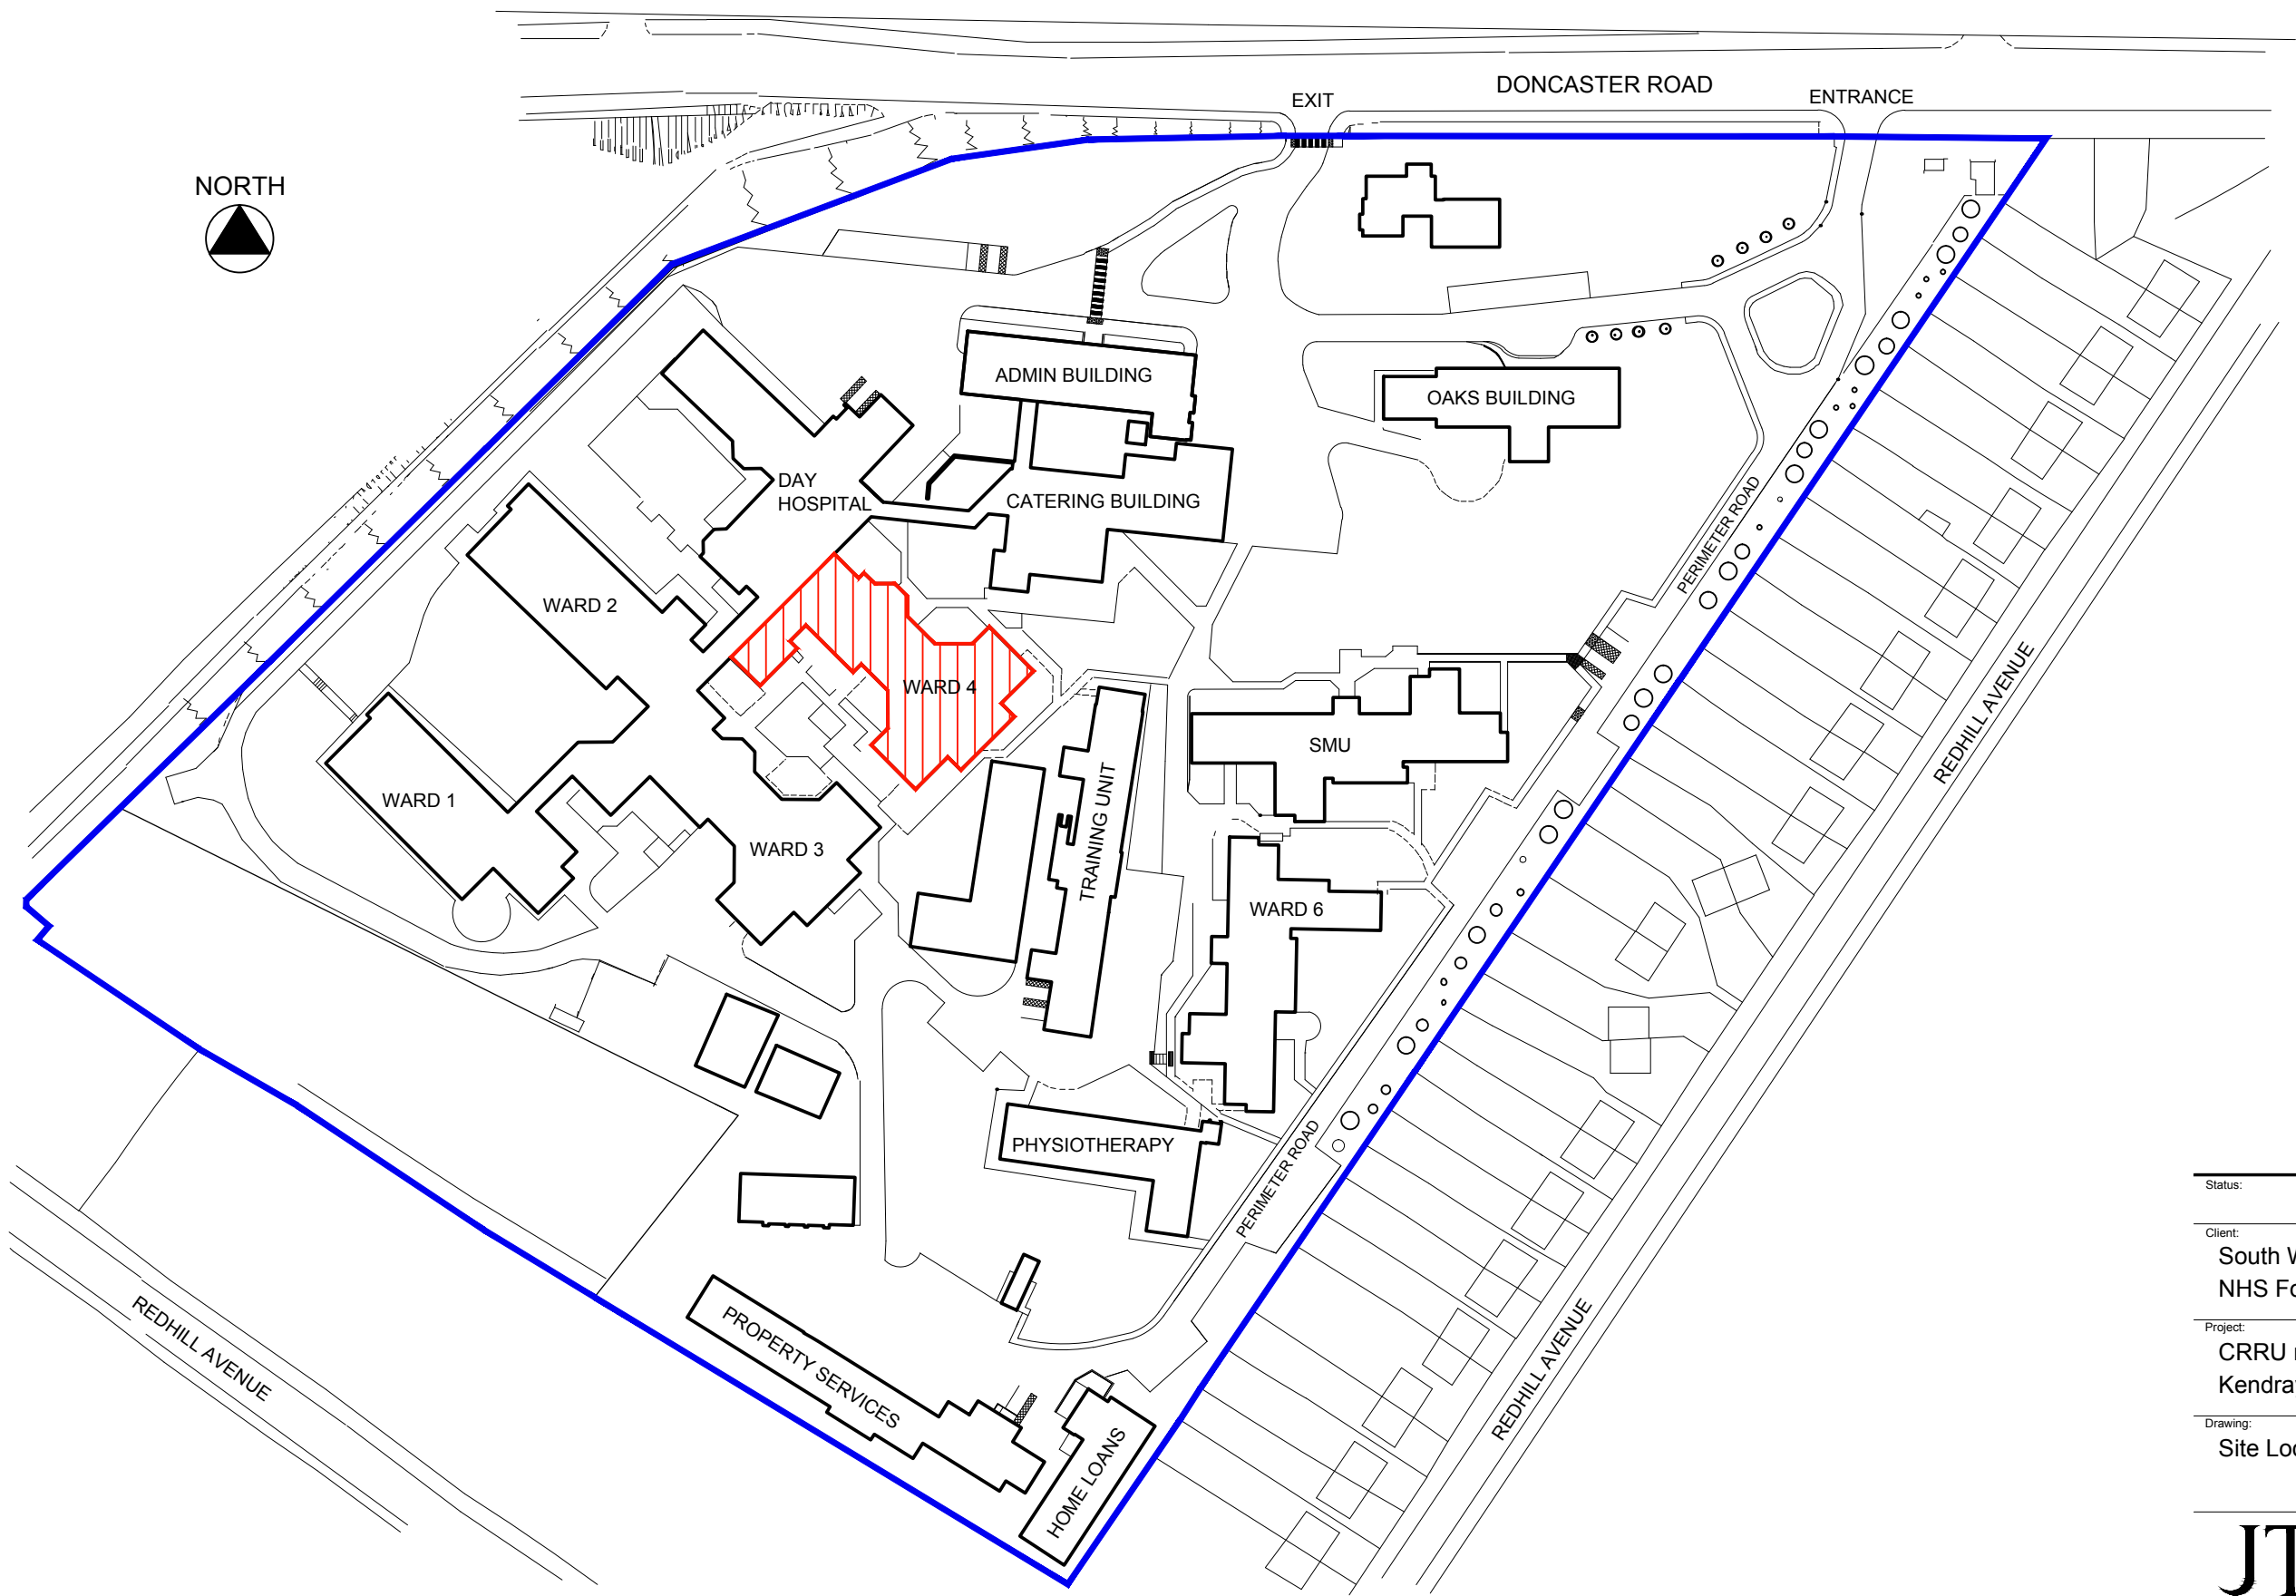

Status:	FOR TENDER
Client:	South West Yorkshire Partnership NHS Foundation Trust
Project:	CRRU move to Ward 4, Kendray Hospital
Drawing:	Site Location Plan

JTP ARCHITECTS		JAMES TOTTY PARTNERSHIP CHARTERED ARCHITECTS 38 WILKINSON STREET SHEFFIELD S10 2GB Telephone : (0114) 2700208 Email : mail@jtp-architects.co.uk Web : www.jtp-architects.co.uk
Date:	March 2011	Project No: 15-897
Scale (@A3):	1:1250	Drawn: LB Checked: PC