

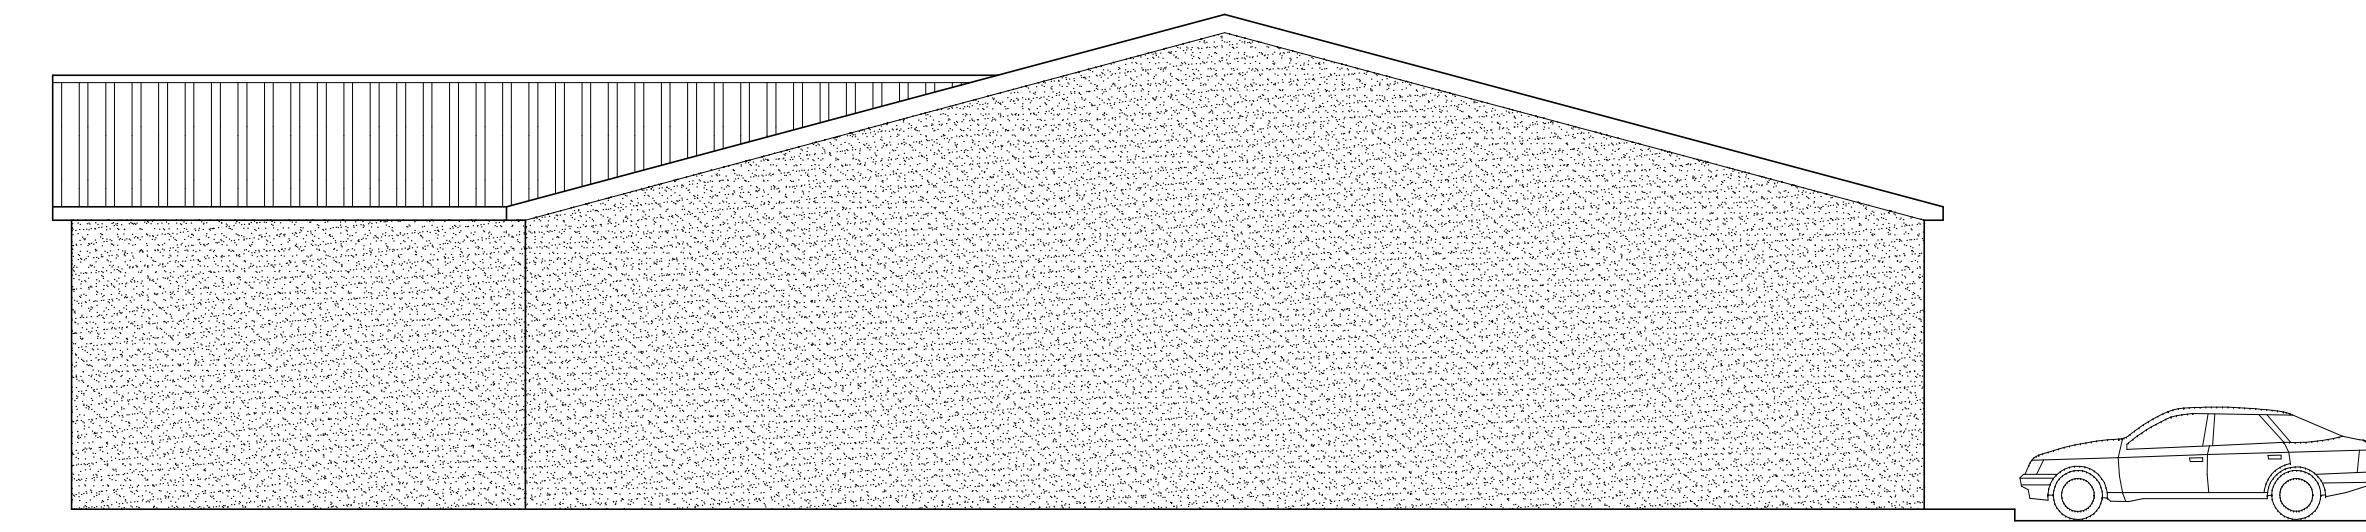


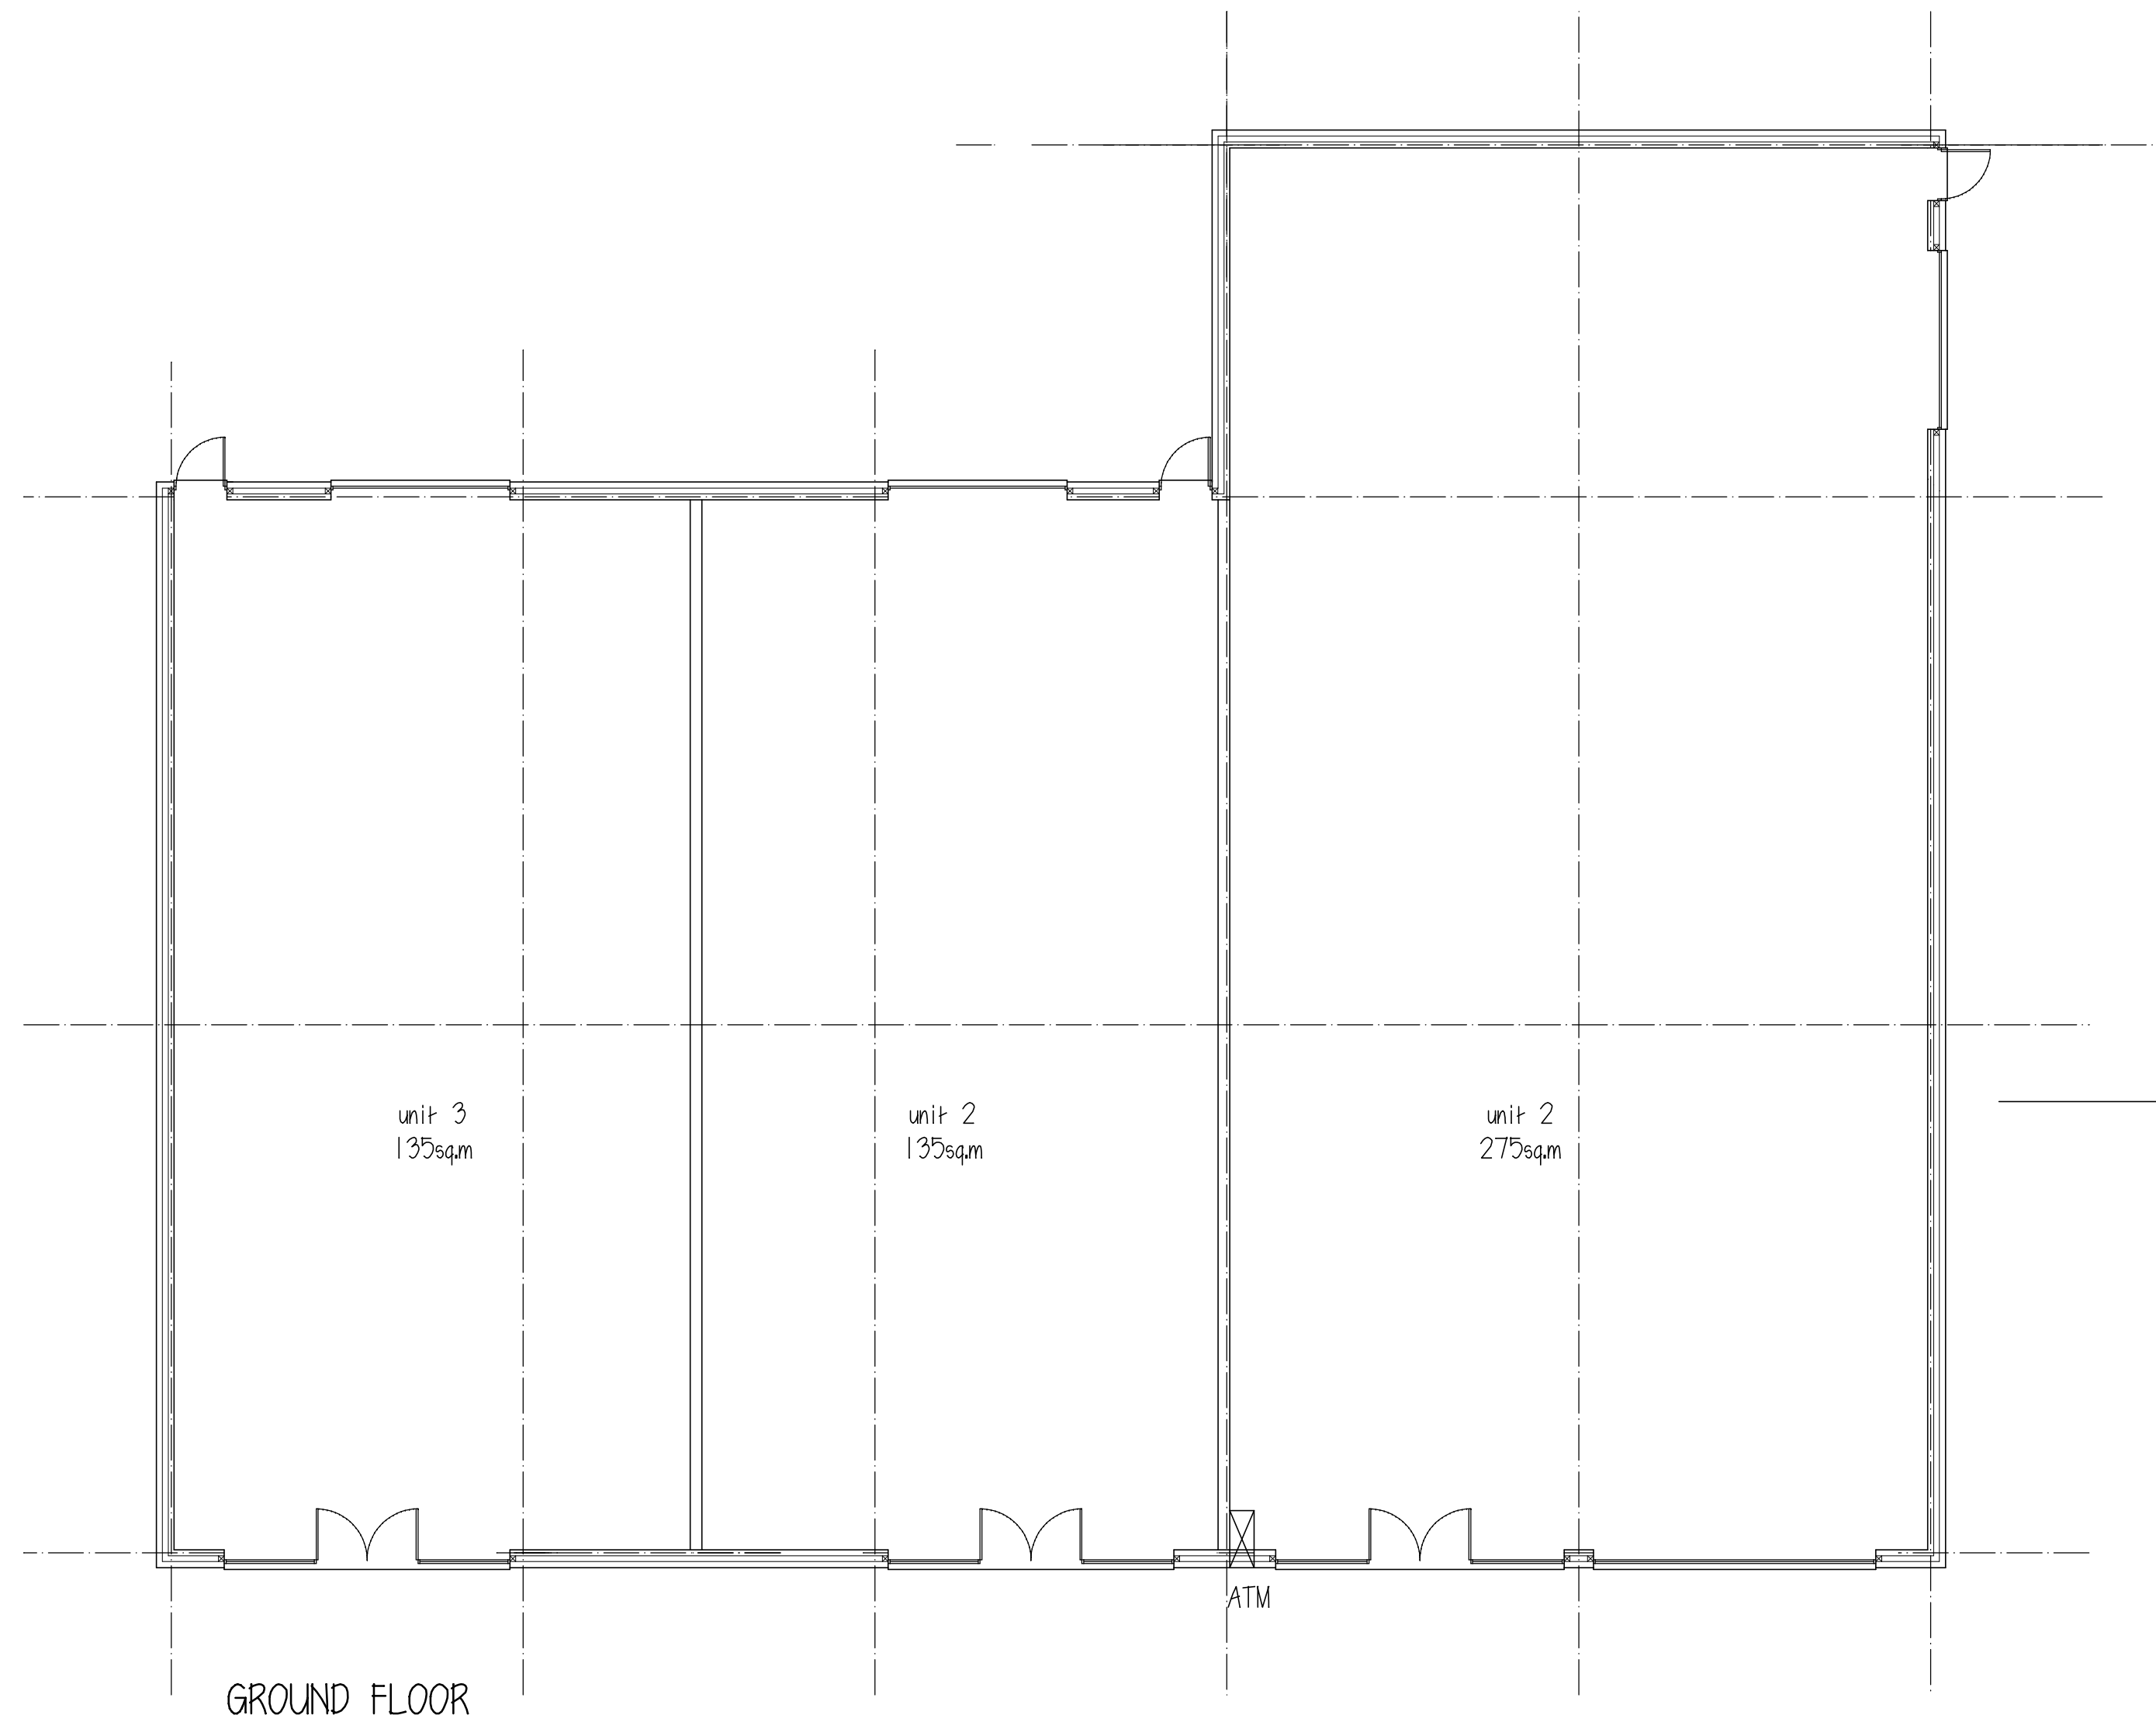


WEST ELEVATION

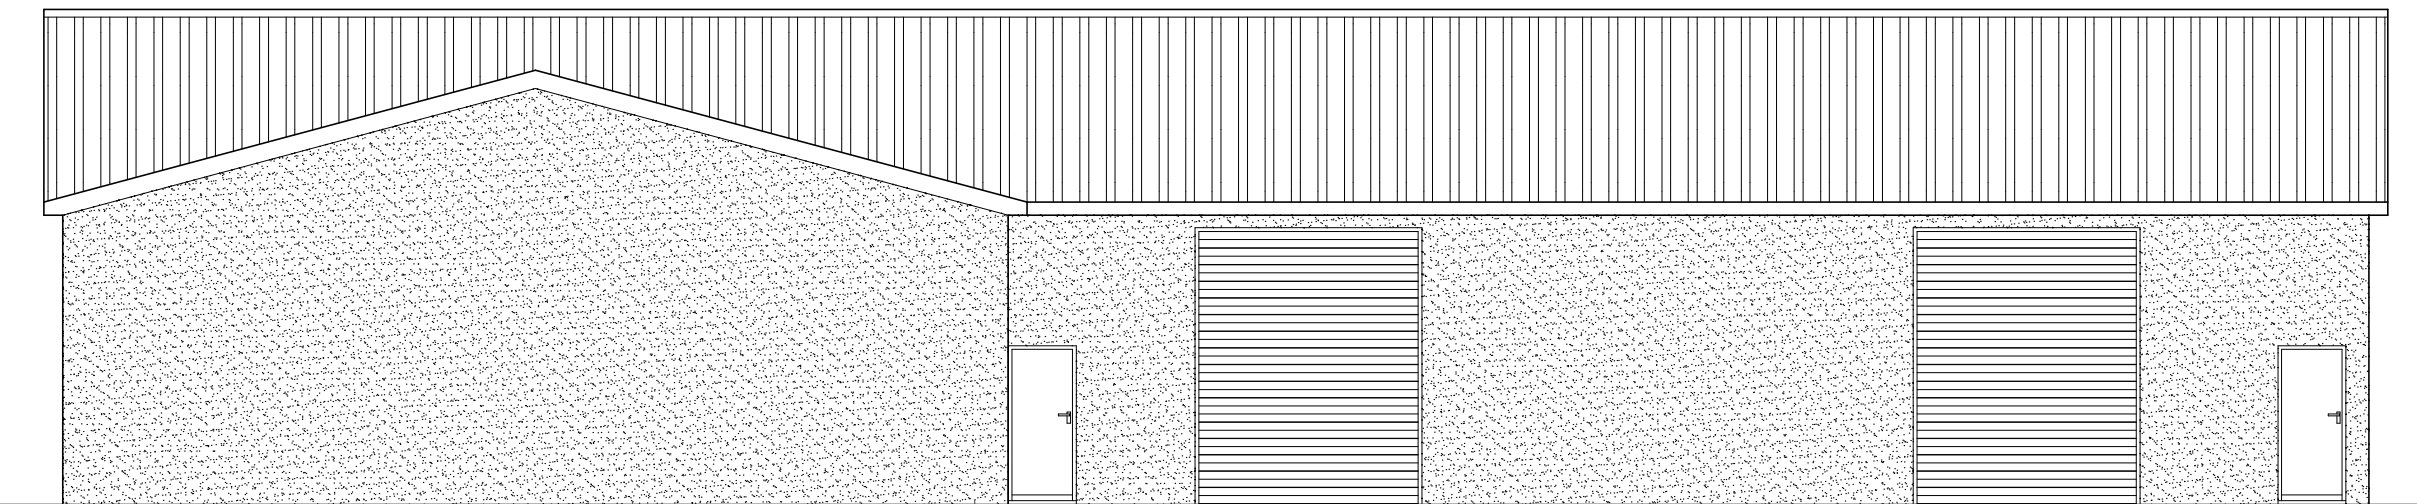


NORTH ELEVATION

ROOF - profiled aluminium sheeting
WALLS - front wall brick/render, sides and rear render

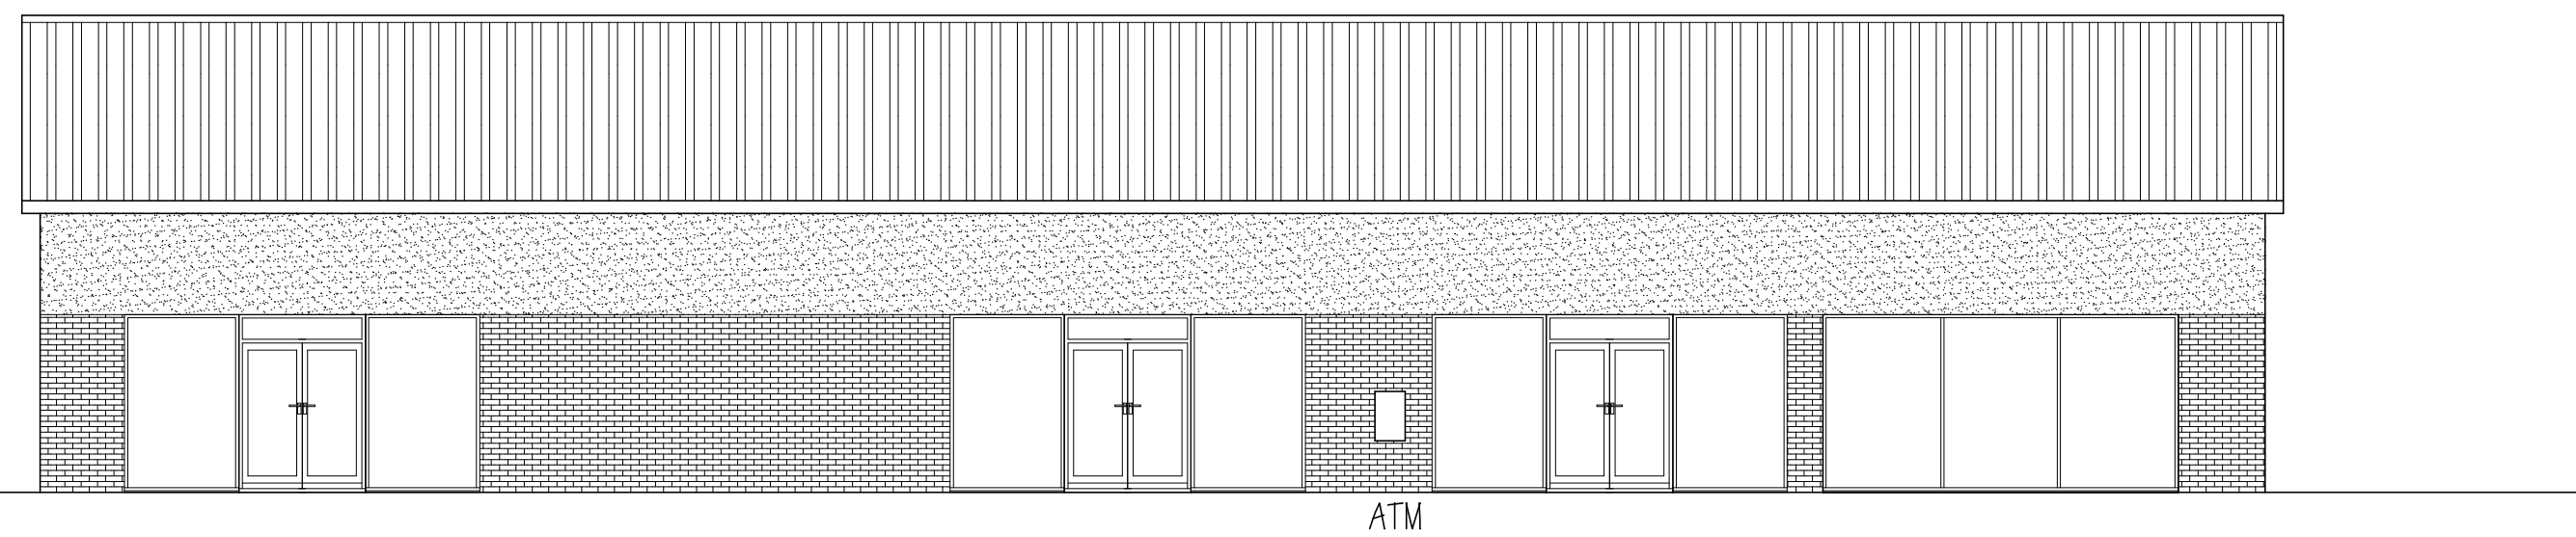

SOUTH ELEVATION

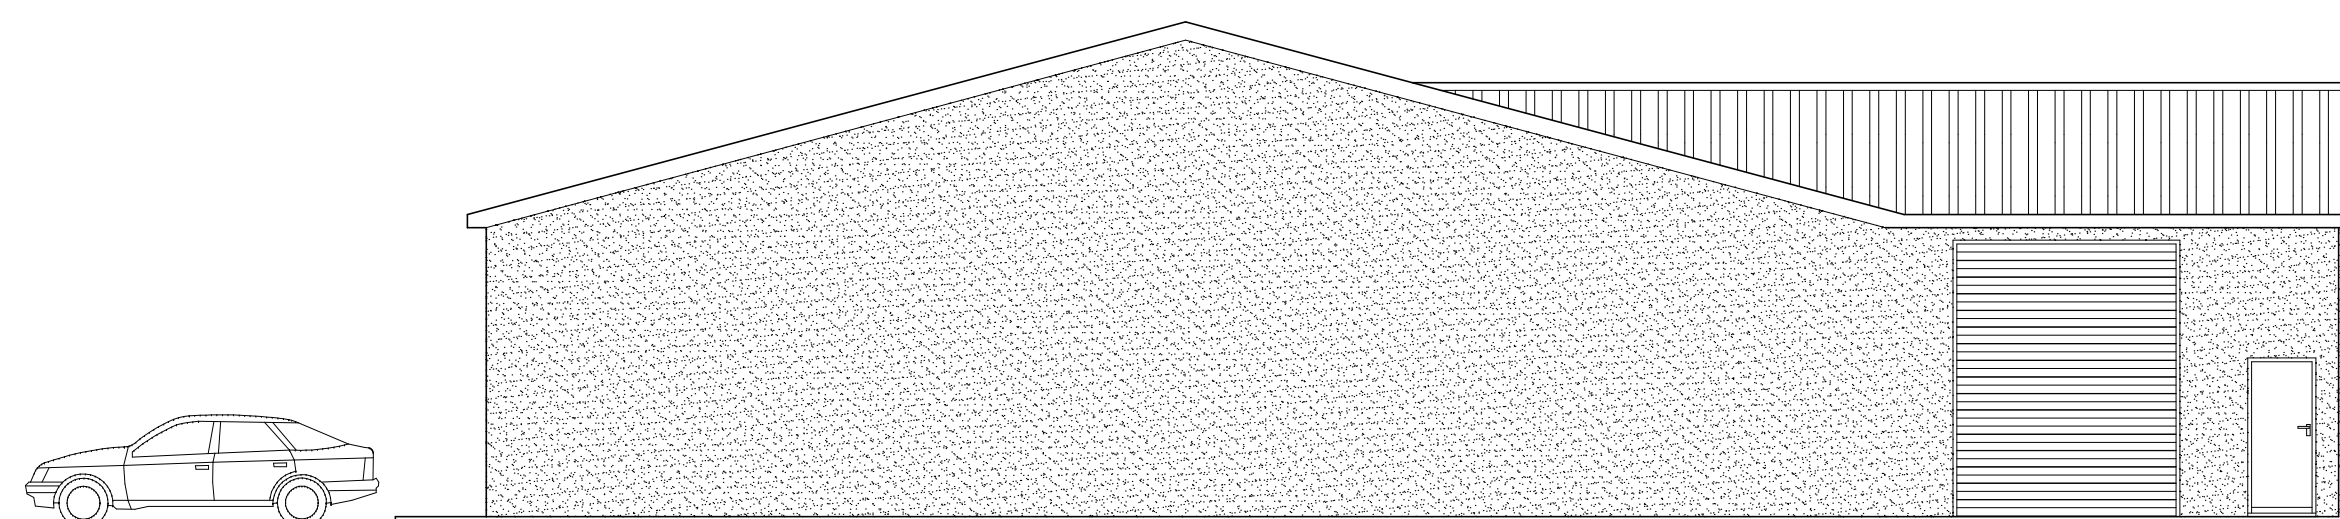

EAST ELEVATION

SANGHA HOLDINGS

PROPOSED RETAIL UNITS
FORMER HEALTH CLINIC
LAITHES LANE
ATHERSLEY

PLAN AND ELEVATIONS

1:100@A1 JUNE14 Rev C

Peter Thompson
"Linwood"
Barnsley Road
Dadsworth
Barnsley S75 3JR
e-mail peter-thompson@hotmail.co.uk

MCIAAT.
telf. 01226 201391
m. 07973251730