
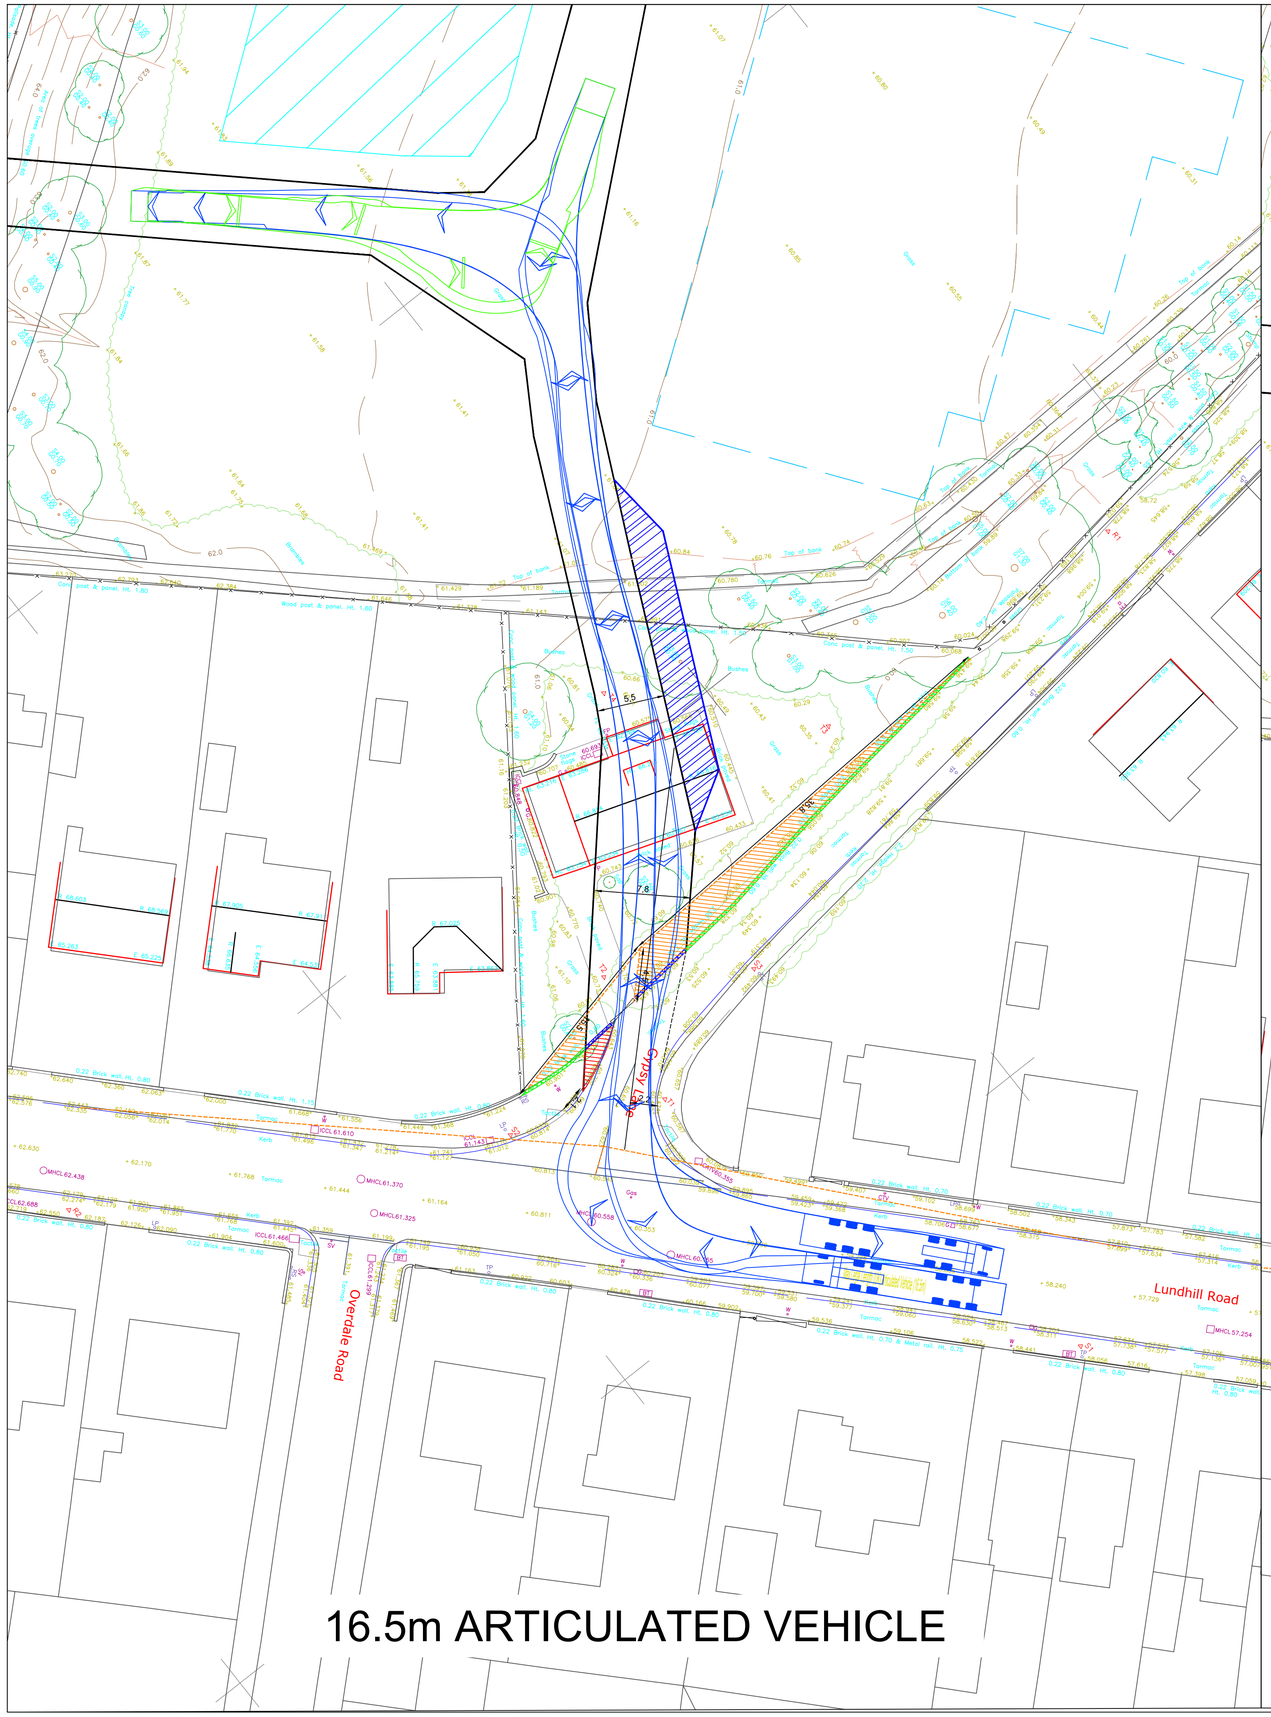


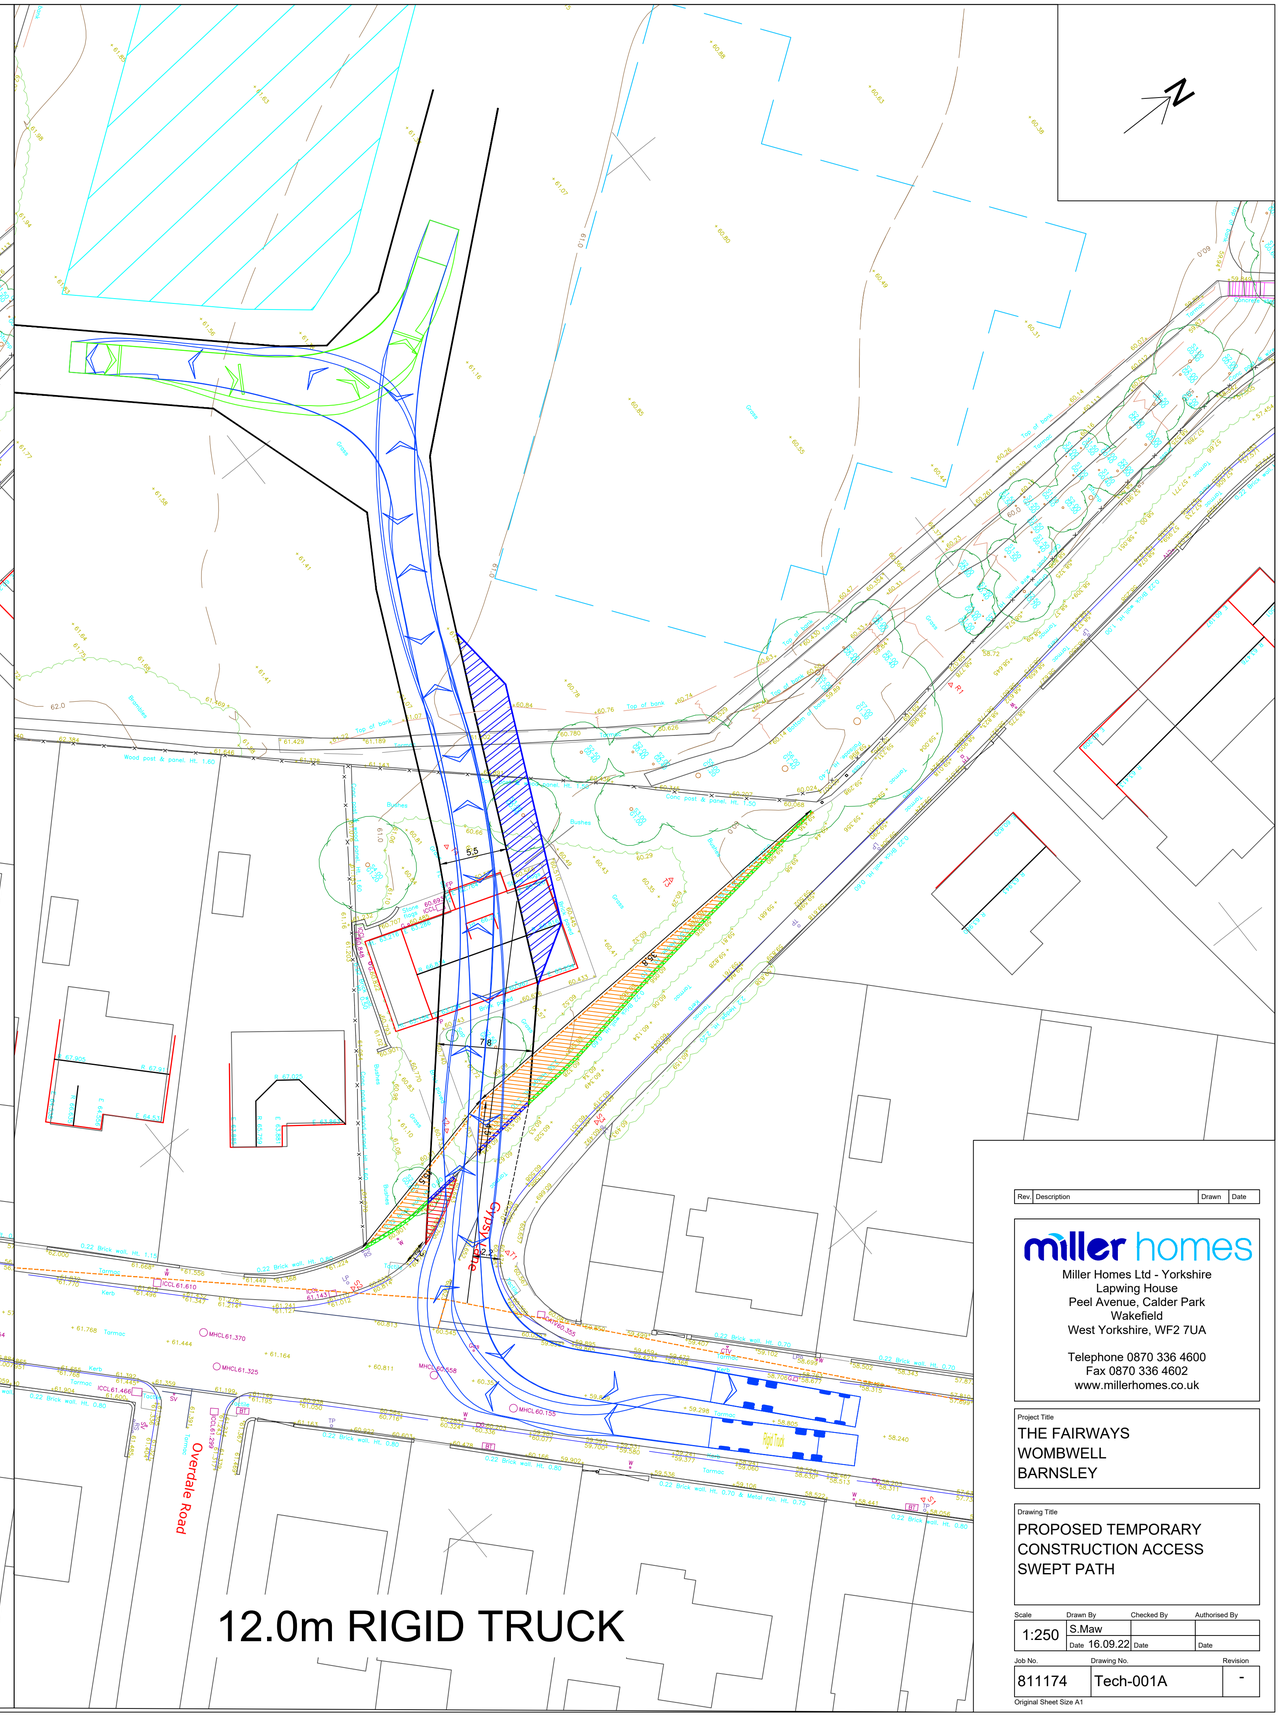

Rev.	Description	Drawn	Date

miller homes
Miller Homes Ltd - Yorkshire
Lapwing House
Peel Avenue, Calder Park
Wakefield
West Yorkshire, WF2 7UA

Telephone 0870 336 4600
Fax 0870 336 4602
www.millerhomes.co.uk

Project Title
THE FAIRWAYS
WOMBWELL
BARNSLEY

Drawing Title
PROPOSED TEMPORARY CONSTRUCTION ACCESS SWEPT PATH

Scale	Drawn By	Checked By	Authorised By
1:250	S.Maw		
	Date 16.09.22	Date	Date

Job No.	Drawing No.	Revision
811174	Tech-001A	-

Original Sheet Size A1