


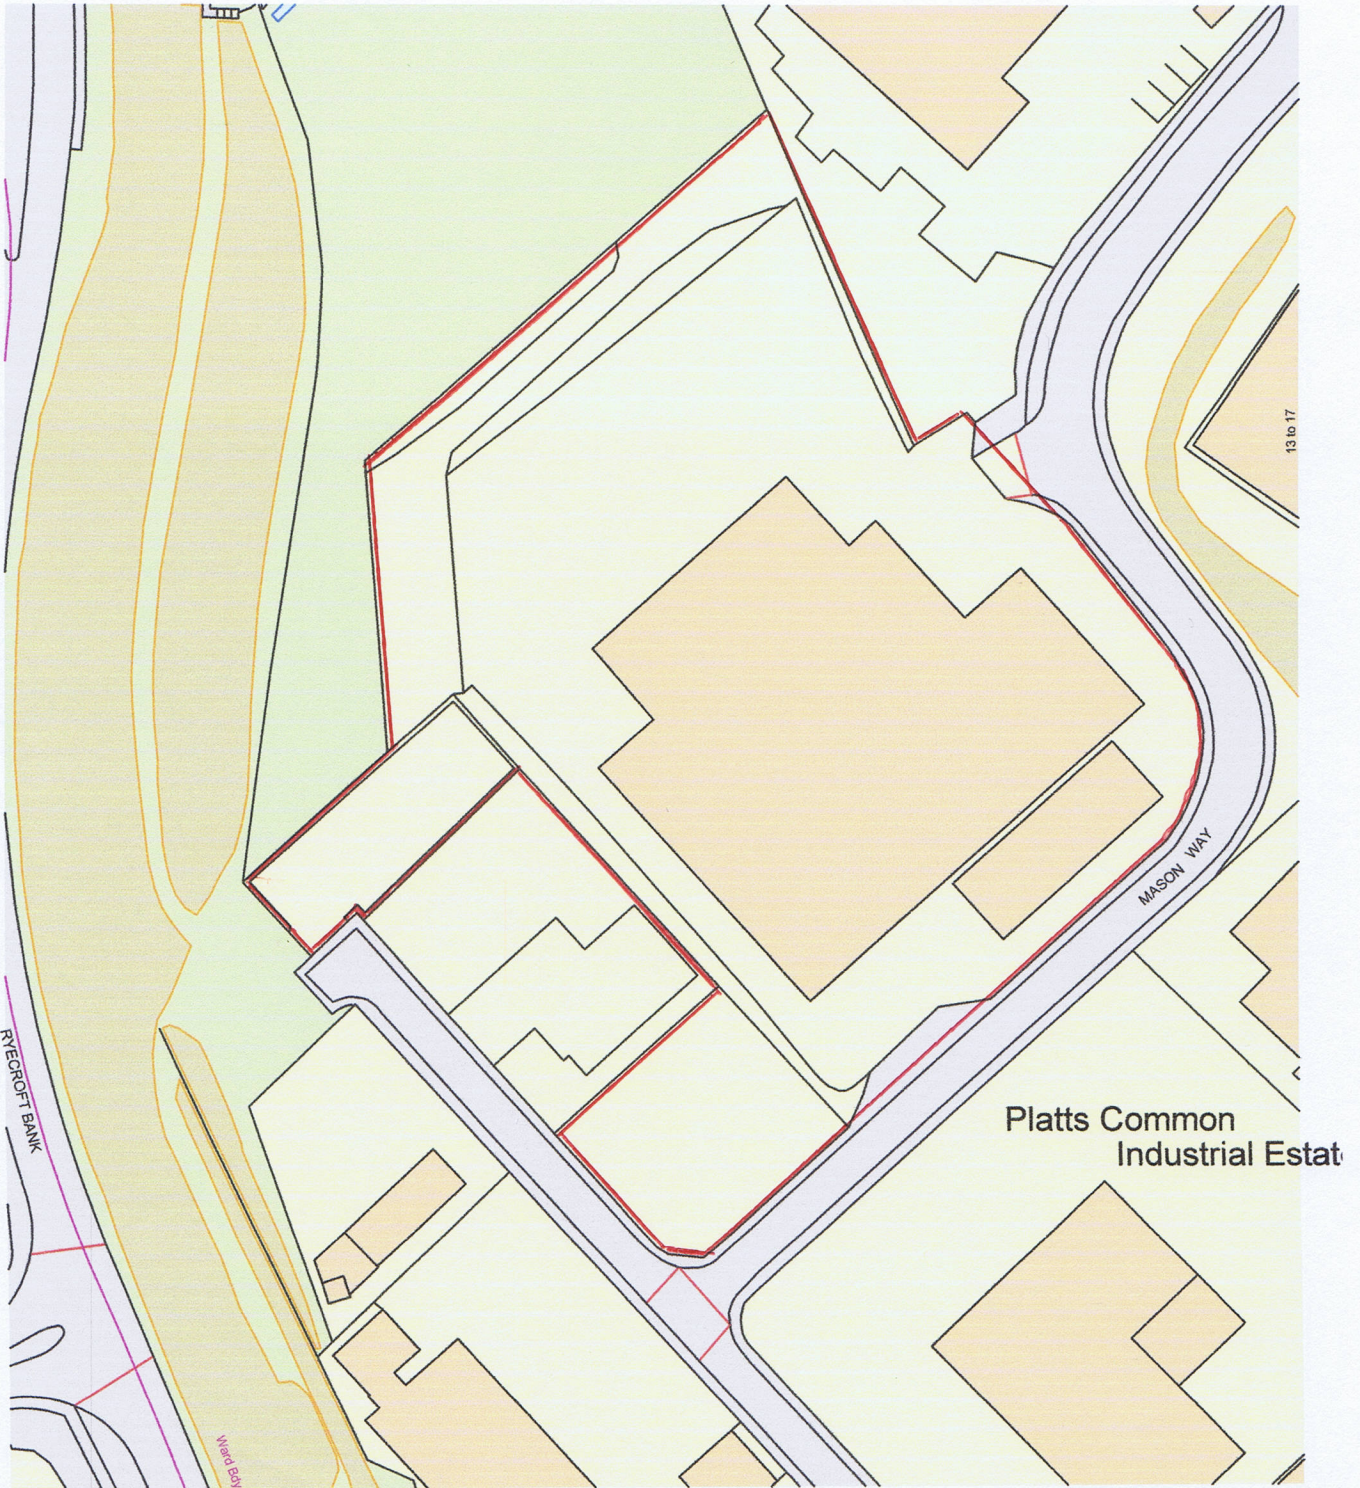

Survey, (c) Crown Copyright 2017. All rights reserved. Licence number 100022432

NIFTY LIFTS BARNSELEY
scale 1:1250