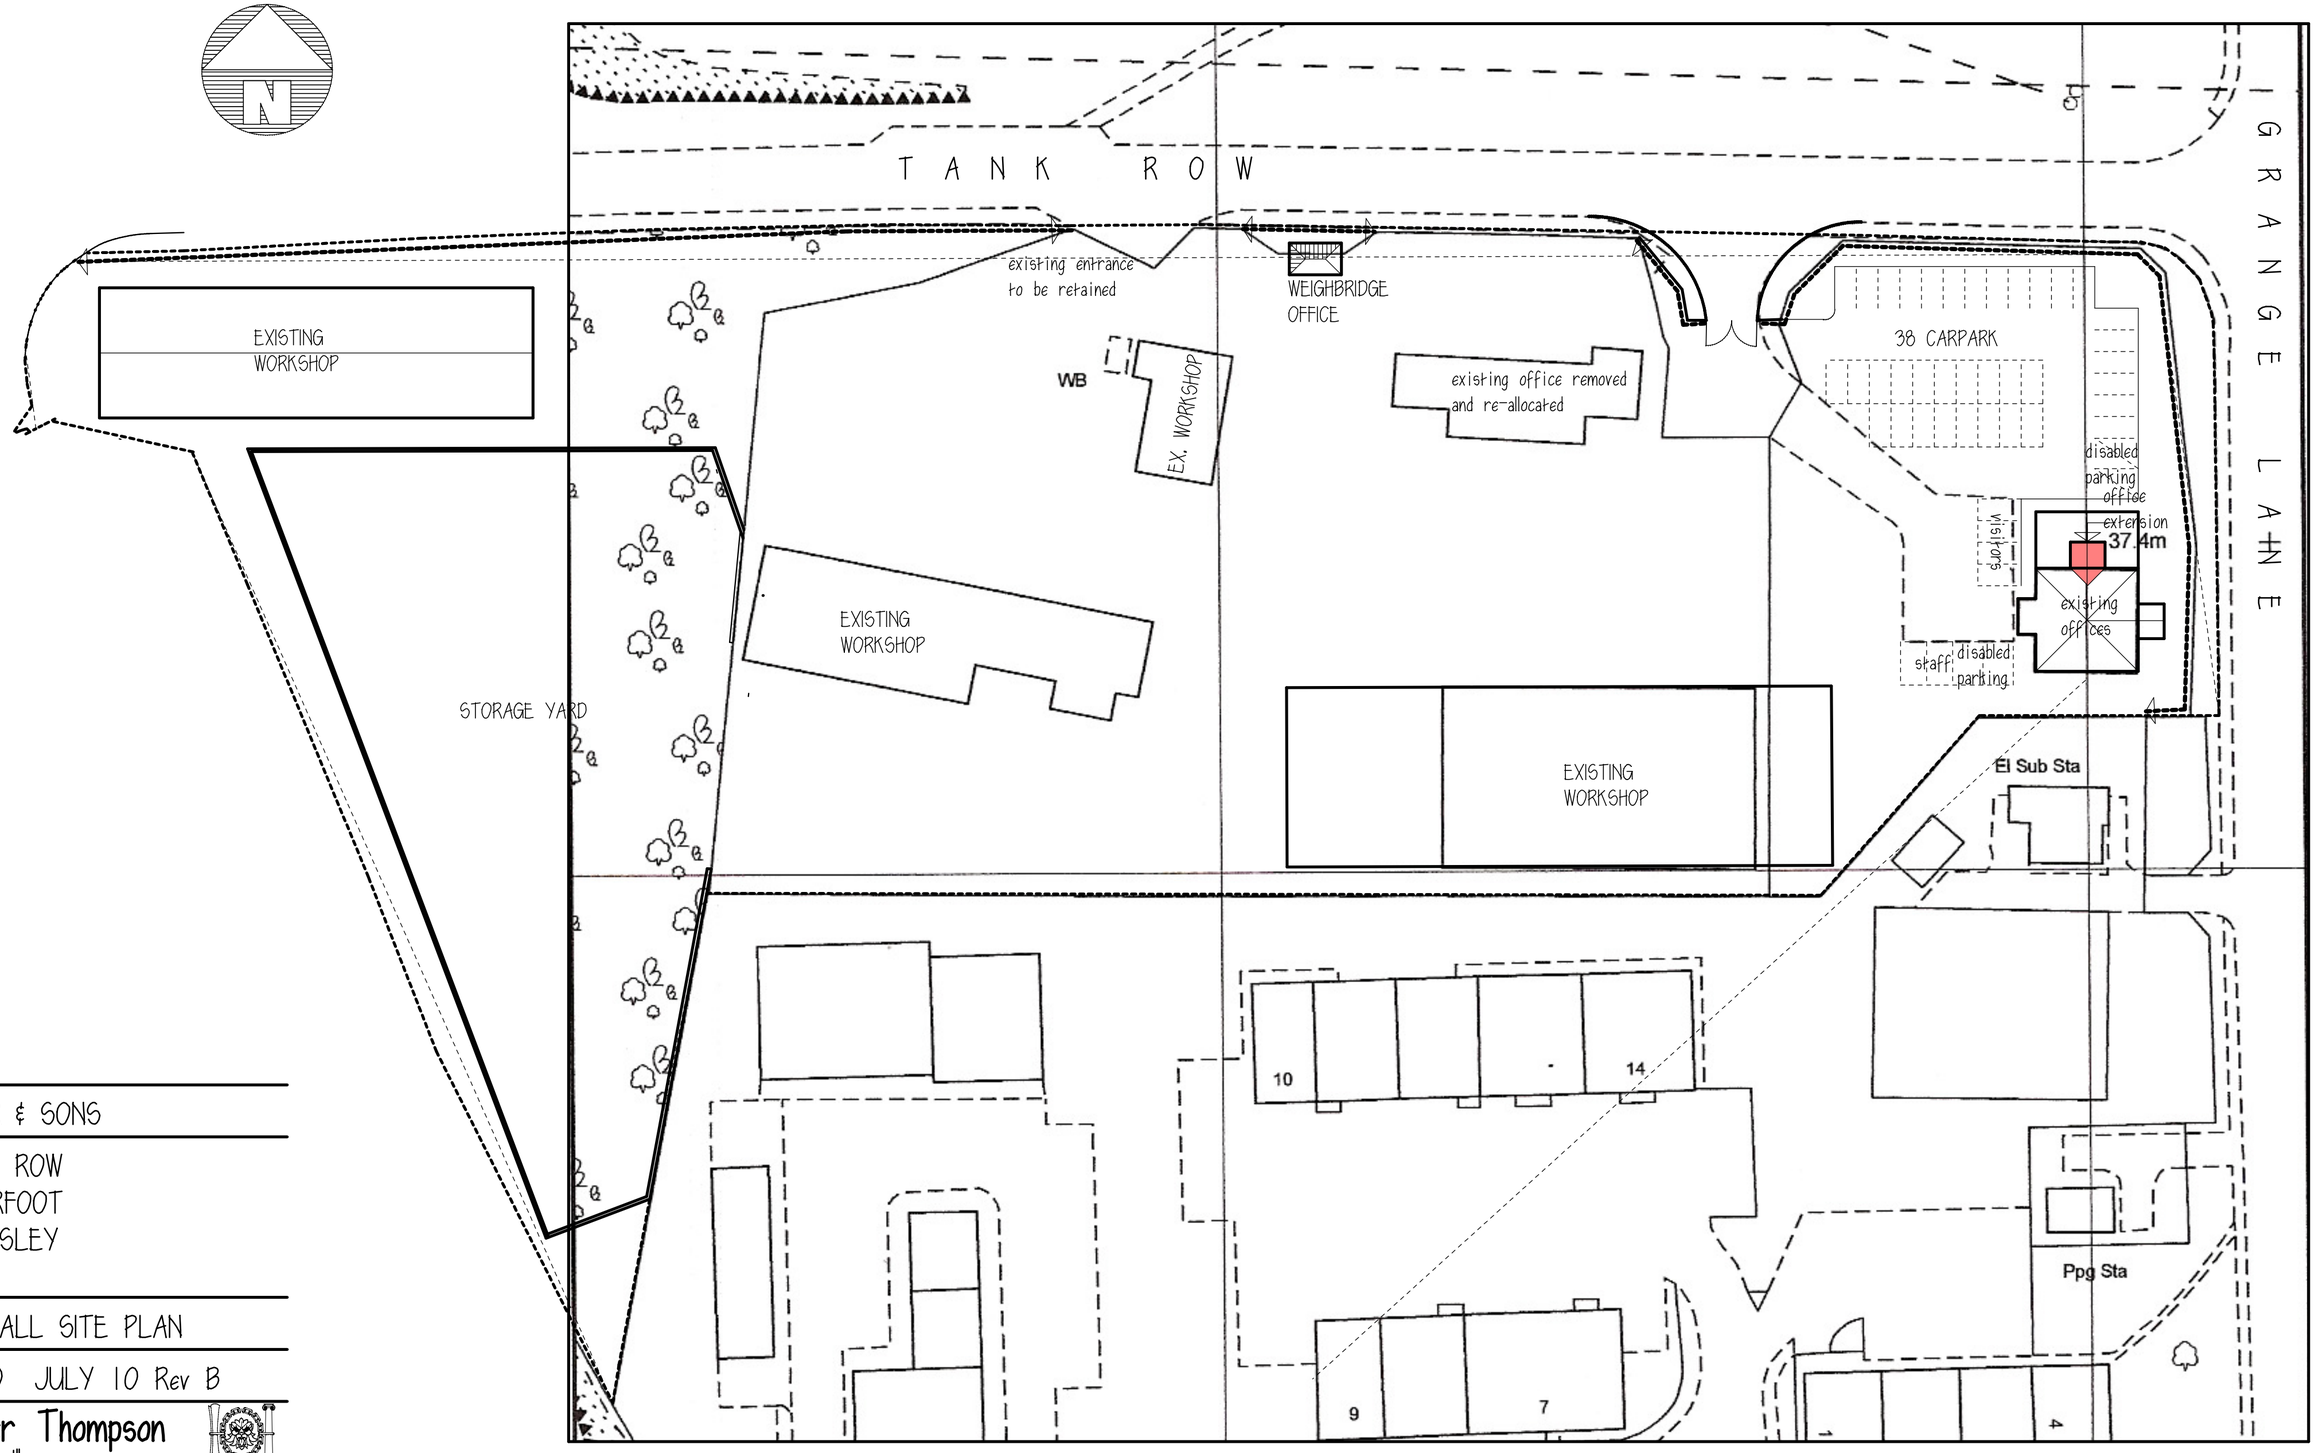


SOAR & SONS

TANK ROW
STAIRFOOT
BARNSLEY

OVERALL SITE PLAN

1:500 JULY 10 Rev B

Peter Thompson
"Linwood"
Barnsley Road
Dodworth
Barnsley S75 3JR
M.C.I.A.T.
tel. 01226 201391
m. 07973251730
e-mail peter-thompson@hotmail.co.uk