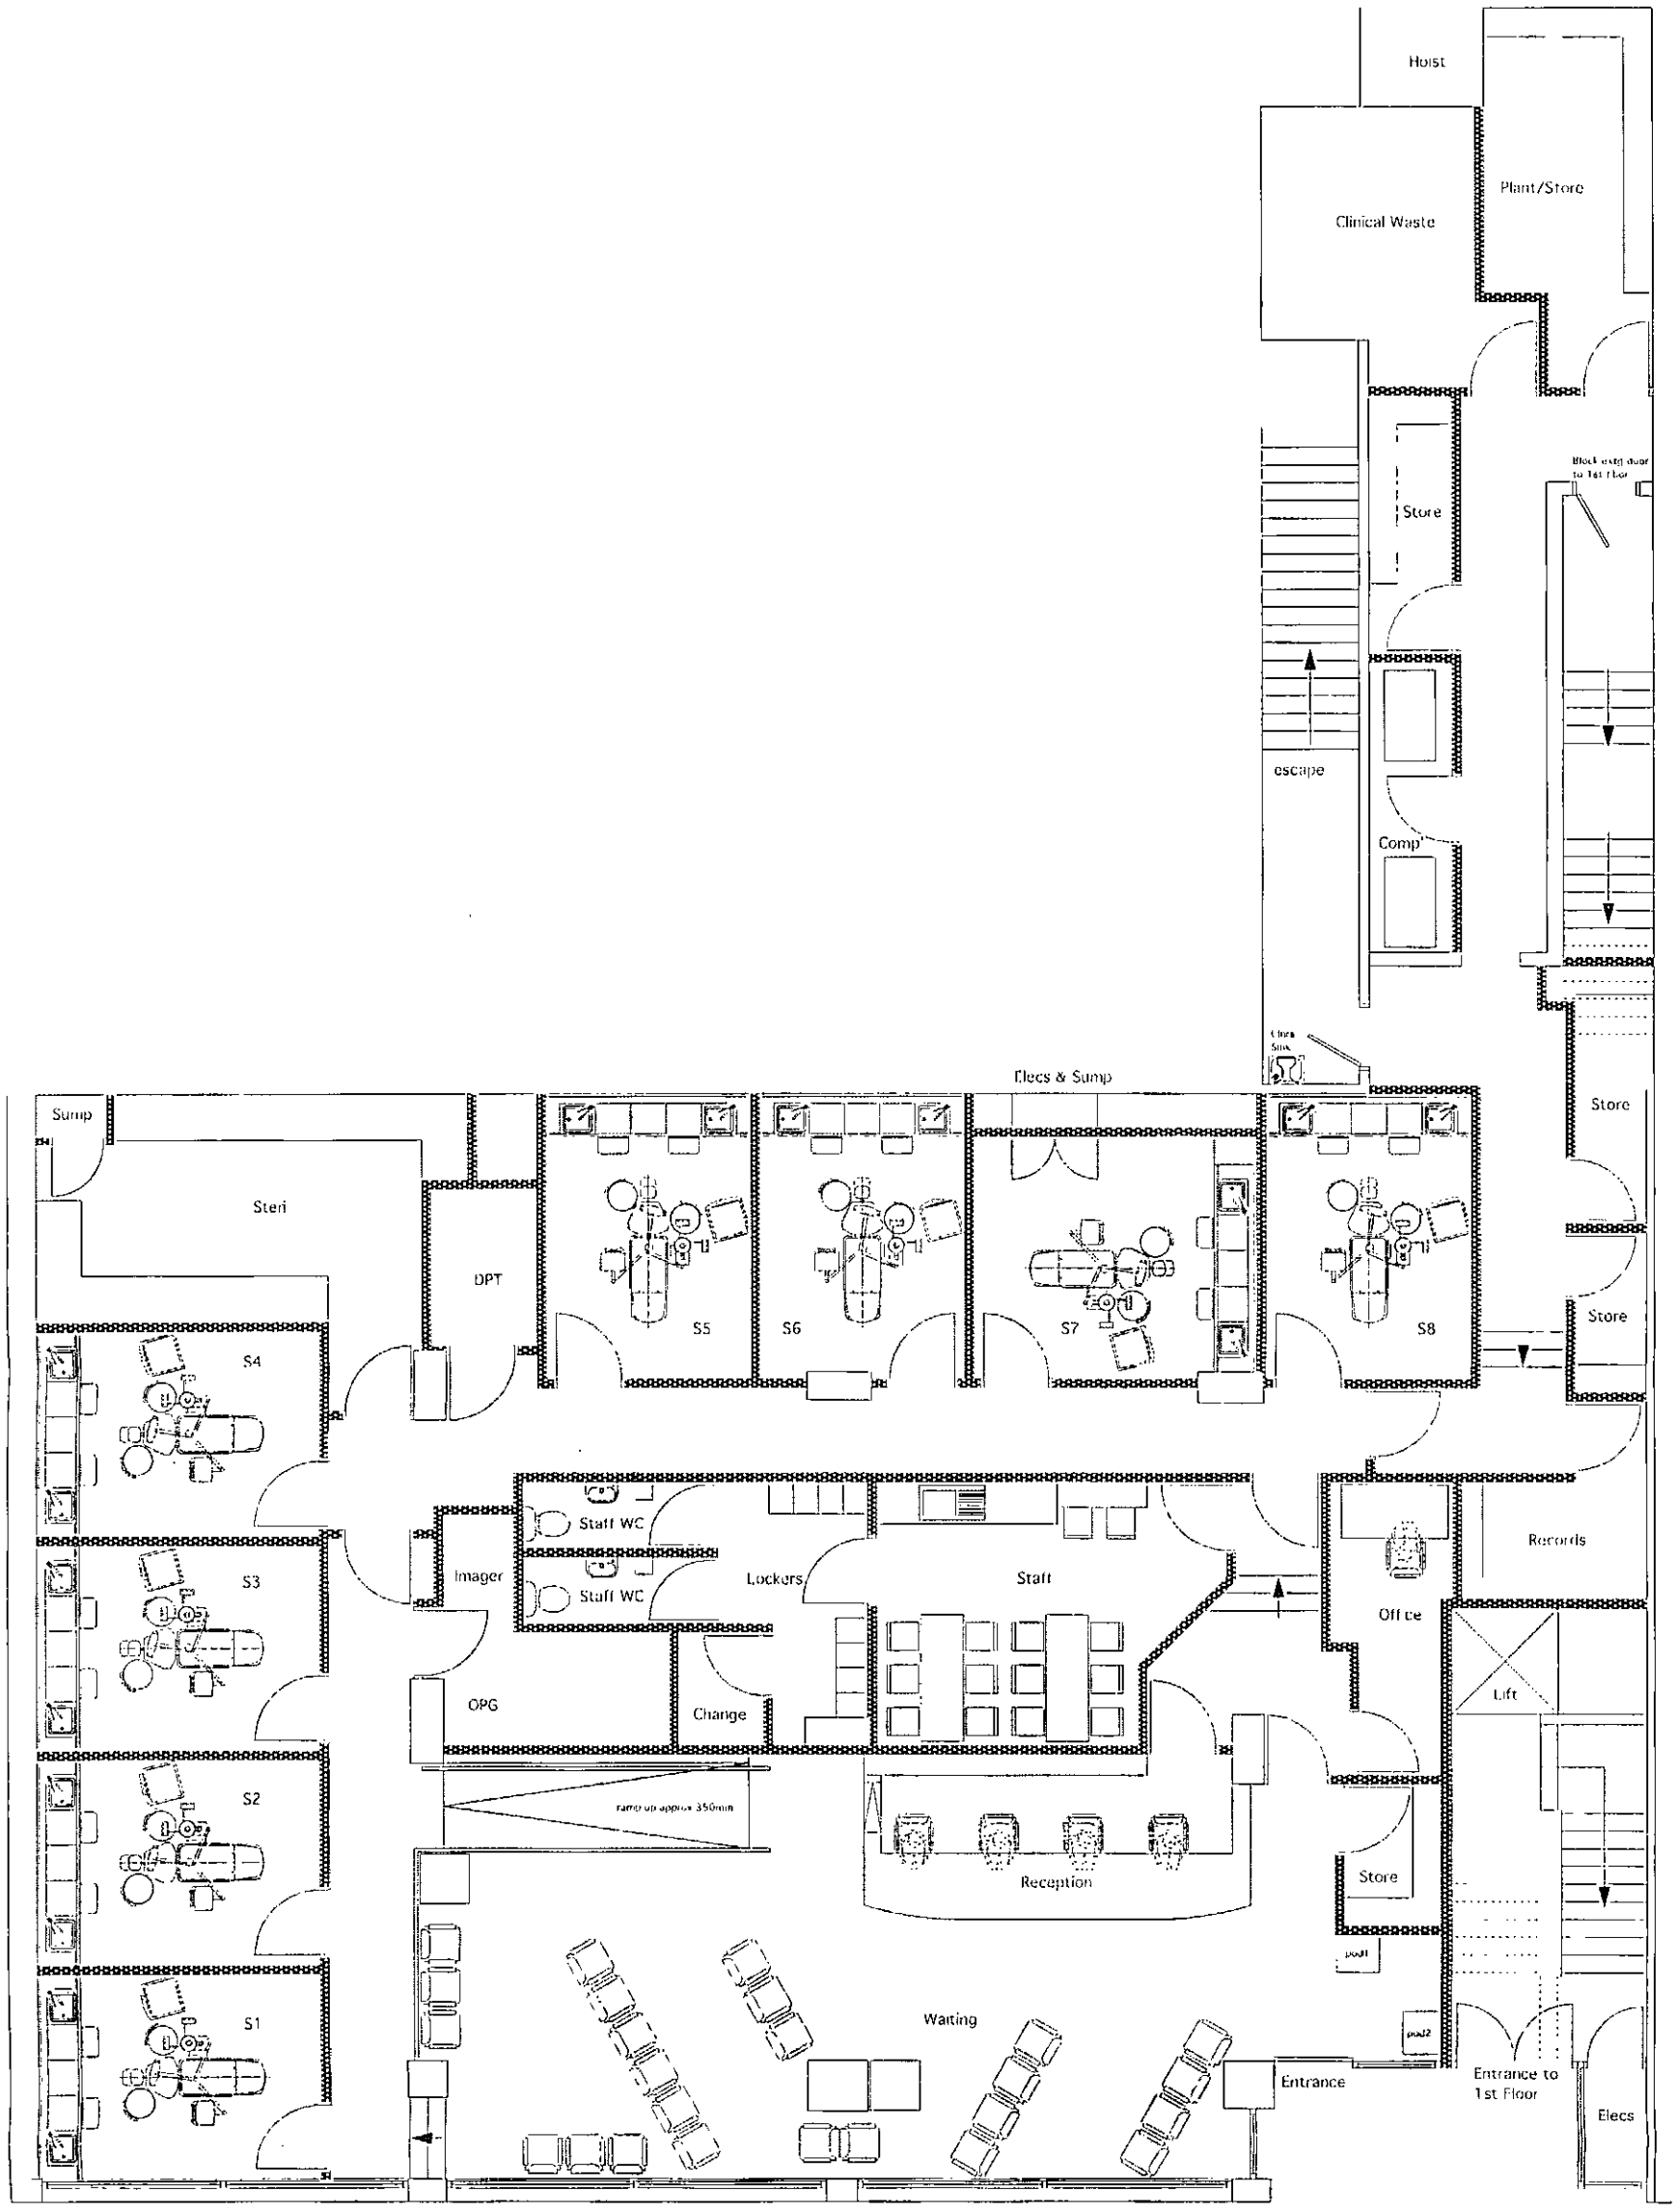



client
INTEGRATED DENTAL HOLDINGS

project
23-29 Peel Street, Barnsley


drawing
Alternative Proposed Plans

drawing no 066.02Alt
scale 1:100
date April 2014
drawn Noel

PLA

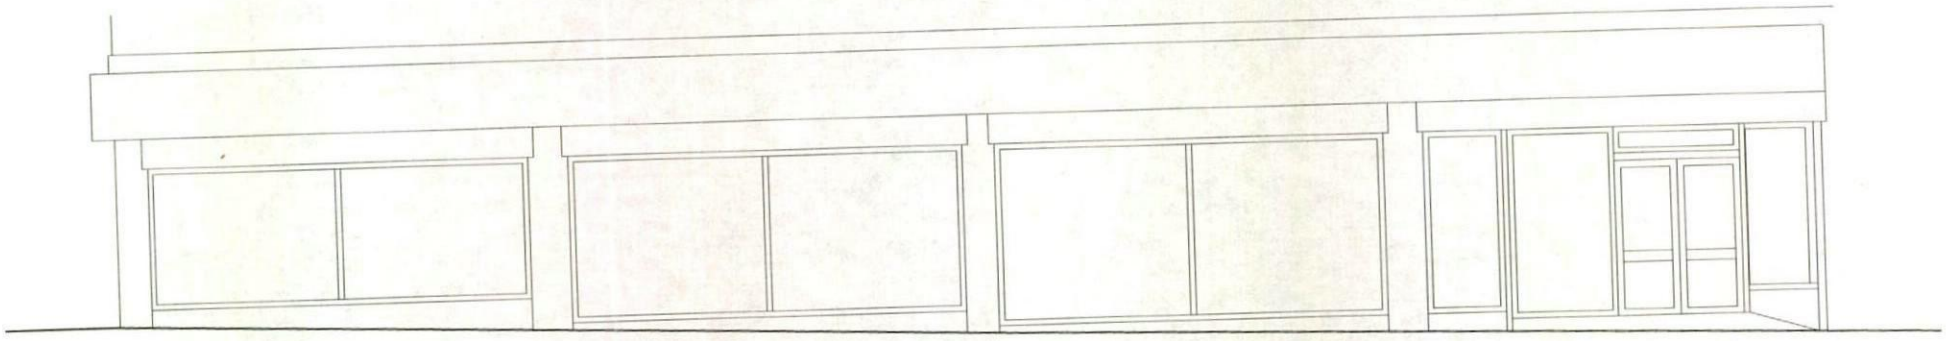

Existing Elevations

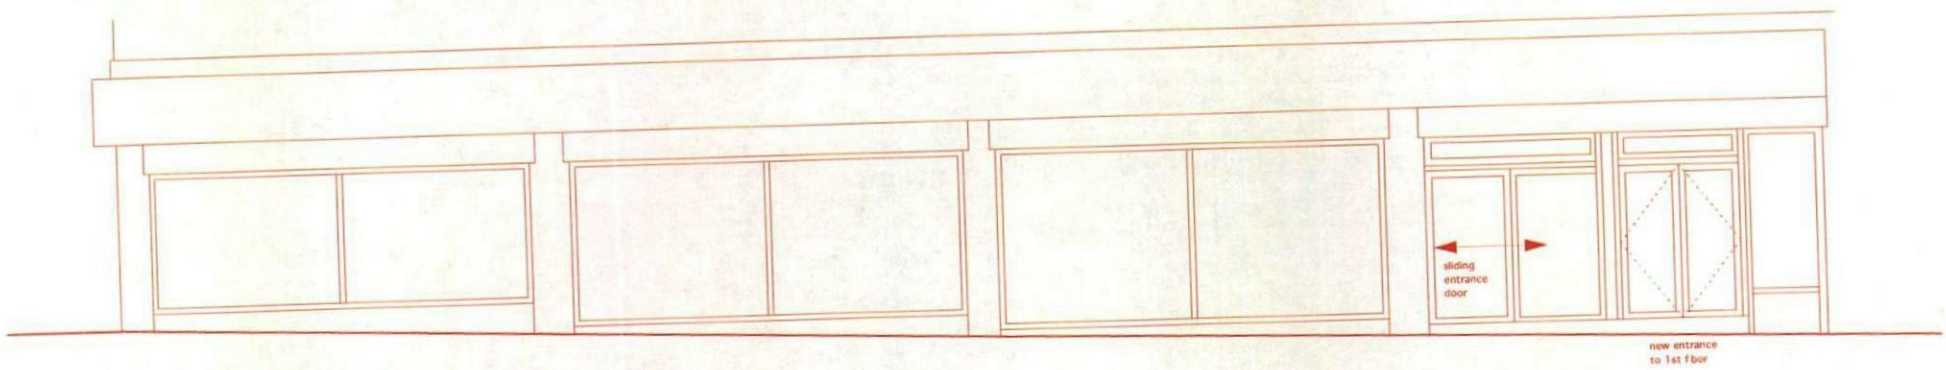

Proposed Elevations

client
INTEGRATED DENTAL HOLDINGS

project
23-29 Peel Street, Barnsley


drawing
Existing and Proposed Elevations

drawing no 066.03
scale 1:100
date April 2014
drawn Noel

PETER LITTLEWOOD ASSOCIATES LTD
1 Brock Drive,
Cheadle Hulme,
Cheadle,Cheshire
SK8 6LP
tel 0161 485 4864

P L A

Under the RIAS conditions of engagement the copyright in all drawings specifications and documents prepared by the designer and in the work executed from them shall remain the property of the designer unless otherwise agreed. Do not scale from the drawing. Work to figured dimensions. Check all dimensions on site. In event of any discrepancy, refer to the designer.

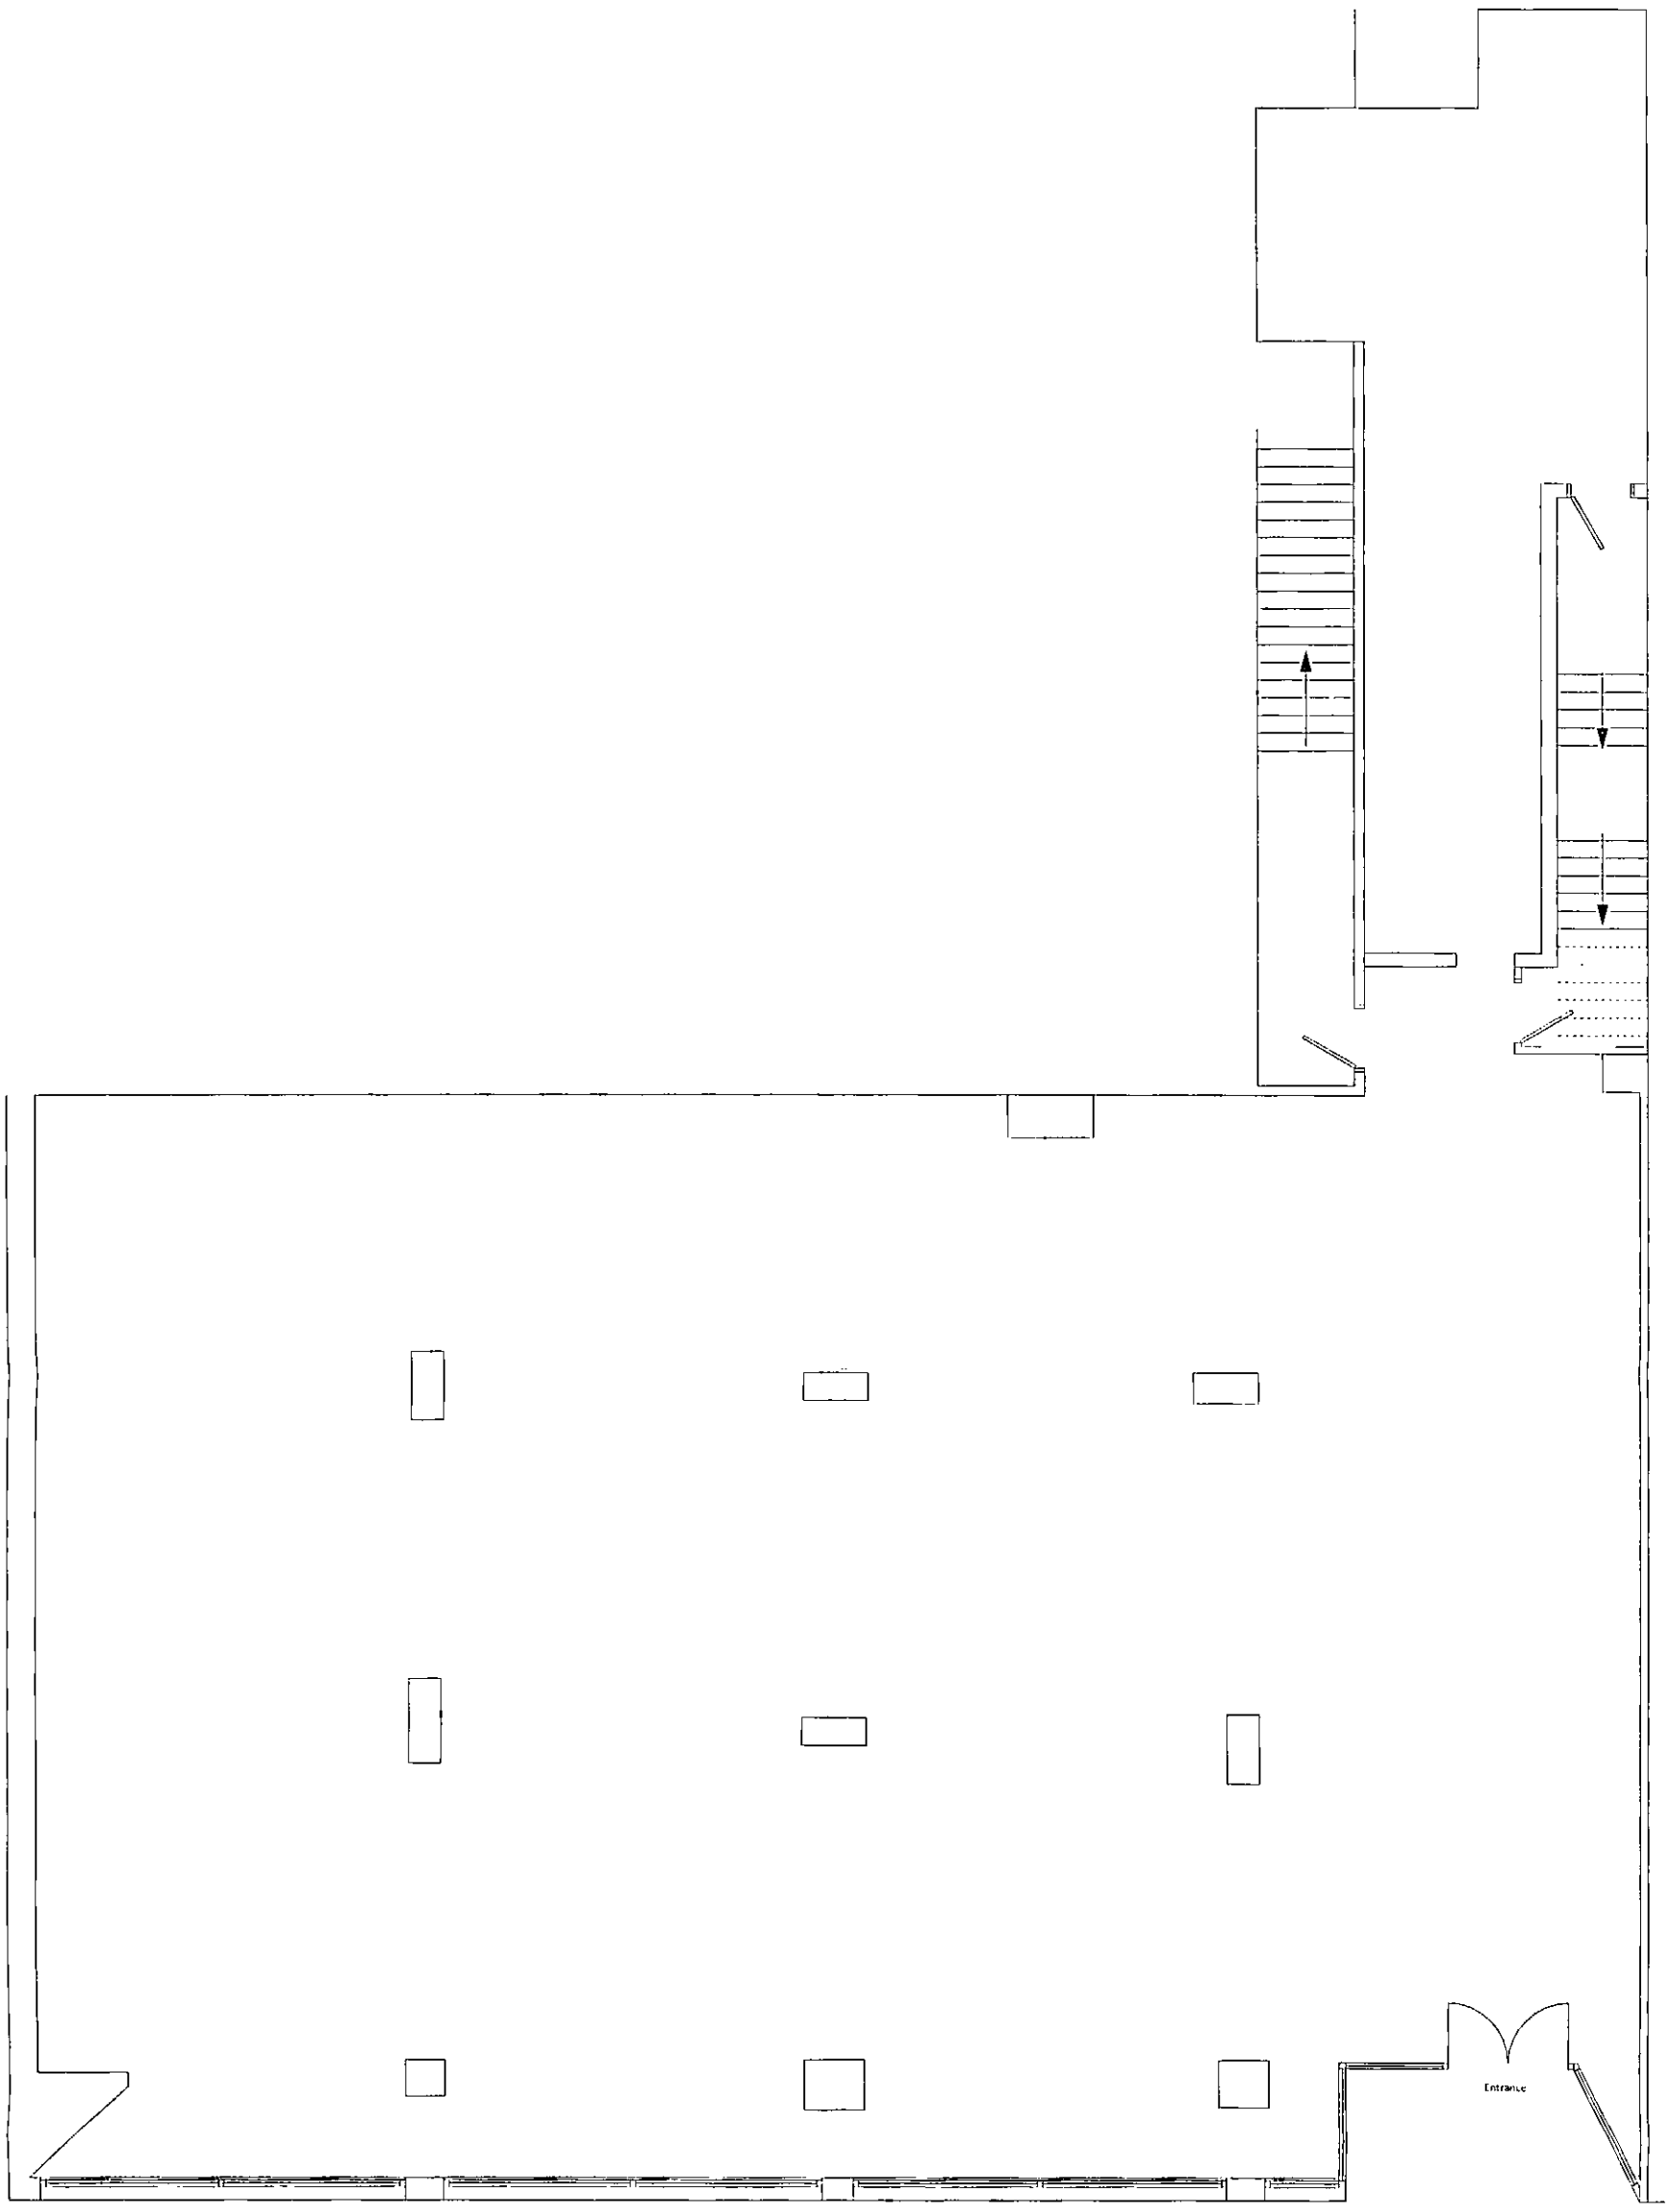

client
INTEGRATED DENTAL HOLDINGS

project
23-29 Peel Street, Barnsley

drawing
Existing Plans

drawing no 066.01
scale 1:100
date April 2014
drawn Noel

PETER LITTLEWOOD ASSOCIATES LTD
Tytrock Drive,
Cheadle Hulme,
Cheadle Cheshire
SK8 6LP
tel 0161 485 4844

P L A

under the UK's conditions of engagement the copyright in all drawings specifications and documents prepared by PLA design and the work executed from them shall remain the property of the designer unless otherwise agreed. Do not scale from the drawing. Work to figured dimensions only. Check all dimensions on site. In event of any discrepancy, refer to the designer