



KEY

- 125 x 255 Half battered kerb 100mm face
- Transition kerb
- 50 x 150 PCC Edging
- 125 x150 Bullnosed kerb 6mm face
- K1/150 bus kerb 155mm face

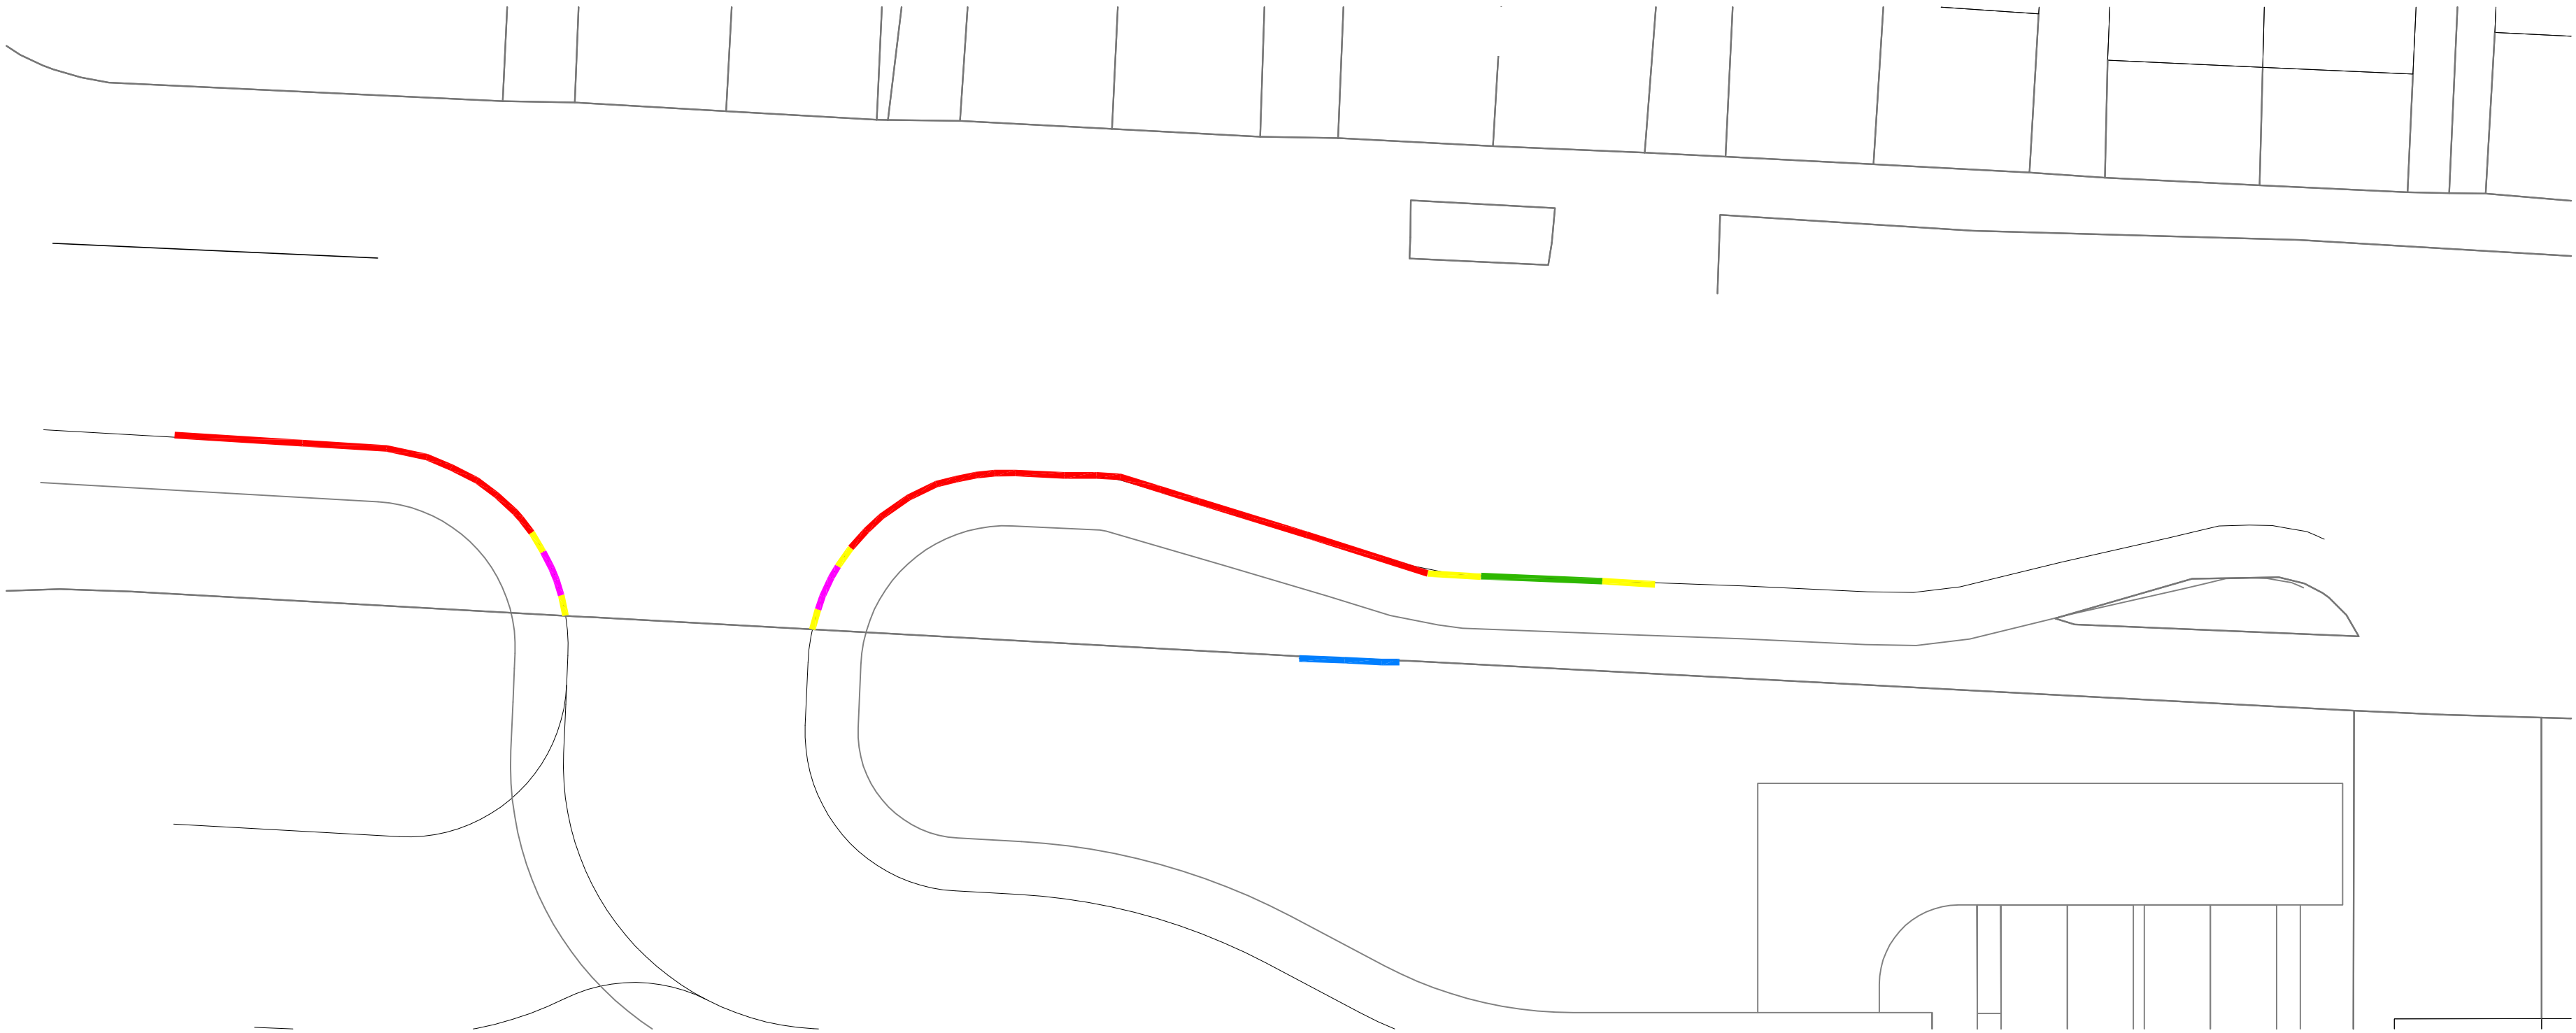

KEY

- Proposed Highway construction
- Proposed new footway construction
- Footway to be re-surfaced
- PCC Tactile flags
- Proposed Highway resurfacing
- Grass verge
- 600x600 Bar faced flags

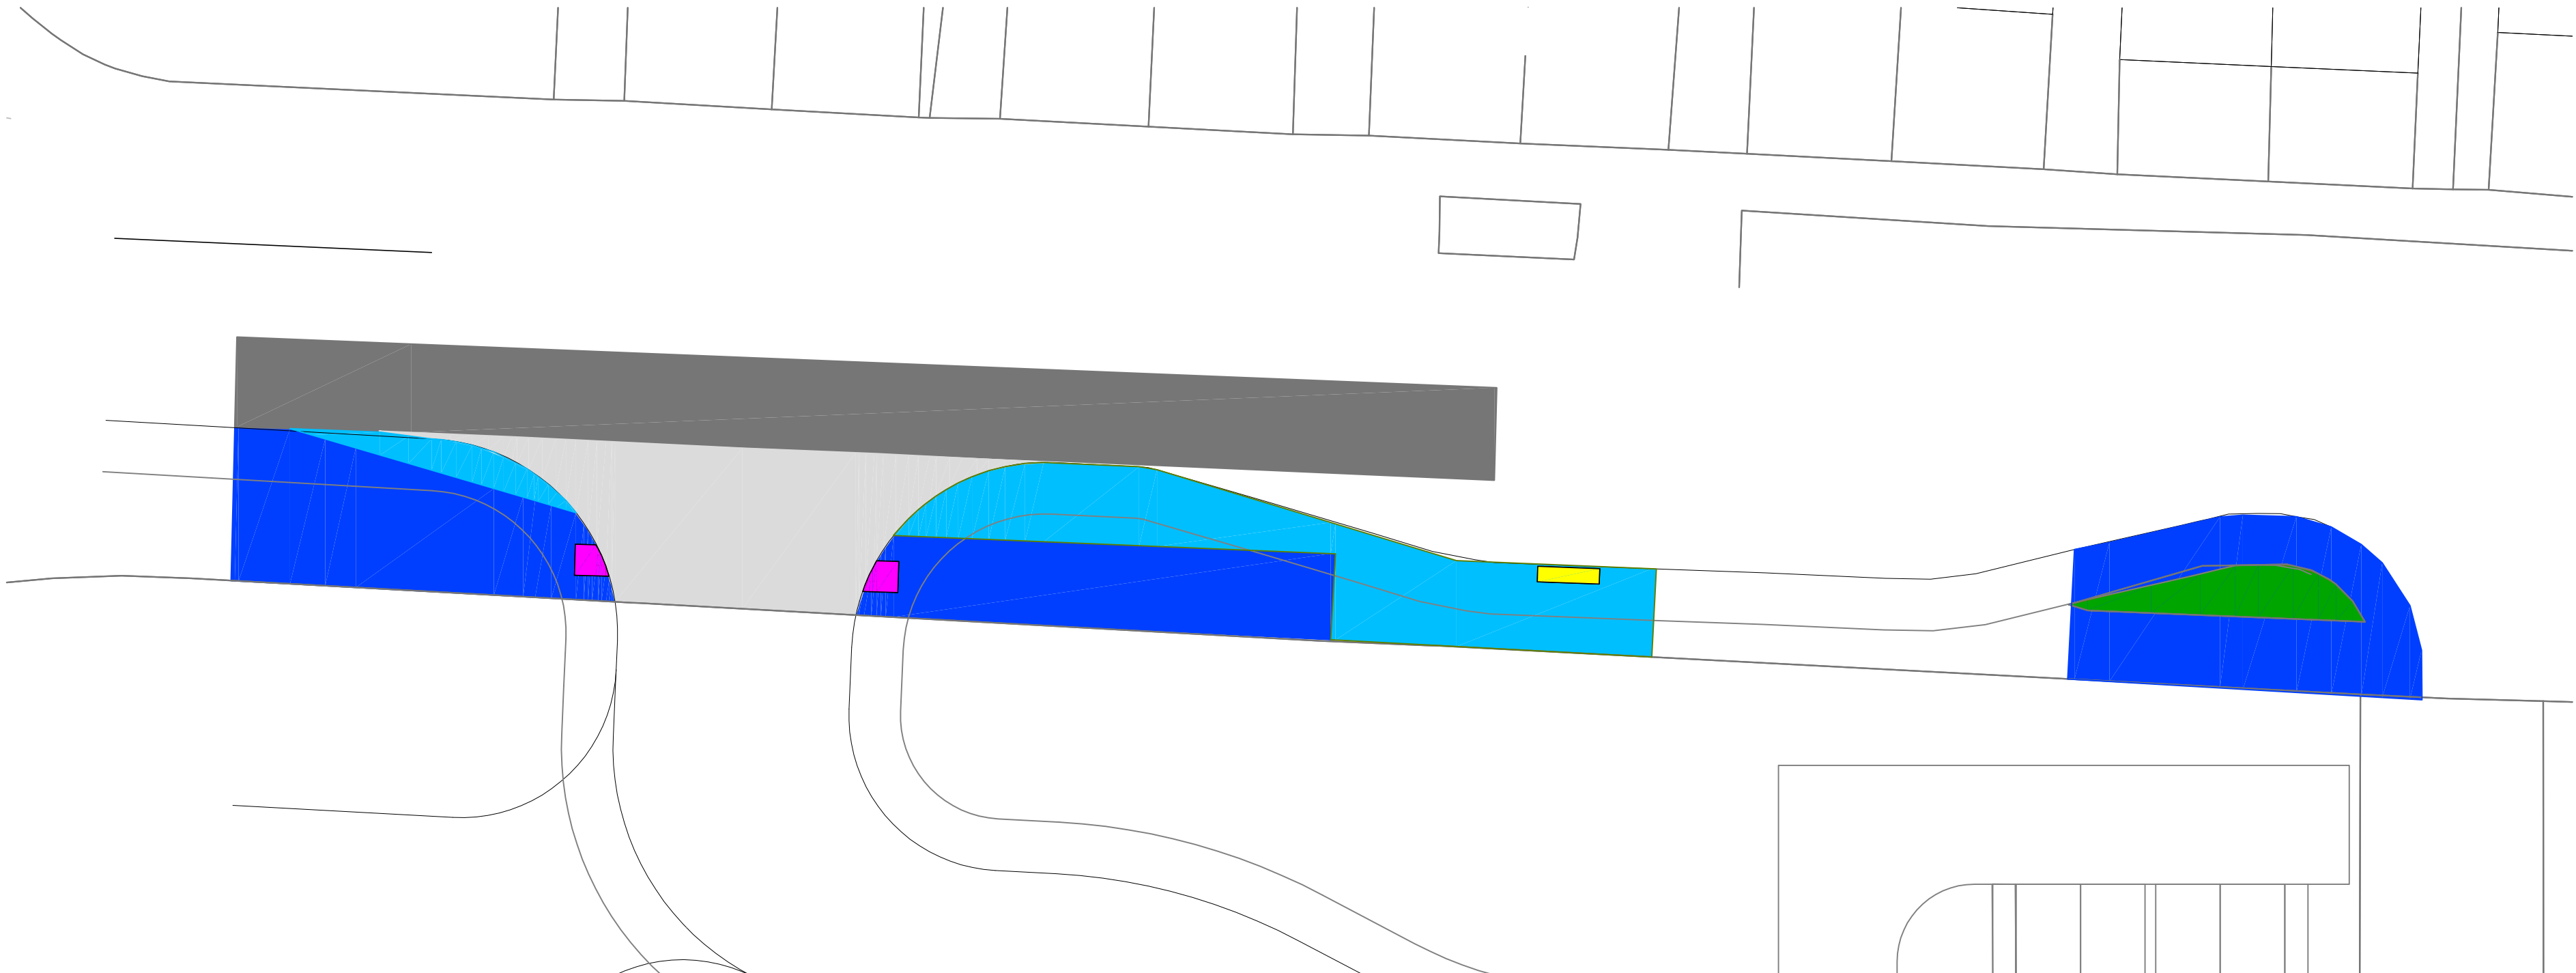

Preliminary

Rev	Details	Date	Drawn	Checked
	Partner Construction			
	Foulstone School Phase 2			
	Darfield, Barnsley			
	Section 278			
	Kerbing and surfacing			
Dwg No. : STE/19/03/16				
Date : 28-11-19				
Scale : 1:500				
Copyright © Shaun Tonge Engineering				

SHAUNTONGE

ENGINEERING

11 Broomfield Road, Wortwell, Barnsley, S73 0SA,
Tel: 01286 765928, Mobile 07528 278070, Email: ShaunTonge@shuntonge.co.uk