
Contractor to check all sizes, angles, levels & dimensions on site prior to commencement of work and to report all discrepancies.

Ordinance Survey reproduction under Licence No. 40012326

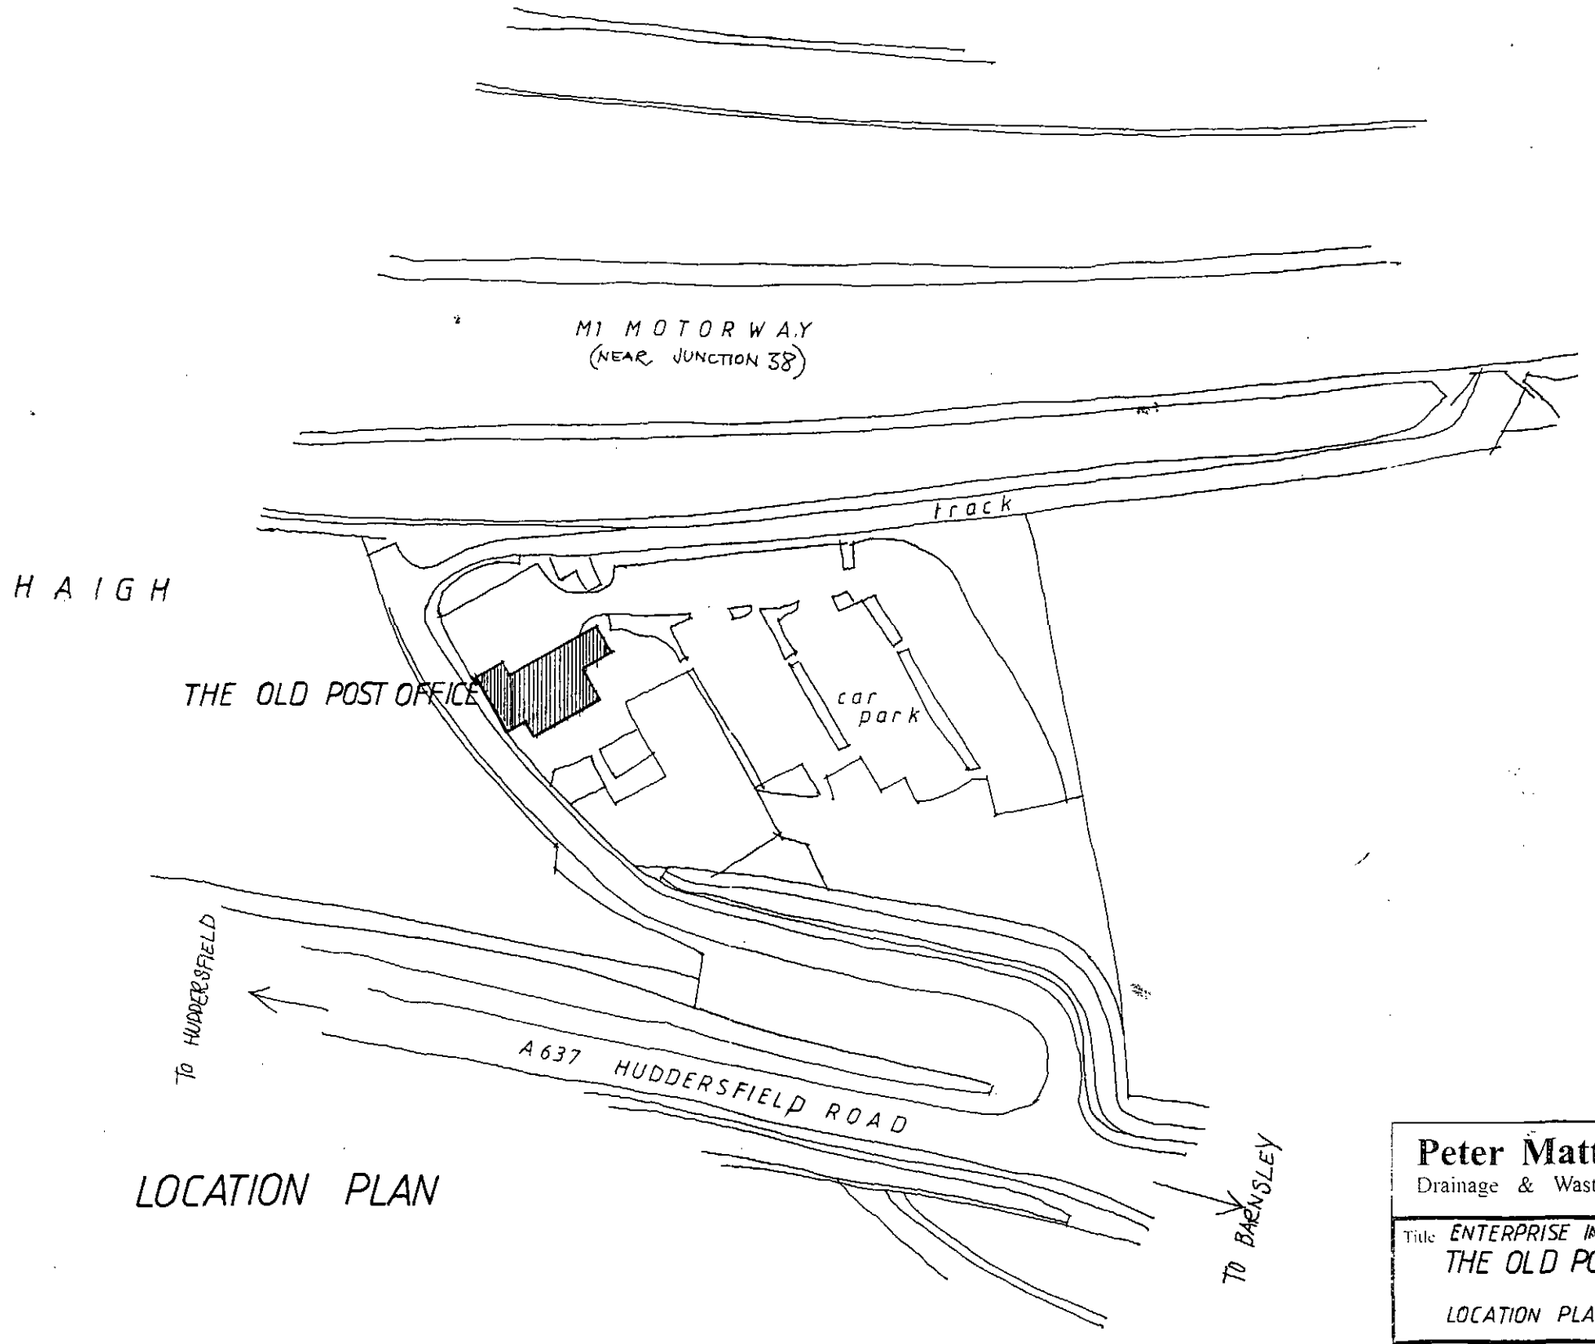


LOCATION PLAN

N

**Peter Matthews and Associates**
Drainage & Waste Water Engineers & Consultants

Title ENTERPRISE INNS PLC
THE OLD POST OFFICE HAIGH
LOCATION PLAN


| Drawing No: P31200/U — 1 | Revisions: |
|---|---|
| Scale @ A3: 1: 1250 | Date: JUN 2010 |

Metres: 10 20 30 40 50 60 70 80 90

14 Belcombe Place, Bradford on Avon, Wiltshire, BA15 1NA
Tel: (01225) 864312 Fax: (01225) 865515
e-mail: peter@petermatthews.fsnet.co.uk

Contractor to check all sizes, angles, levels & dimensions on site prior to commencement of work and to report all discrepancies.

Ordinance Survey reproduction under Licence No. 40012326

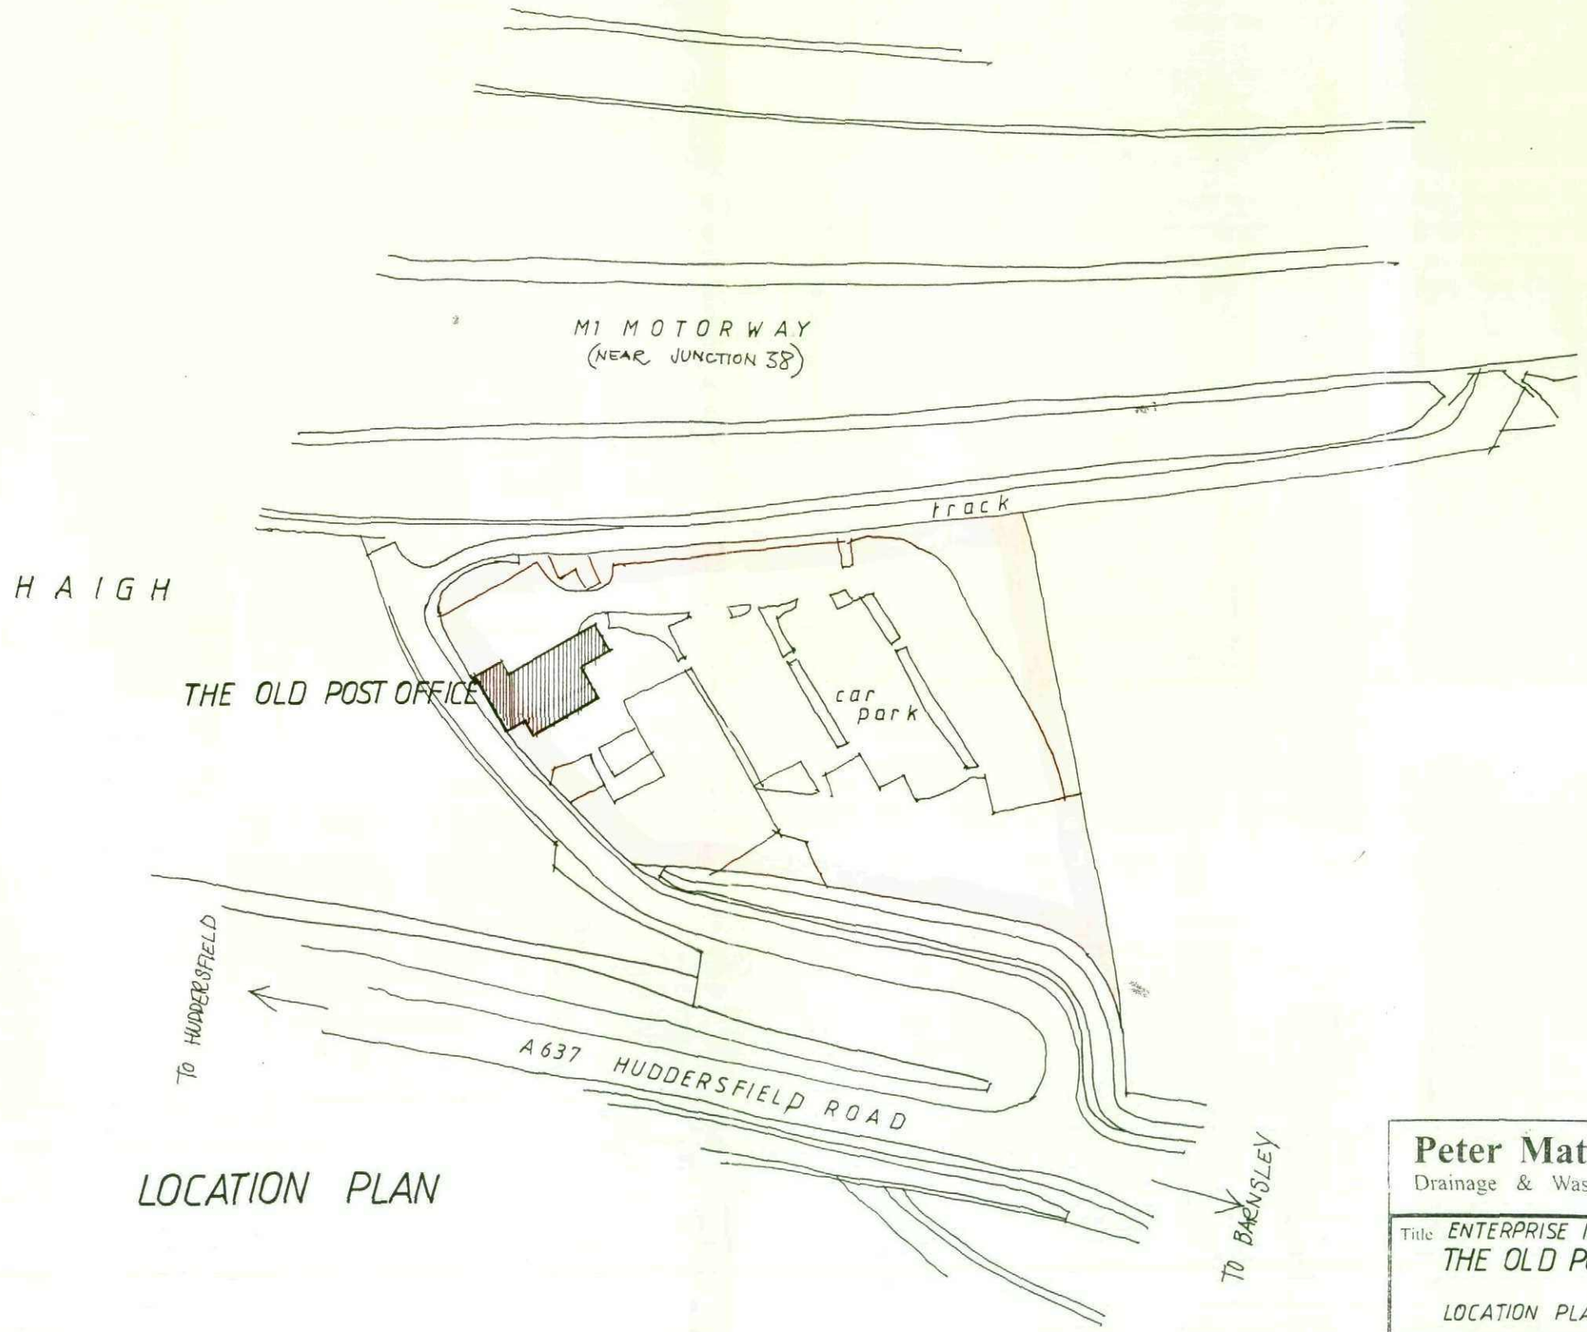


LOCATION PLAN

**Peter Matthews and Associates**
Drainage & Waste Water Engineers & Consultants

Title ENTERPRISE INNS PLC
THE OLD POST OFFICE HAIGH
LOCATION PLAN

Drawing No: P31200/U — 1

Revisions:

Scale @ A3: 1: 1250

Date: JUN 2010

Metres: 10 20 30 40 50 60 70 80 90

14 Belcombe Place, Bradford on Avon, Wiltshire, BA15 1NA
Tel: (01225) 864312 Fax: (01225) 865515
e-mail: peter@petermatthews.fsnet.co.uk

Contractor to check all sizes, angles, levels & dimensions o
prior to commencement of work and to report all discrepar

Ordinance Survey reproduction under Licence No. 400123

line of
760 ø culv
under mot

track

pump/sample chamber

BIOCLEAR STP

gas tank

lamp post

2000 gal. (approx) SEPTIC TANK

chan

underground gas supply

rg

gt

rwp

svp

wp

wp x2

FIRE ESC.

wm

rg

SMH

chan

SMH

rwp

rwp

DH TV

wp

rwp

re

N

**Peter Matthews and Associates**
Drainage & Waste Water Engineers & Consultants

Title ENTERPRISE INNS PLC
THE OLD POST OFFICE HAIGH
EXISTING DRAINAGE

| Drawing No: P31200/U—3 | Revisions: |
|---|---|
| Scale @ A3: 1:200 | Date: JUN 2010 |

Metres: 5 10 15

14 Belcombe Place, Bradford on Avon, Wiltshire, BA15 1N
Tel: (01225) 864312 Fax: (01225) 86551
e-mail: peter@petermatthews.fsnet.co.u

Contractor to check all sizes, angles, levels & dimensions on site prior to commencement of work and to report all discrepancies

Ordinance Survey reproduction under Licence No. 40012326

line of 760 ø culvert under motorway

track

1800h TREATED CLOSE BOARDED FENCING

sample chamber *

150ø

80mm (NB) HD/MDPE PUMPING MAIN

1500 ø x 2500 deep DUPLEX CRUDE SEWAGE PUMPING STATION

150ø

extg septic tank retained as emergency storage (approx 2000g)

gas tank

lamp post

KEE 1400 NuDISC outlet 800 below g.l.

750
2537
750
4037

3000

750
10.095
750
11595

new MH *

high level overflow

150ø

underground gas supply

rg

gt

rwp

svp

wp

wp x2

free esc.

wm

rg

SMH

SMH

chart

rwp

wp

re

## NOTES

1) THE CONTROL PANELS FOR THE PUMP STATION & NUDISC ARE TO BE INSTALLED AT LEAST 5.00 METRES FROM THE GAS STORAGE TANK.

2) COVERS SHOWN * TO BE FITTED WITH DOUBLE SEAL, SCREW DOWN, AIR TIGHT COVERS & FRAMES.

N

**Peter Matthews and Associates**
Drainage & Waste Water Engineers & Consultants

Title ENTERPRISE INNS PLC
THE OLD POST OFFICE HAIGH
PROPOSED DRAINAGE


| Drawing No: P31200/U—4 A | Revisions: A-JUN 10 |
|---|---|
| Scale @ A3: 1:200 | Date: JUN 2010 |

Metres: 5 10 15


14 Belcombe Place, Bradford on Avon, Wiltshire, BA15 1NA
Tel: (01225) 864312 Fax: (01225) 865515
e-mail: peter@petermatthews.fsnet.co.uk

Contractor to check all sizes, angles, levels & dimensions on site prior to commencement of work and to report all discrepancies.


Ordinance Survey reproduction under Licence No. 40012326

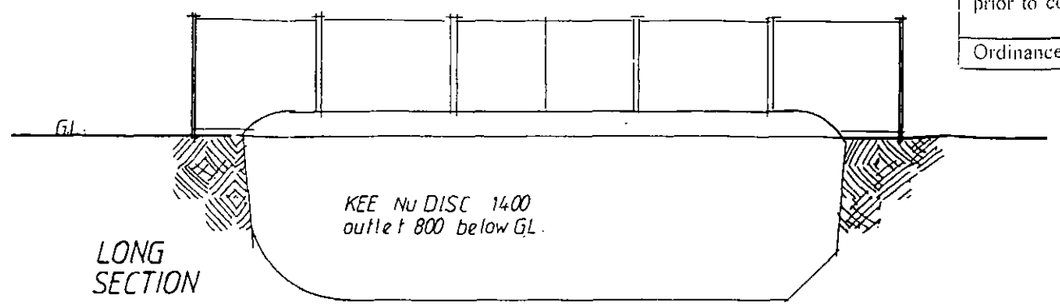



LONG SECTION

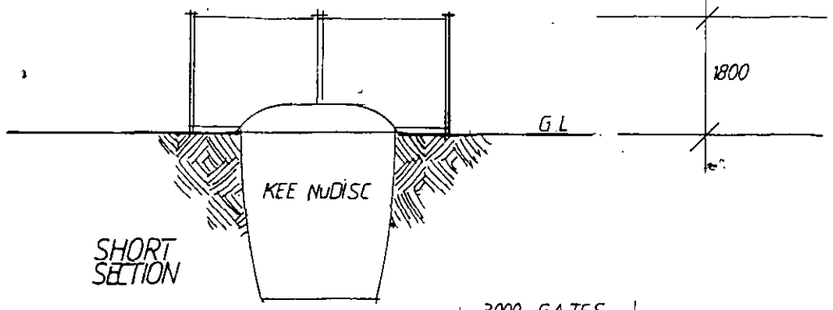


SHORT SECTION

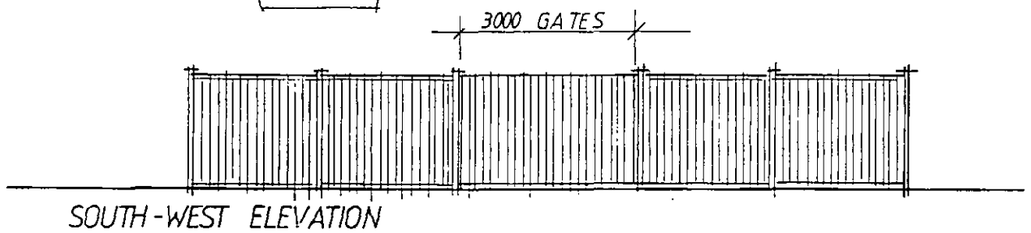


SOUTH-WEST ELEVATION

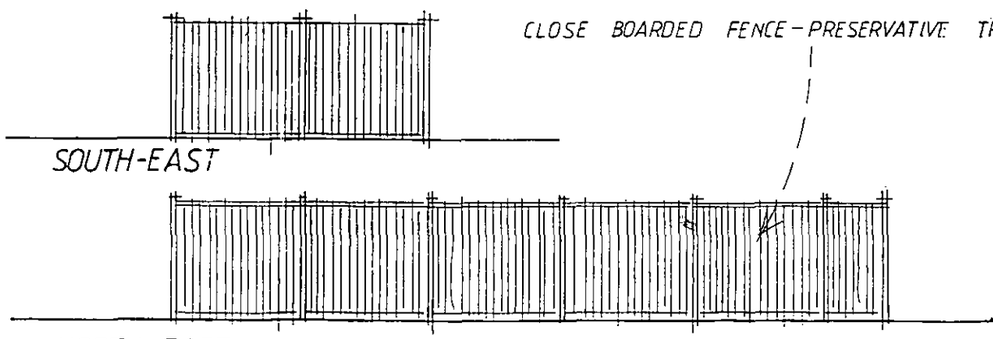


SOUTH-EAST

NORTH-EAST

NORTH-WEST

# ELEVATIONS

**Peter Matthews and Associates**
Drainage & Waste Water Engineers & Consultants

Title ENTERPRISE INNS PLC
THE OLD POST OFFICE
ELEVATIONS OF TREATMENT PLAN

| | |
|---|---|
| Drawing No: P31200/U — 5 | Revisions: |
| Scale @ A3: 1: 100 | Date: JUNE 2010 |

Metres: 1 2 3 4 5 6 7

14 Belcombe Place, Bradford on Avon, Wiltshire, BA15 1NA
Tel: (01225) 864312 Fax: (01225) 865515
e-mail: peter@petermatthews.fsnet.co.uk