


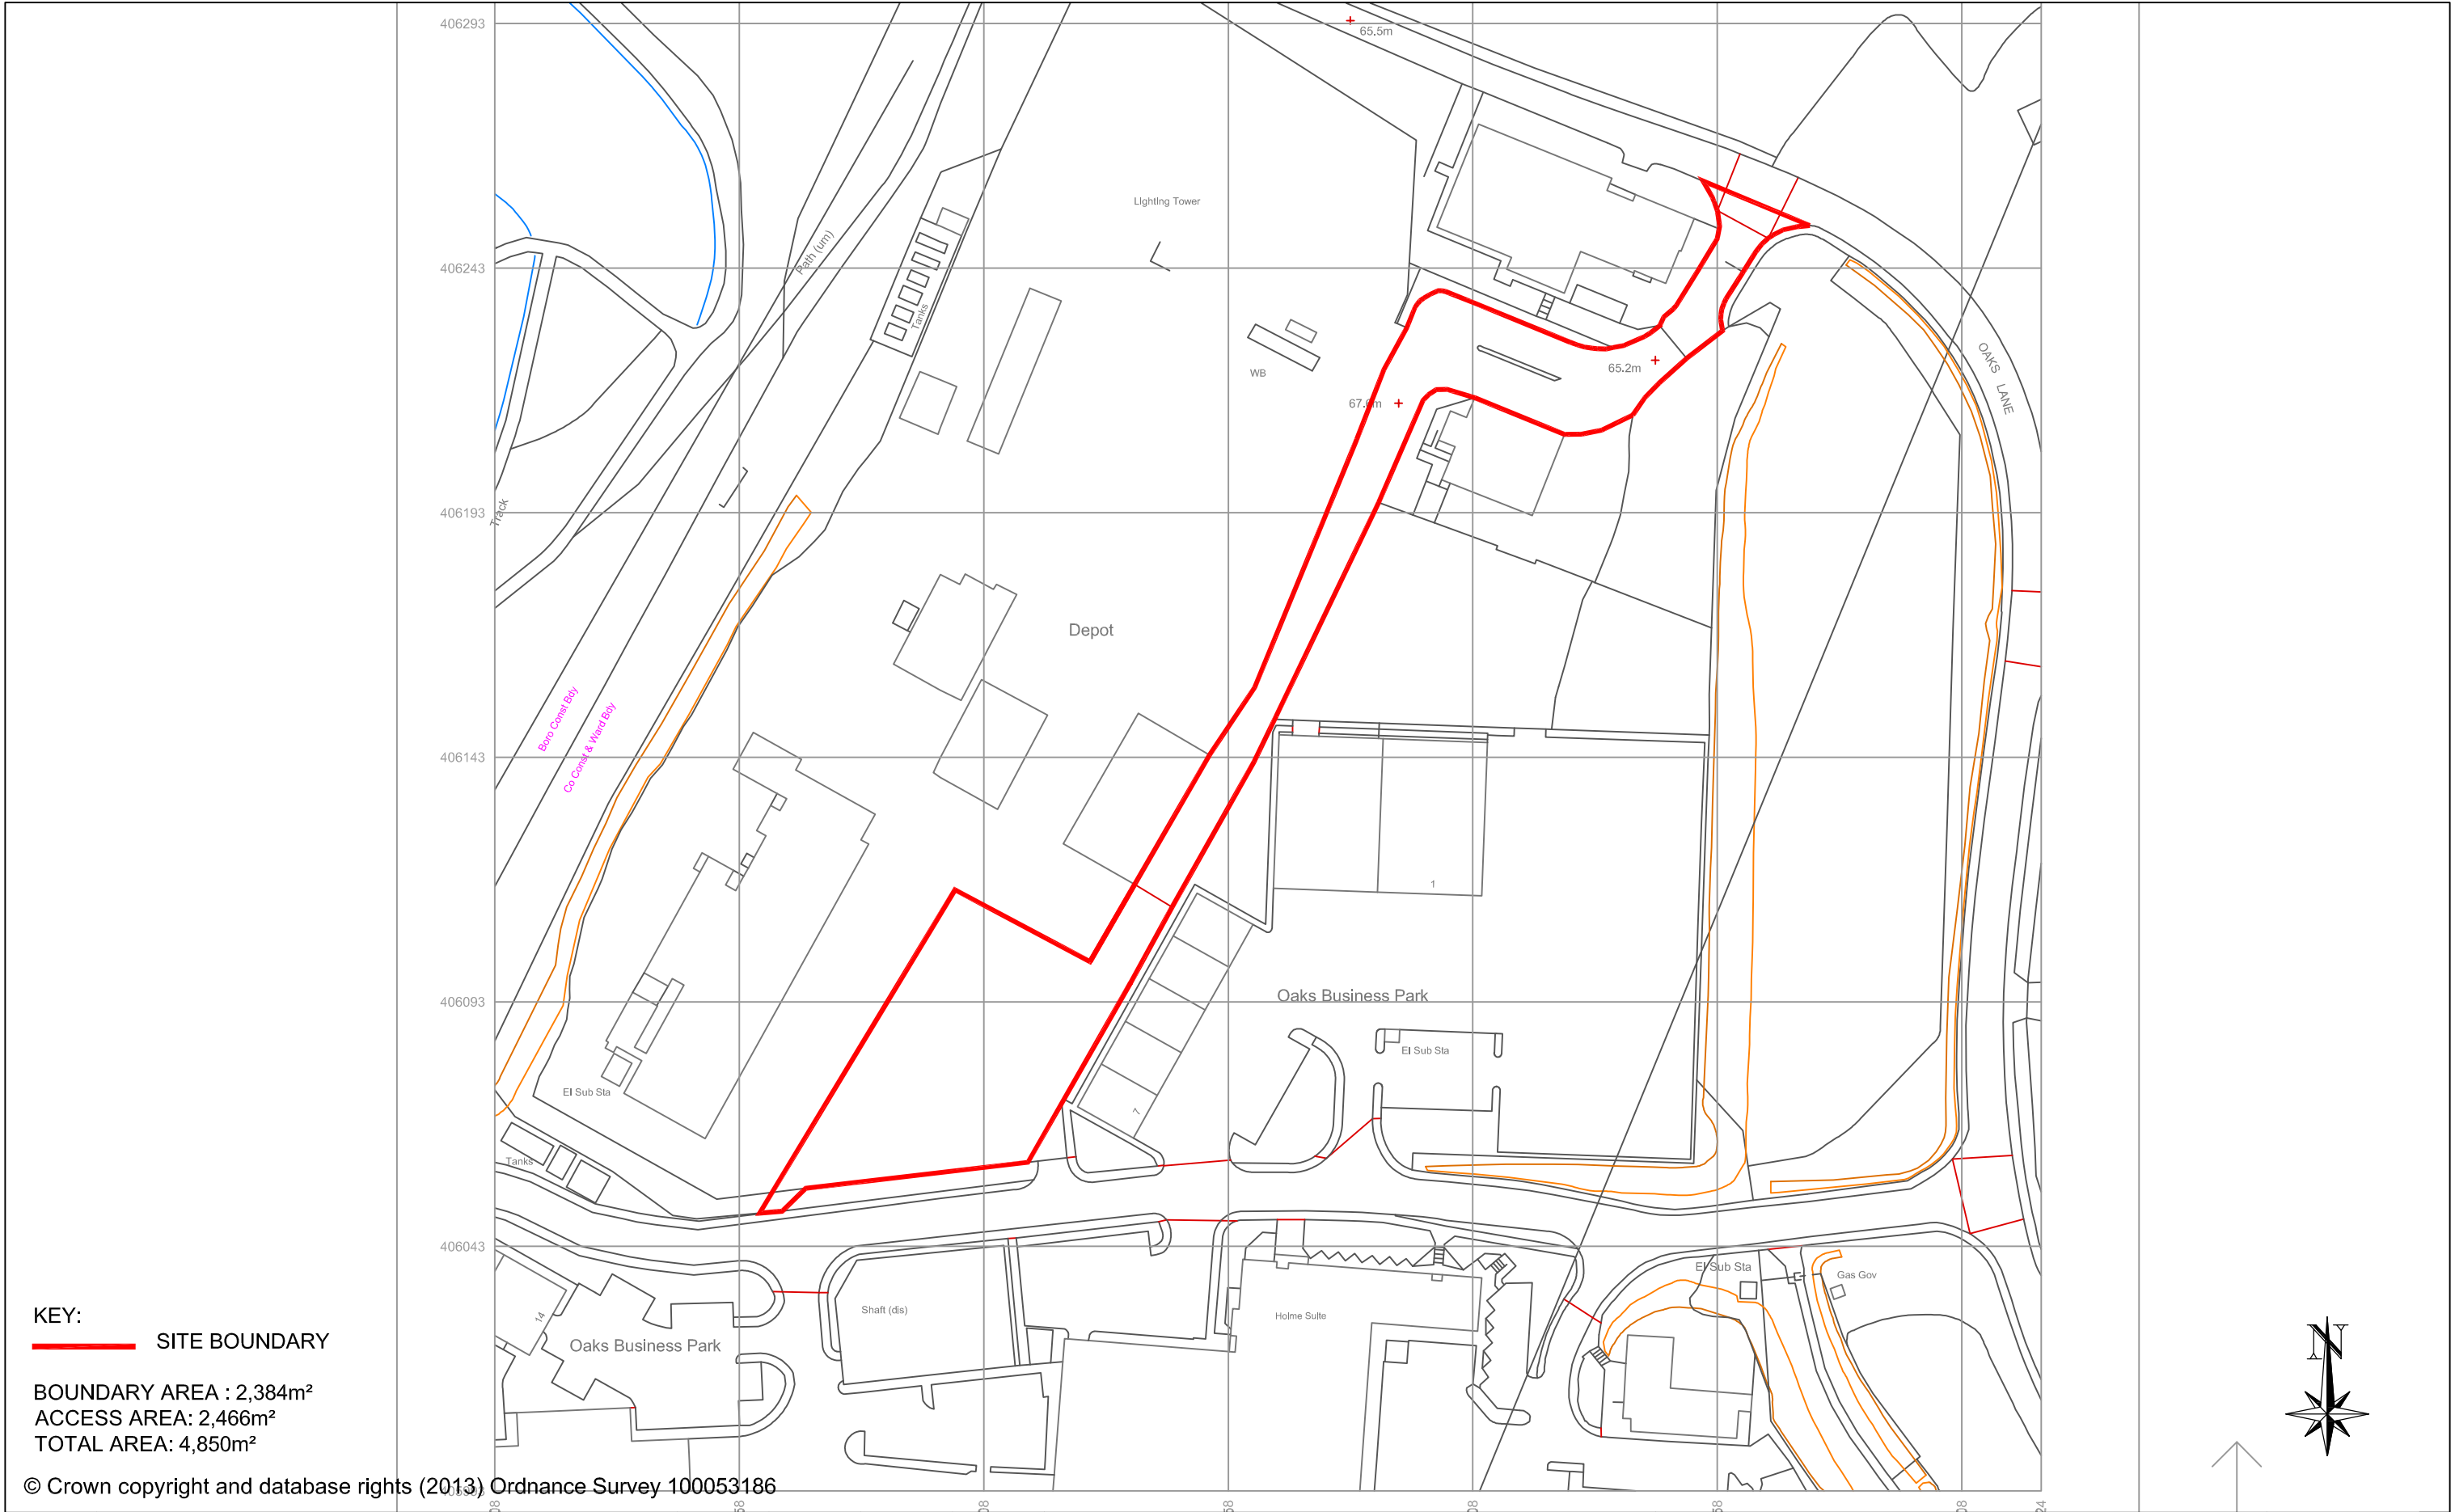

						CLIENT PEAK POWER CONNECTIONS LTD	TITLE APPLICATION AREA		
						PROJECT STAIRFOOT: OAKS LANE, BARNLEY, S71 1HT (GRID REF: SE364060)	DRAWING NO. G000281-1002-A-D01		
A	ORIGINAL ISSUE		12/09/16	MM	KC	AJ	TYPE PRELIMINARY	SCALE 1 : 1250	
ISSUE	DETAILS		DATE	DRAWN	CHECKED	APPROVED			
The information in this drawing is the copyright of Sterling Power Utilities Ltd. It must not be copied or reproduced without the express permission of Sterling Power Utilities Ltd. © 2015 Sterling Power Utilities Limited.									