
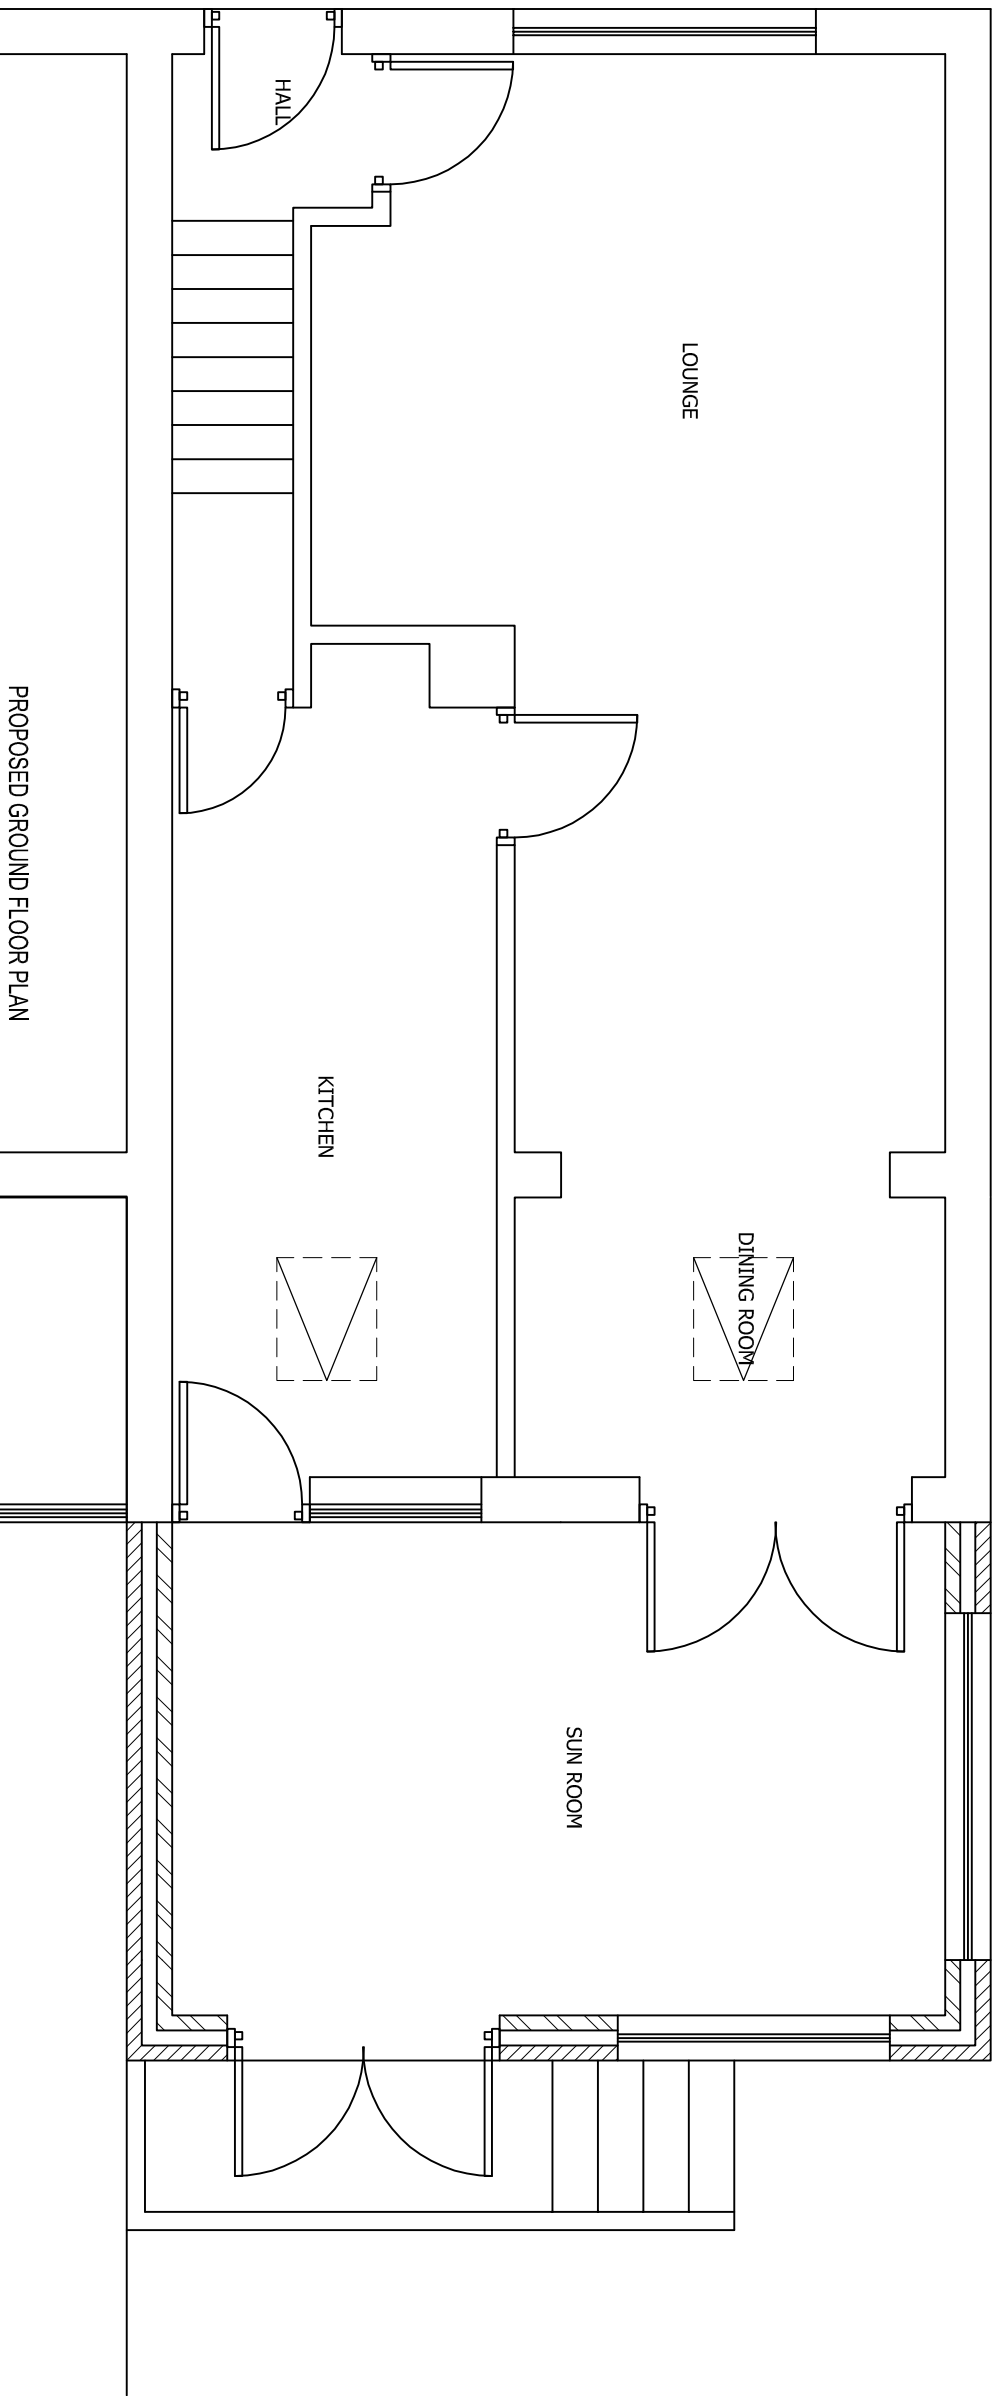


Drawing No.	Rev No.
MCM001	-004

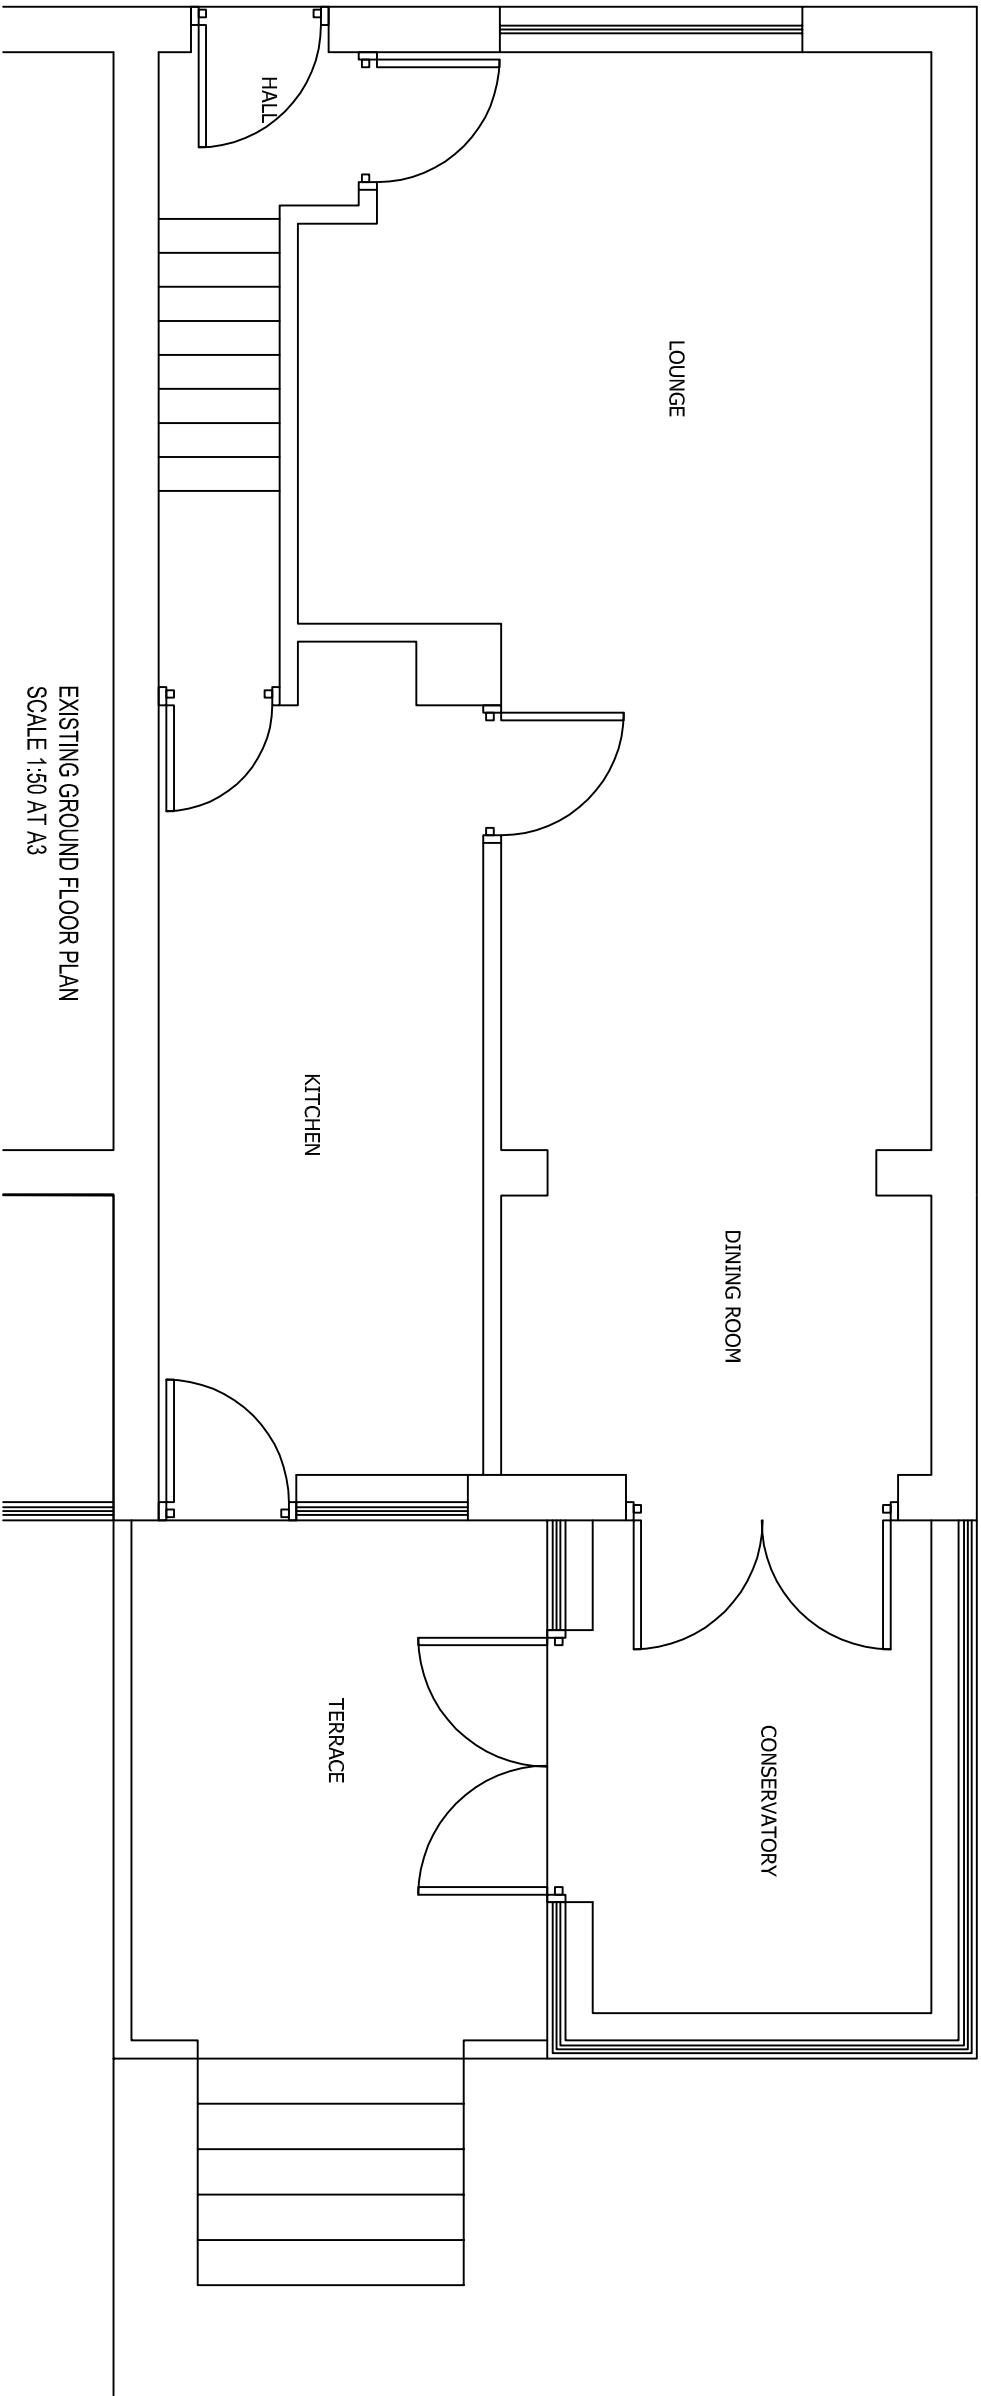

DO NOT SCALE: Contractor to check all dimensions and report any omissions or errors

NOTES

Rev	Description	By	CHK	App	Date
-----	-------------	----	-----	-----	------

JRB DESIGNS LTD
1 Saville Road
Cudworth
Barnsley
S72 8LT
Tel: 01226 383542
Fax: 01226 380078
Mob: 07970 541192
Email: joiner@jrbdesigns.co.uk
This drawing is copyright. © Jrbdesigns Ltd.

Client
MR C MARKEY

Drawing Title

PROPOSED PLANS

Address

30 DEACONS WAY
MONK BRETON
BARNSELEY
S71 2HU

Project Title:

PROPOSED SINGLE STOREY REAR EXTENSION

Purpose of Issue:

PLANNING

Drawing Status

FIRST ISSUE

Scale at A3	Drawn By	Date	
AS SHOWN	JRB	15/04/2010	
Checked By	Date	Approved By	Date
CM	15/04/2010	CM	15/04/2010
Project No.	Drawing No.	Revision	
MCM001	004	-	

APPROVAL ☒ INFORMATION ☐ TENDER ☐ CONTRACT ☐ CONSTRUCTION ☐