
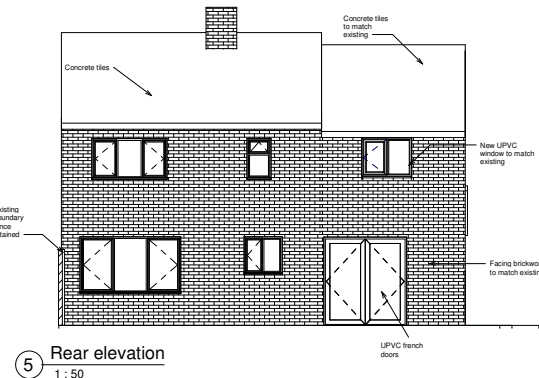
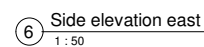
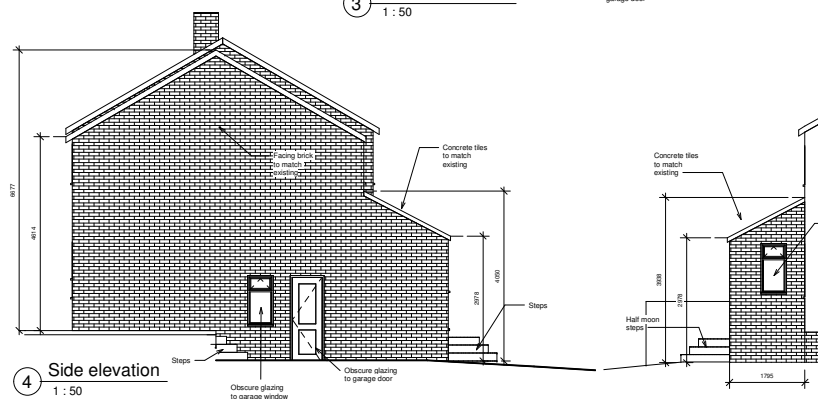
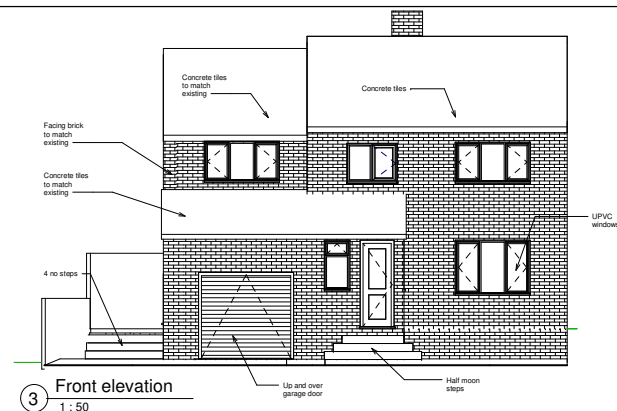
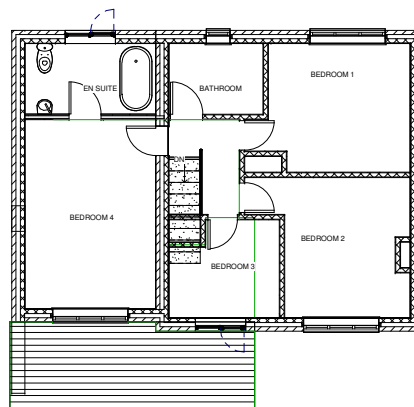


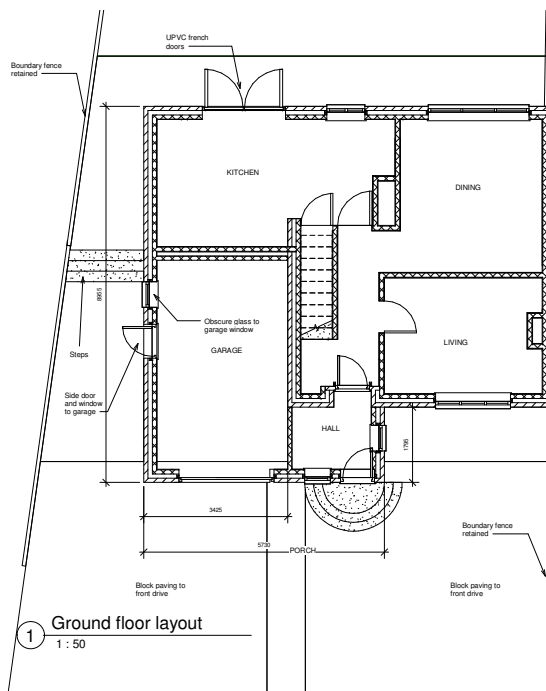

Mr & Mrs Witham
20 Oakdale Road Worsbrough S70 4AD
PROPOSED EXTENSION

[illegible]Proposed plans
and elevations

Project number	PSW/2019
Date	24-5-19
Drawn by	.
Checked by	.

02

Scale 1 : 50