TAYLOR TUXFORD ASSOCIATES

CONSULTING BUILDING ENGINEERS & ARCHITECTURAL DESIGNERS

Unauthorised copying or use of this drawing is not permitted
Copyright © 2016 Taylor Tuxford Associates Limited

Rev	Date	Amendments	By	Ap
A	02.10.17	Preliminary drawing issue	MT	RT
B	25.10.17	LA Submission	MT	RT

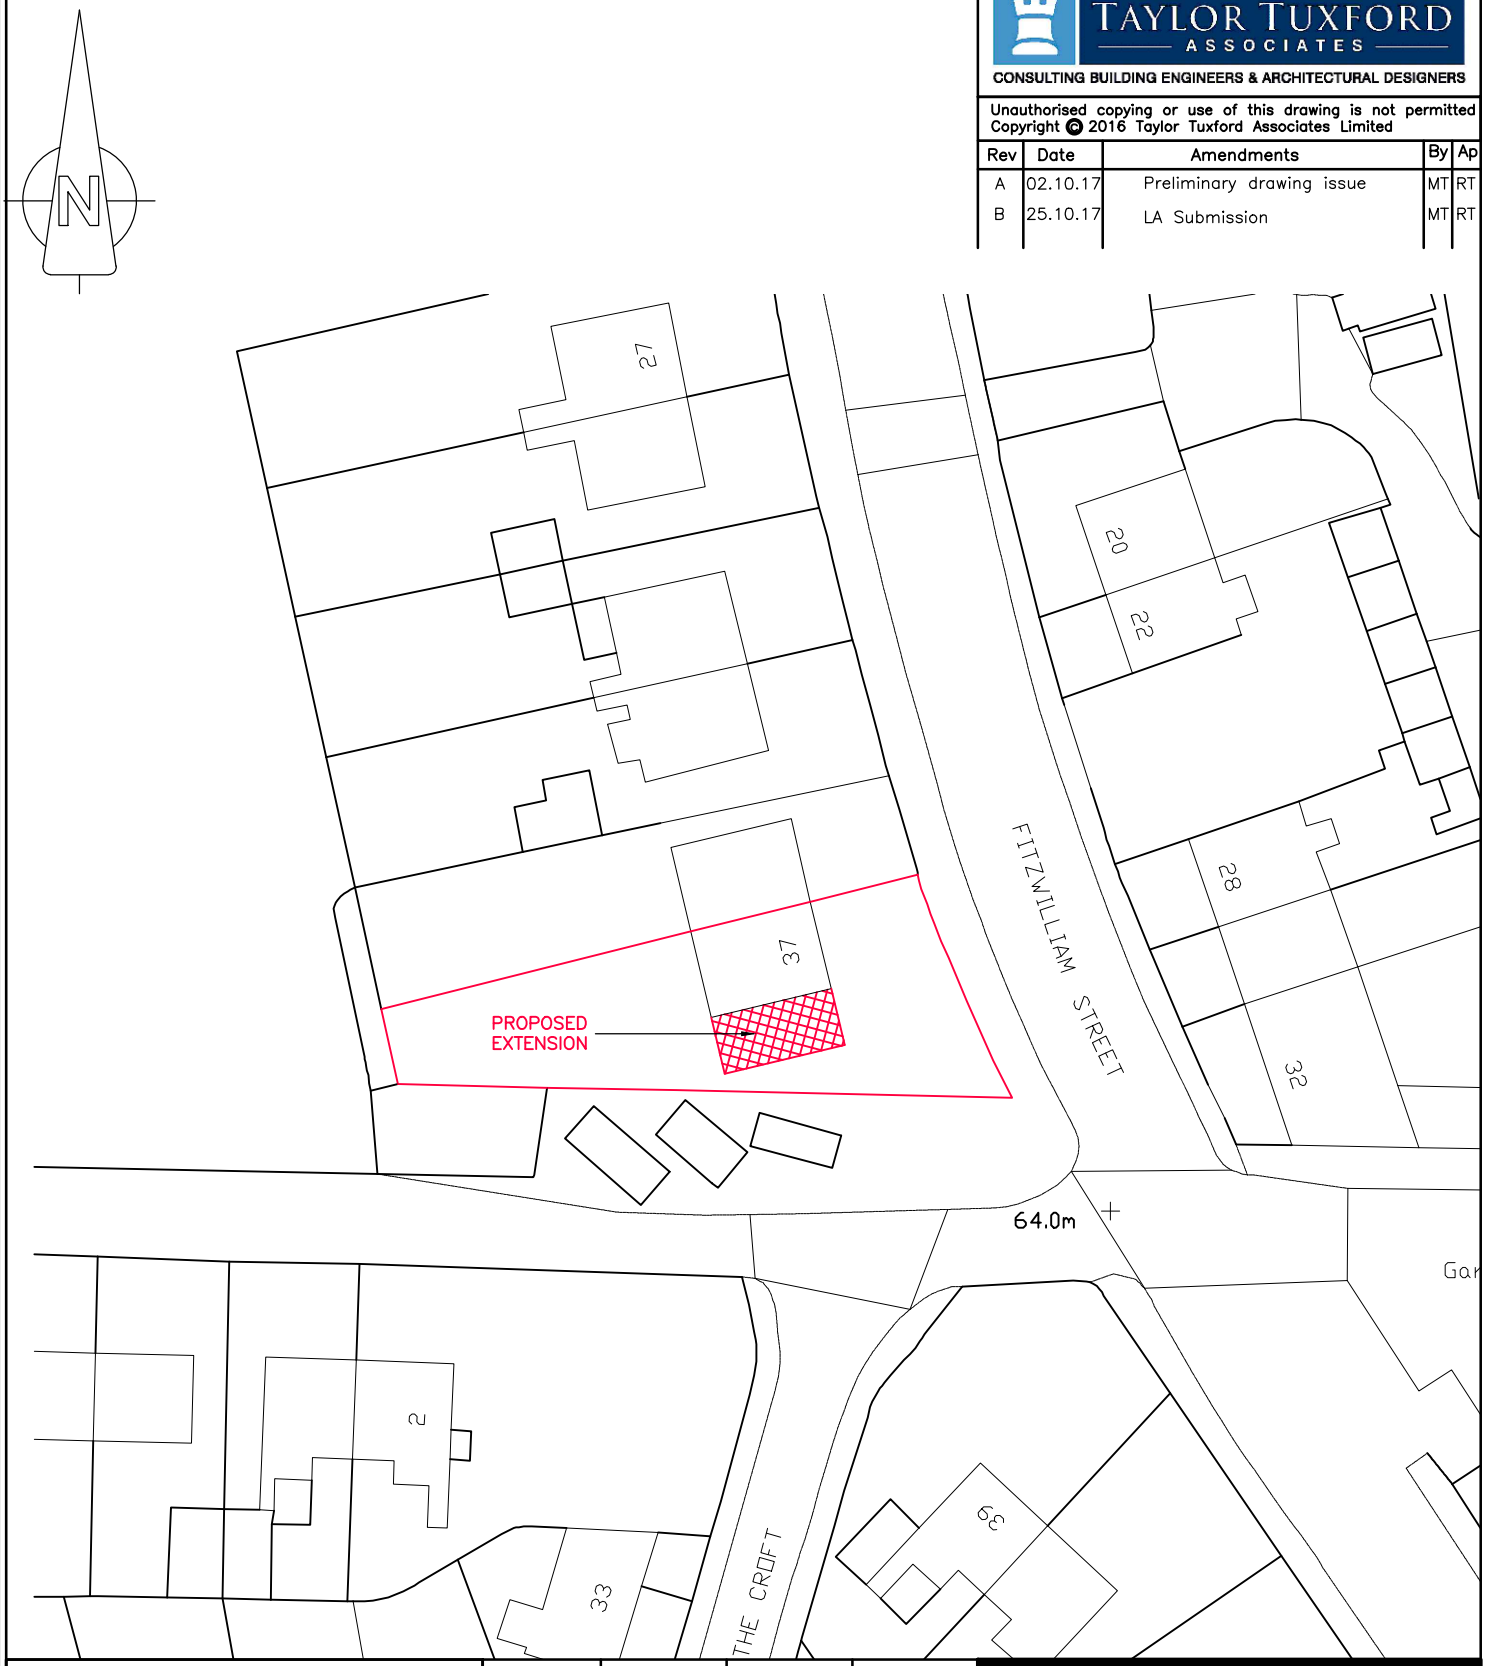

Project/Client

37 Fitzwilliam Street, Elsecar
S74 8EE
Mr C Hetherington
Miss H Bardwell

Drawn By	Checked By	Date	Scale @ A4
M Tuxford	R Taylor	Sep '17	1:500

DO NOT SCALE, IF IN DOUBT ASK.
ALL DIMENSIONS ARE IN mm UNLESS OTHERWISE STATED.
THIS DRAWING TO BE READ IN CONJUNCTION WITH DRAWING NUMBERS 17/2500/001 to 004.

Drawing Number

17/2500/002/B

Drawing Title

Block plan

Drawing Status

LA SUBMISSION

Taylor Tuxford Associates Limited
10 Flash Lane Bramley Rotherham S66 1TY
Tel: 01709 730 780 Email: info@taylortuxford.co.uk
www.taylortuxford.co.uk
Registered office: 10 Flash Lane Bramley Rotherham S66 1TY Company Reg No: 6930575

Building the Future together