

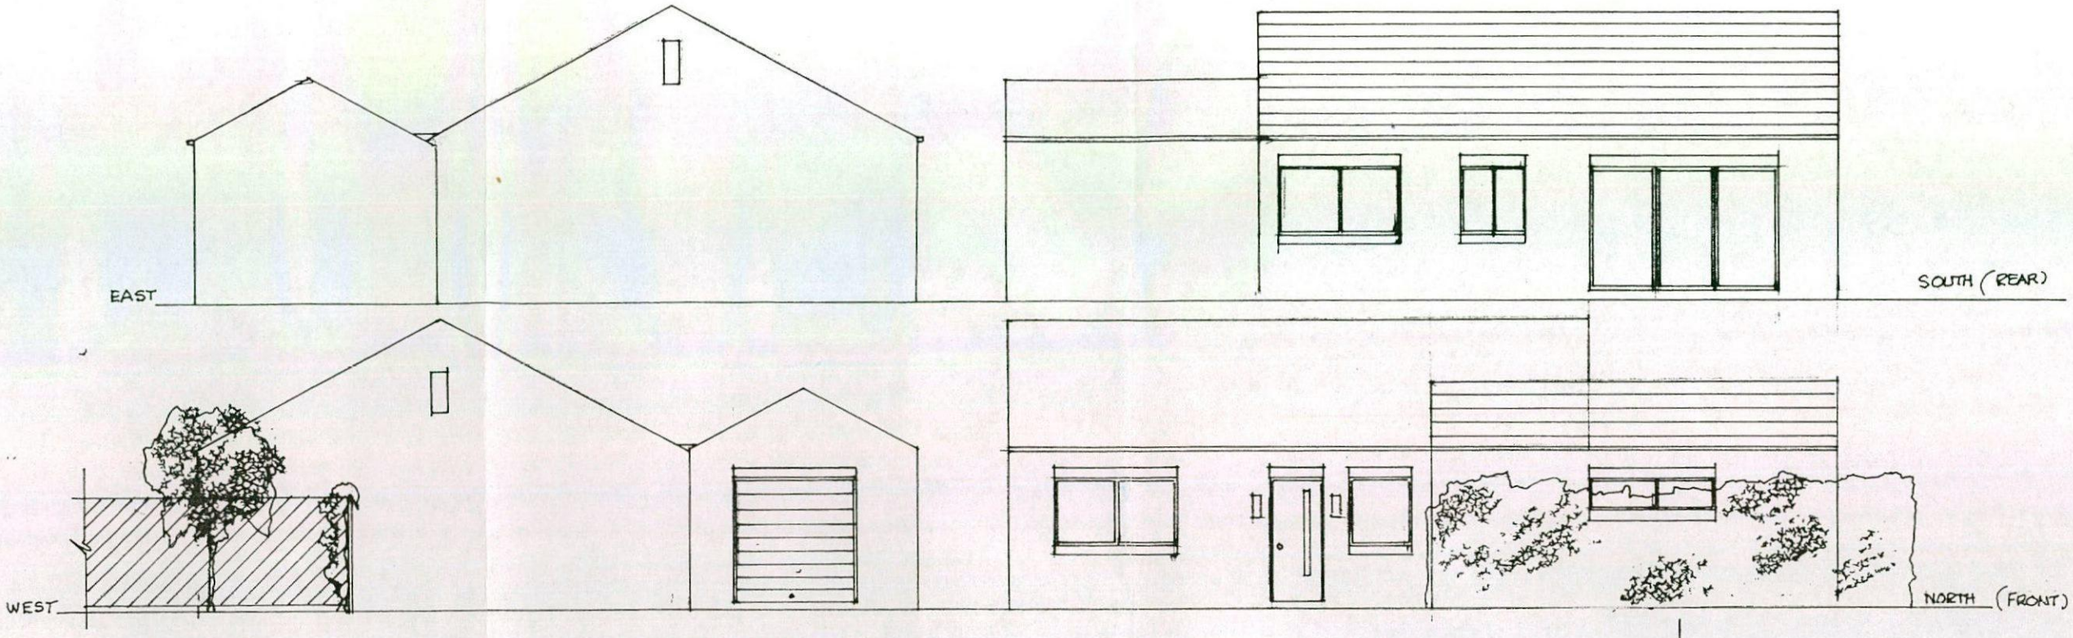


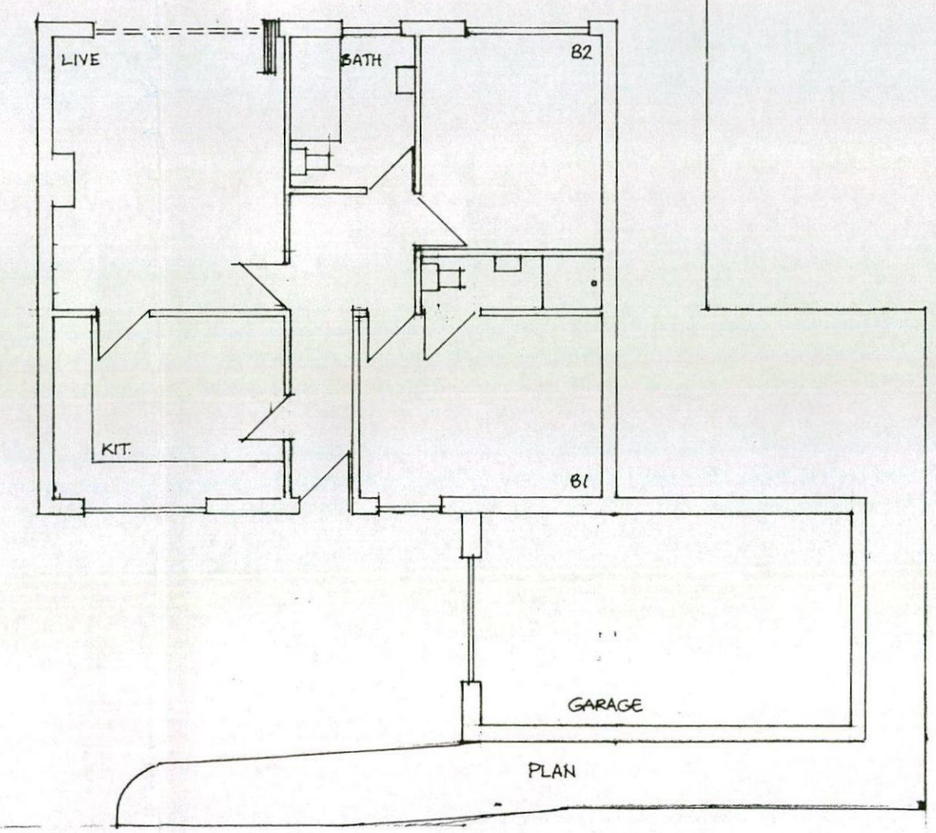

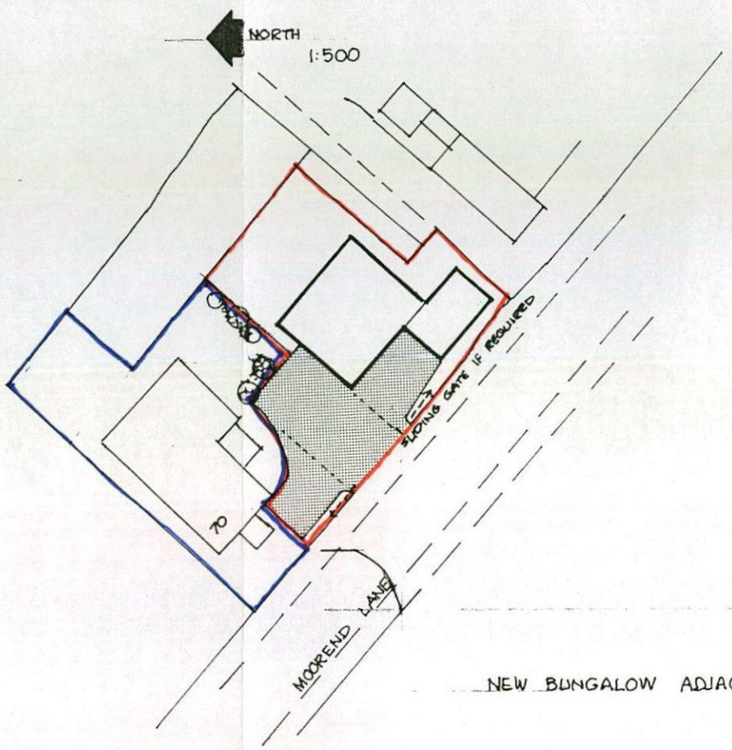

NEW BUNGALOW ADJACENT 70 MOOREND ROAD 1:500 1:100 LAYOUT, PLAN AND ELEVATIONS
DRG A1 12/2014.

Dip. Arch. Dip. T. P. A.R.I.B.A.
Architect & Town Planner
14 Huddersfield Road, Ingbirchworth
Sheffield S36 7GF tel: 01226 763707