Revision		Date	Drawn	Checked
A	Red Lne Boundary Amended.	07/07/2021	DB	AH

South Elevation
Scale: 1 : 100

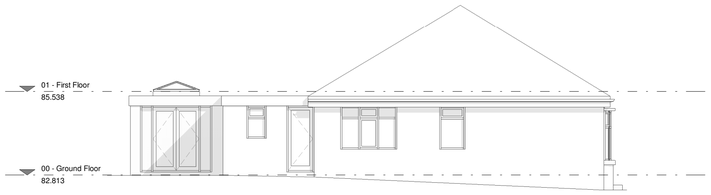

West Elevation
Scale: 1 : 100

North Elevation
Scale: 1 : 100

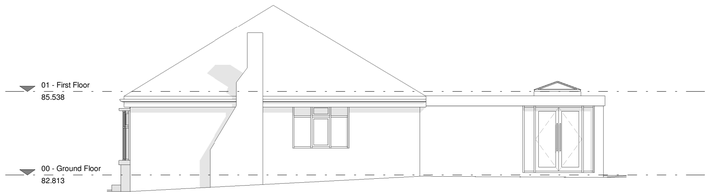

East Elevation
Scale: 1 : 100

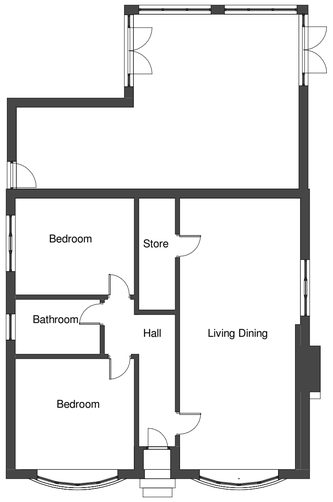

00 - Ground Floor
Scale: 1 : 100

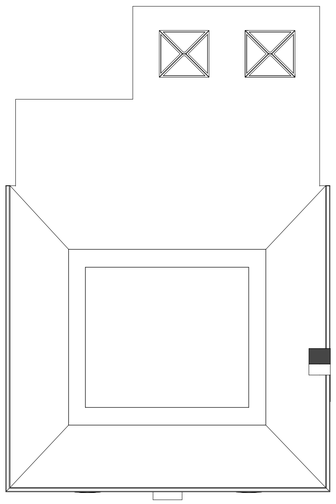

01 - First Floor
Scale: 1 : 100

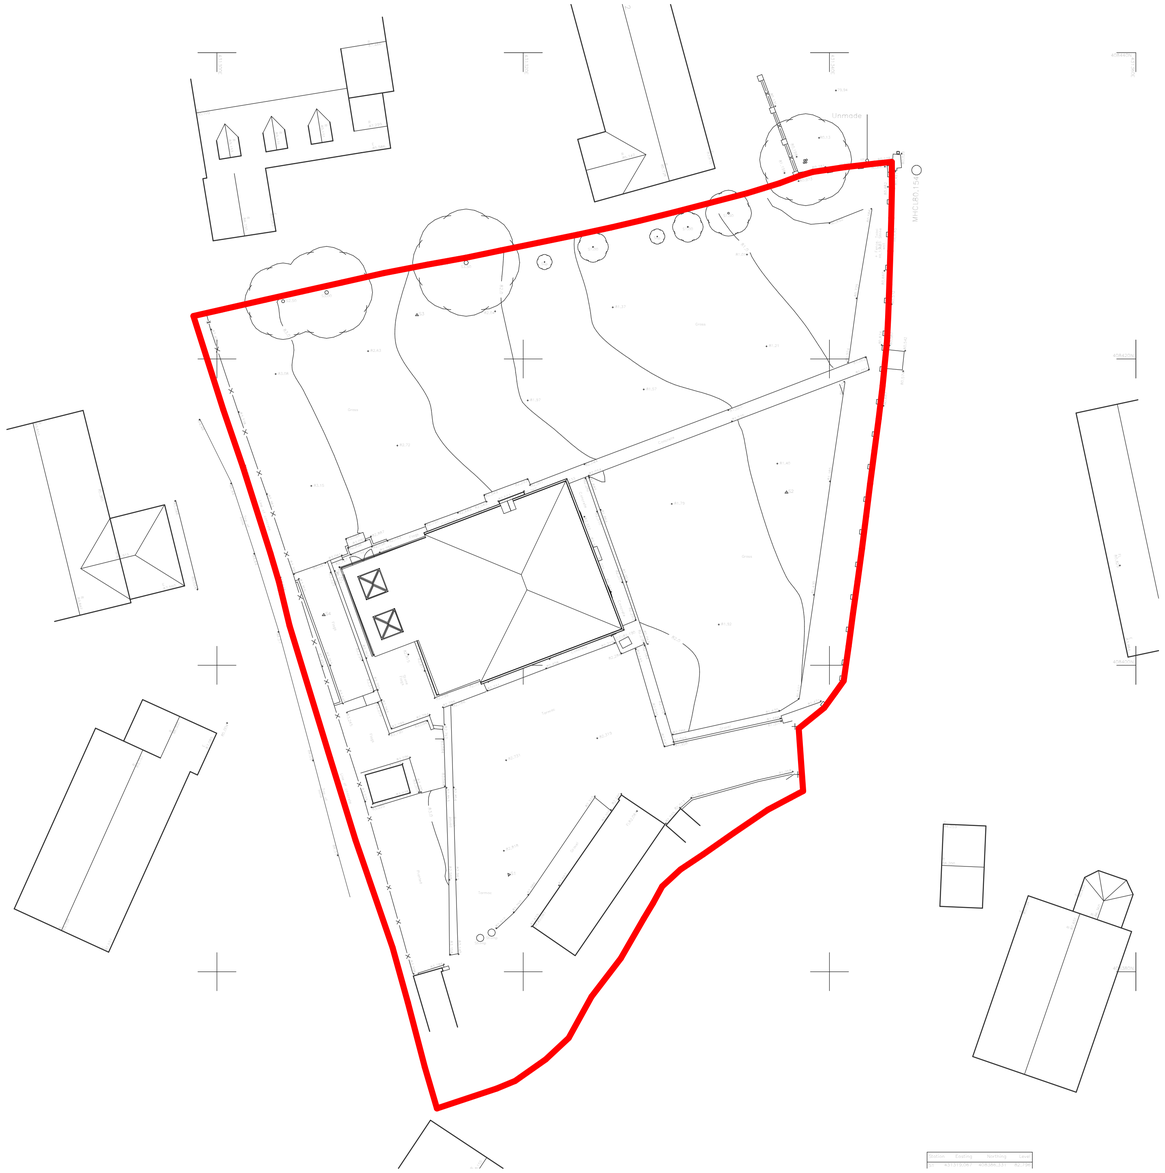

Site Plan
Scale: 1 : 200

Location Plan
Scale: 1 : 1250

CODA Bespoke

CODA Studios Ltd
70-71 Cornish Place, Cornish St, Sheffield, S6 3AF
T: 0114 279 6003
E: information@codastudios.co.uk

Drawn	Checked	Date	Scale	Revision
DB	AH	03/31/21	As @ A1 indicated	A

Client	Mr & Mrs Reed
Project	Baraugh Lane
Title	Existing
Dwg No.	3016- 001

© COPYRIGHT EXISTS ON THE DESIGNS AND INFORMATION SHOWN ON THIS DRAWING.

The Contractor must verify all dimensions on site before making shop drawings or commencing work of any kind. No dimensions to be scaled from this drawing. Architect to be notified of any discrepancies in dimensions immediately.