




A-6 Elevation 1:50

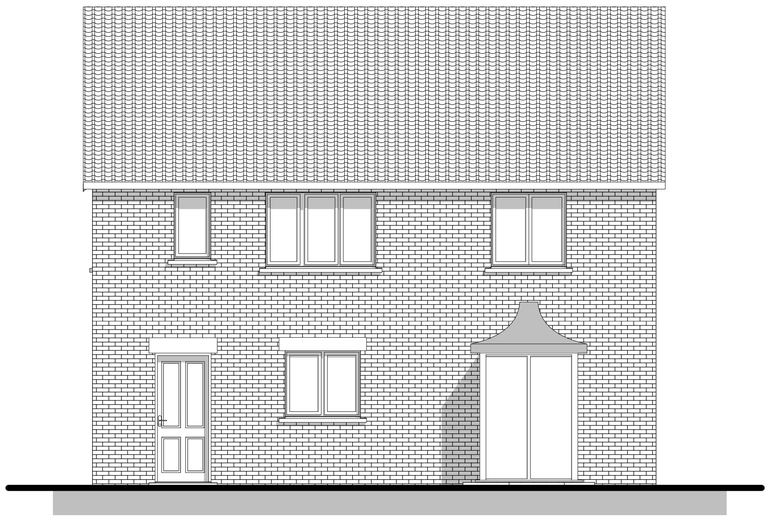

A-7 Elevation 1:50

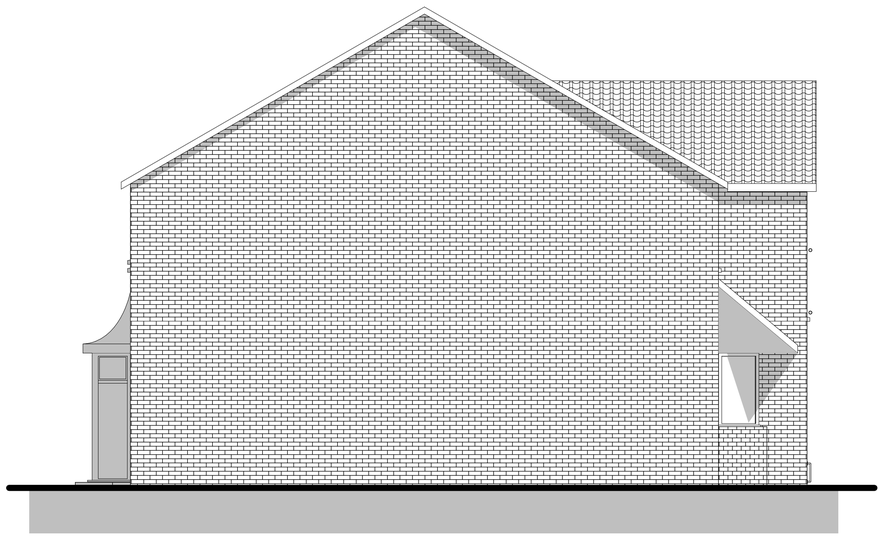

A-9 Elevation 1:50

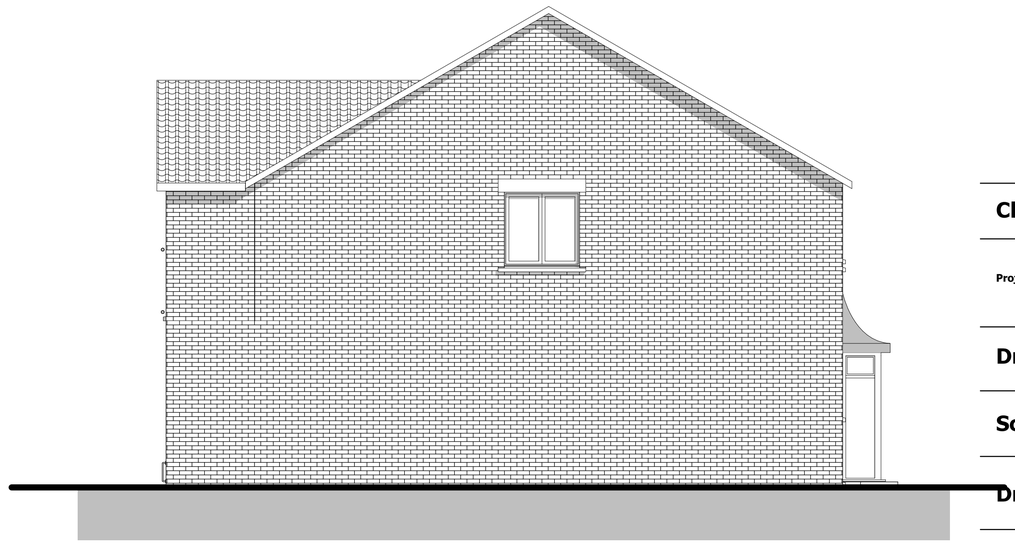

A-8 Elevation 1:50

RevID	ChID	Change Name	Date
A		Roof pitch reduced from 40 to 30 degrees client request	4/5/16

Client: Wilson

Project: Proposed Single Residential Property at land Rear of 35 Summer Lane, Royston

Drawing Title: Elevations

Scale: 1:50 **Date:**5/4/2016

Drawn By: AR **Rev:** A

Drawing Nr: 2

Alan Robinson
Chartered Architect BA Dip Arch RIBA BSc (Hons)
2 Gawber Road, Barnsley S75 2AF
Tel/Fax 01226 286066
Mob: 07947808933