
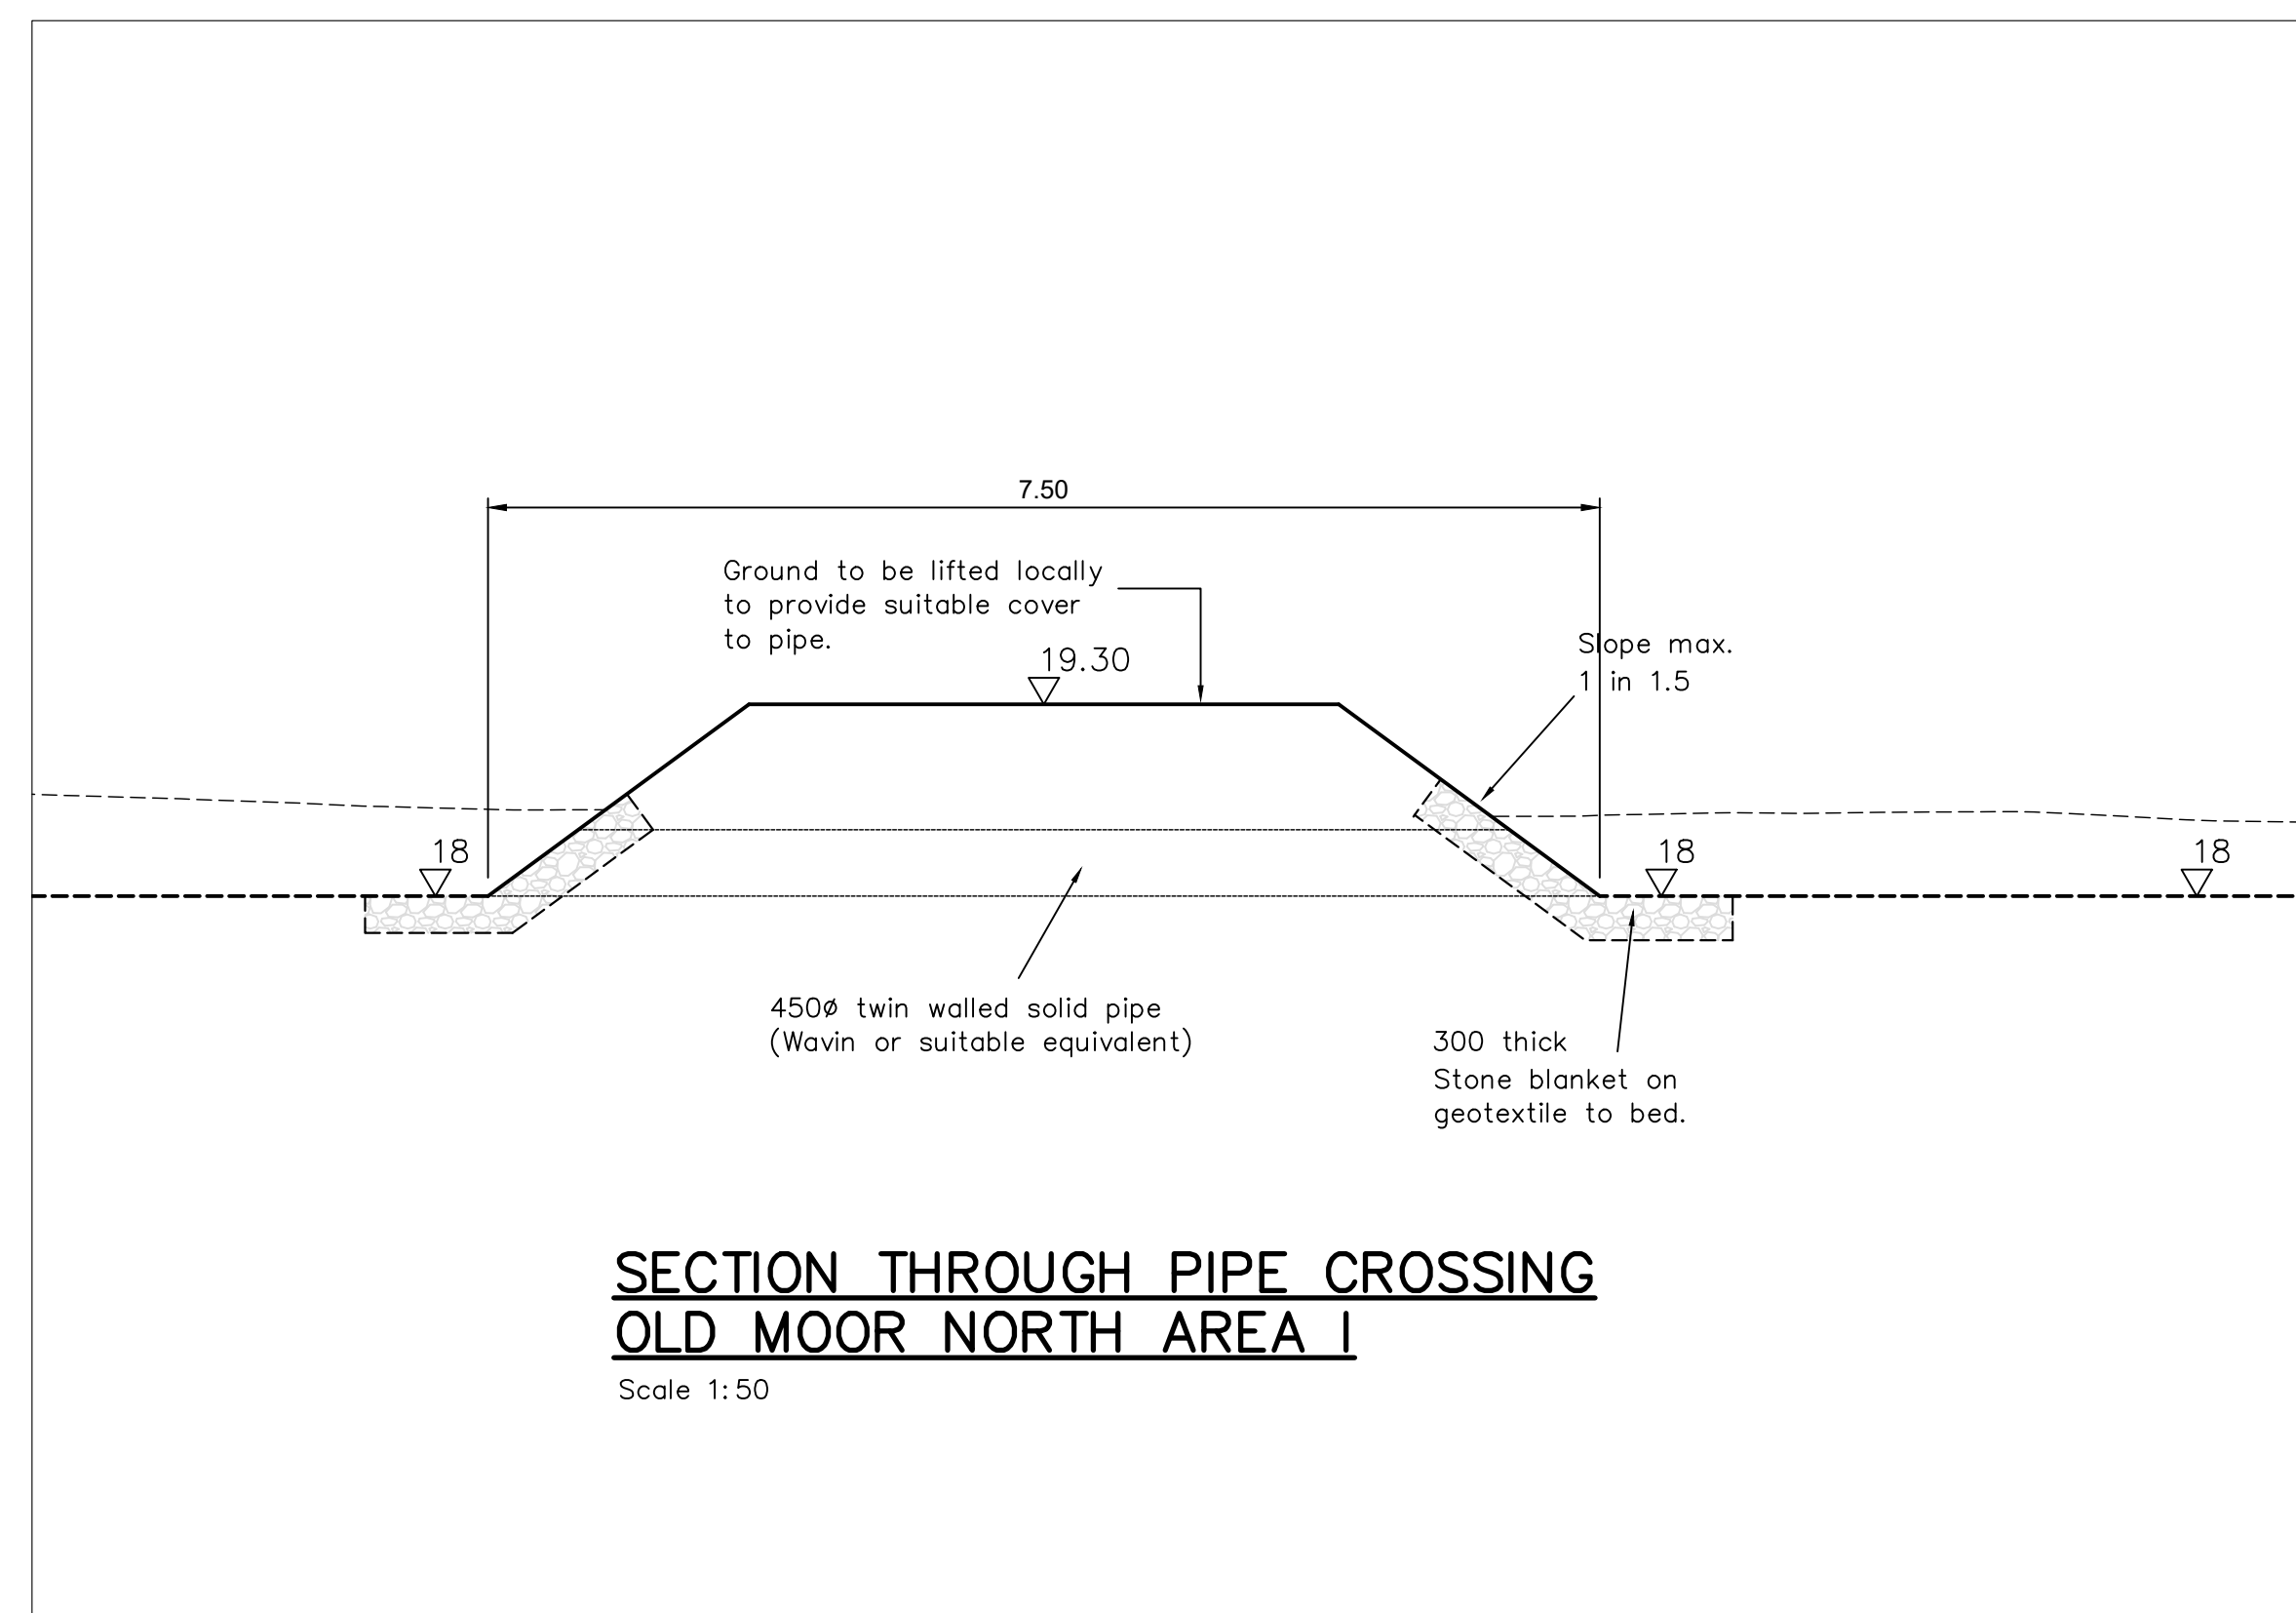
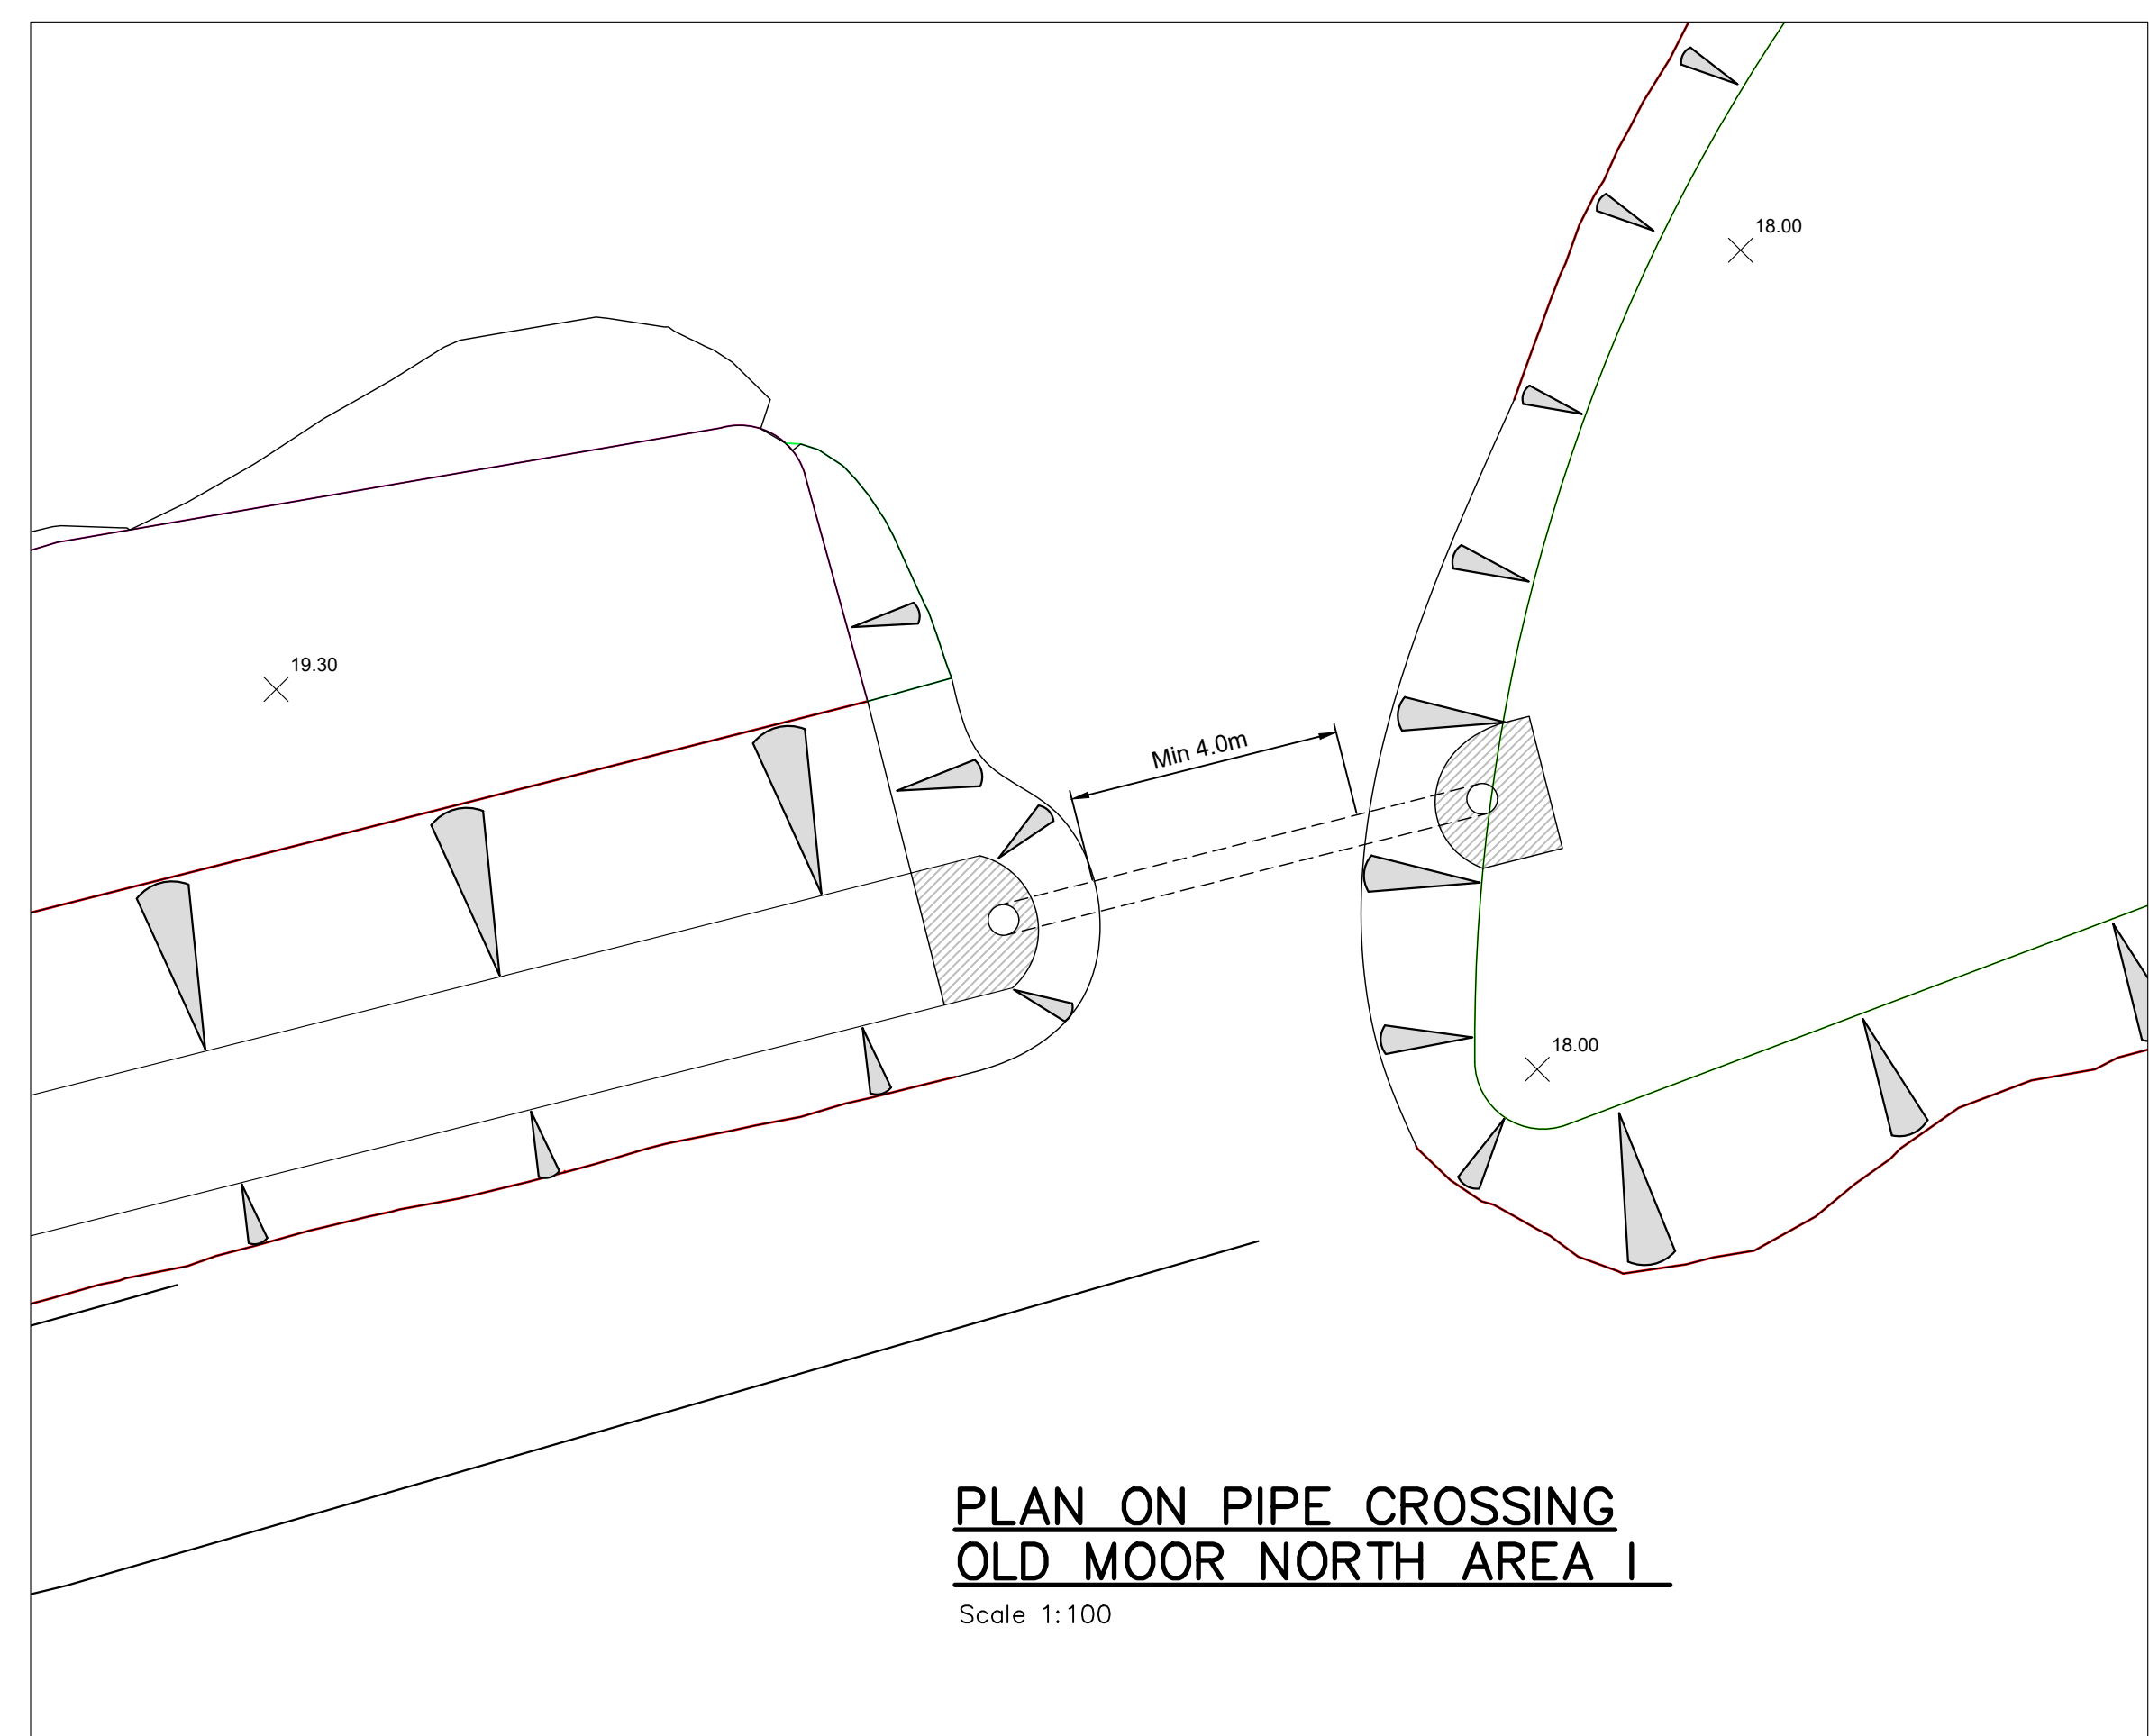
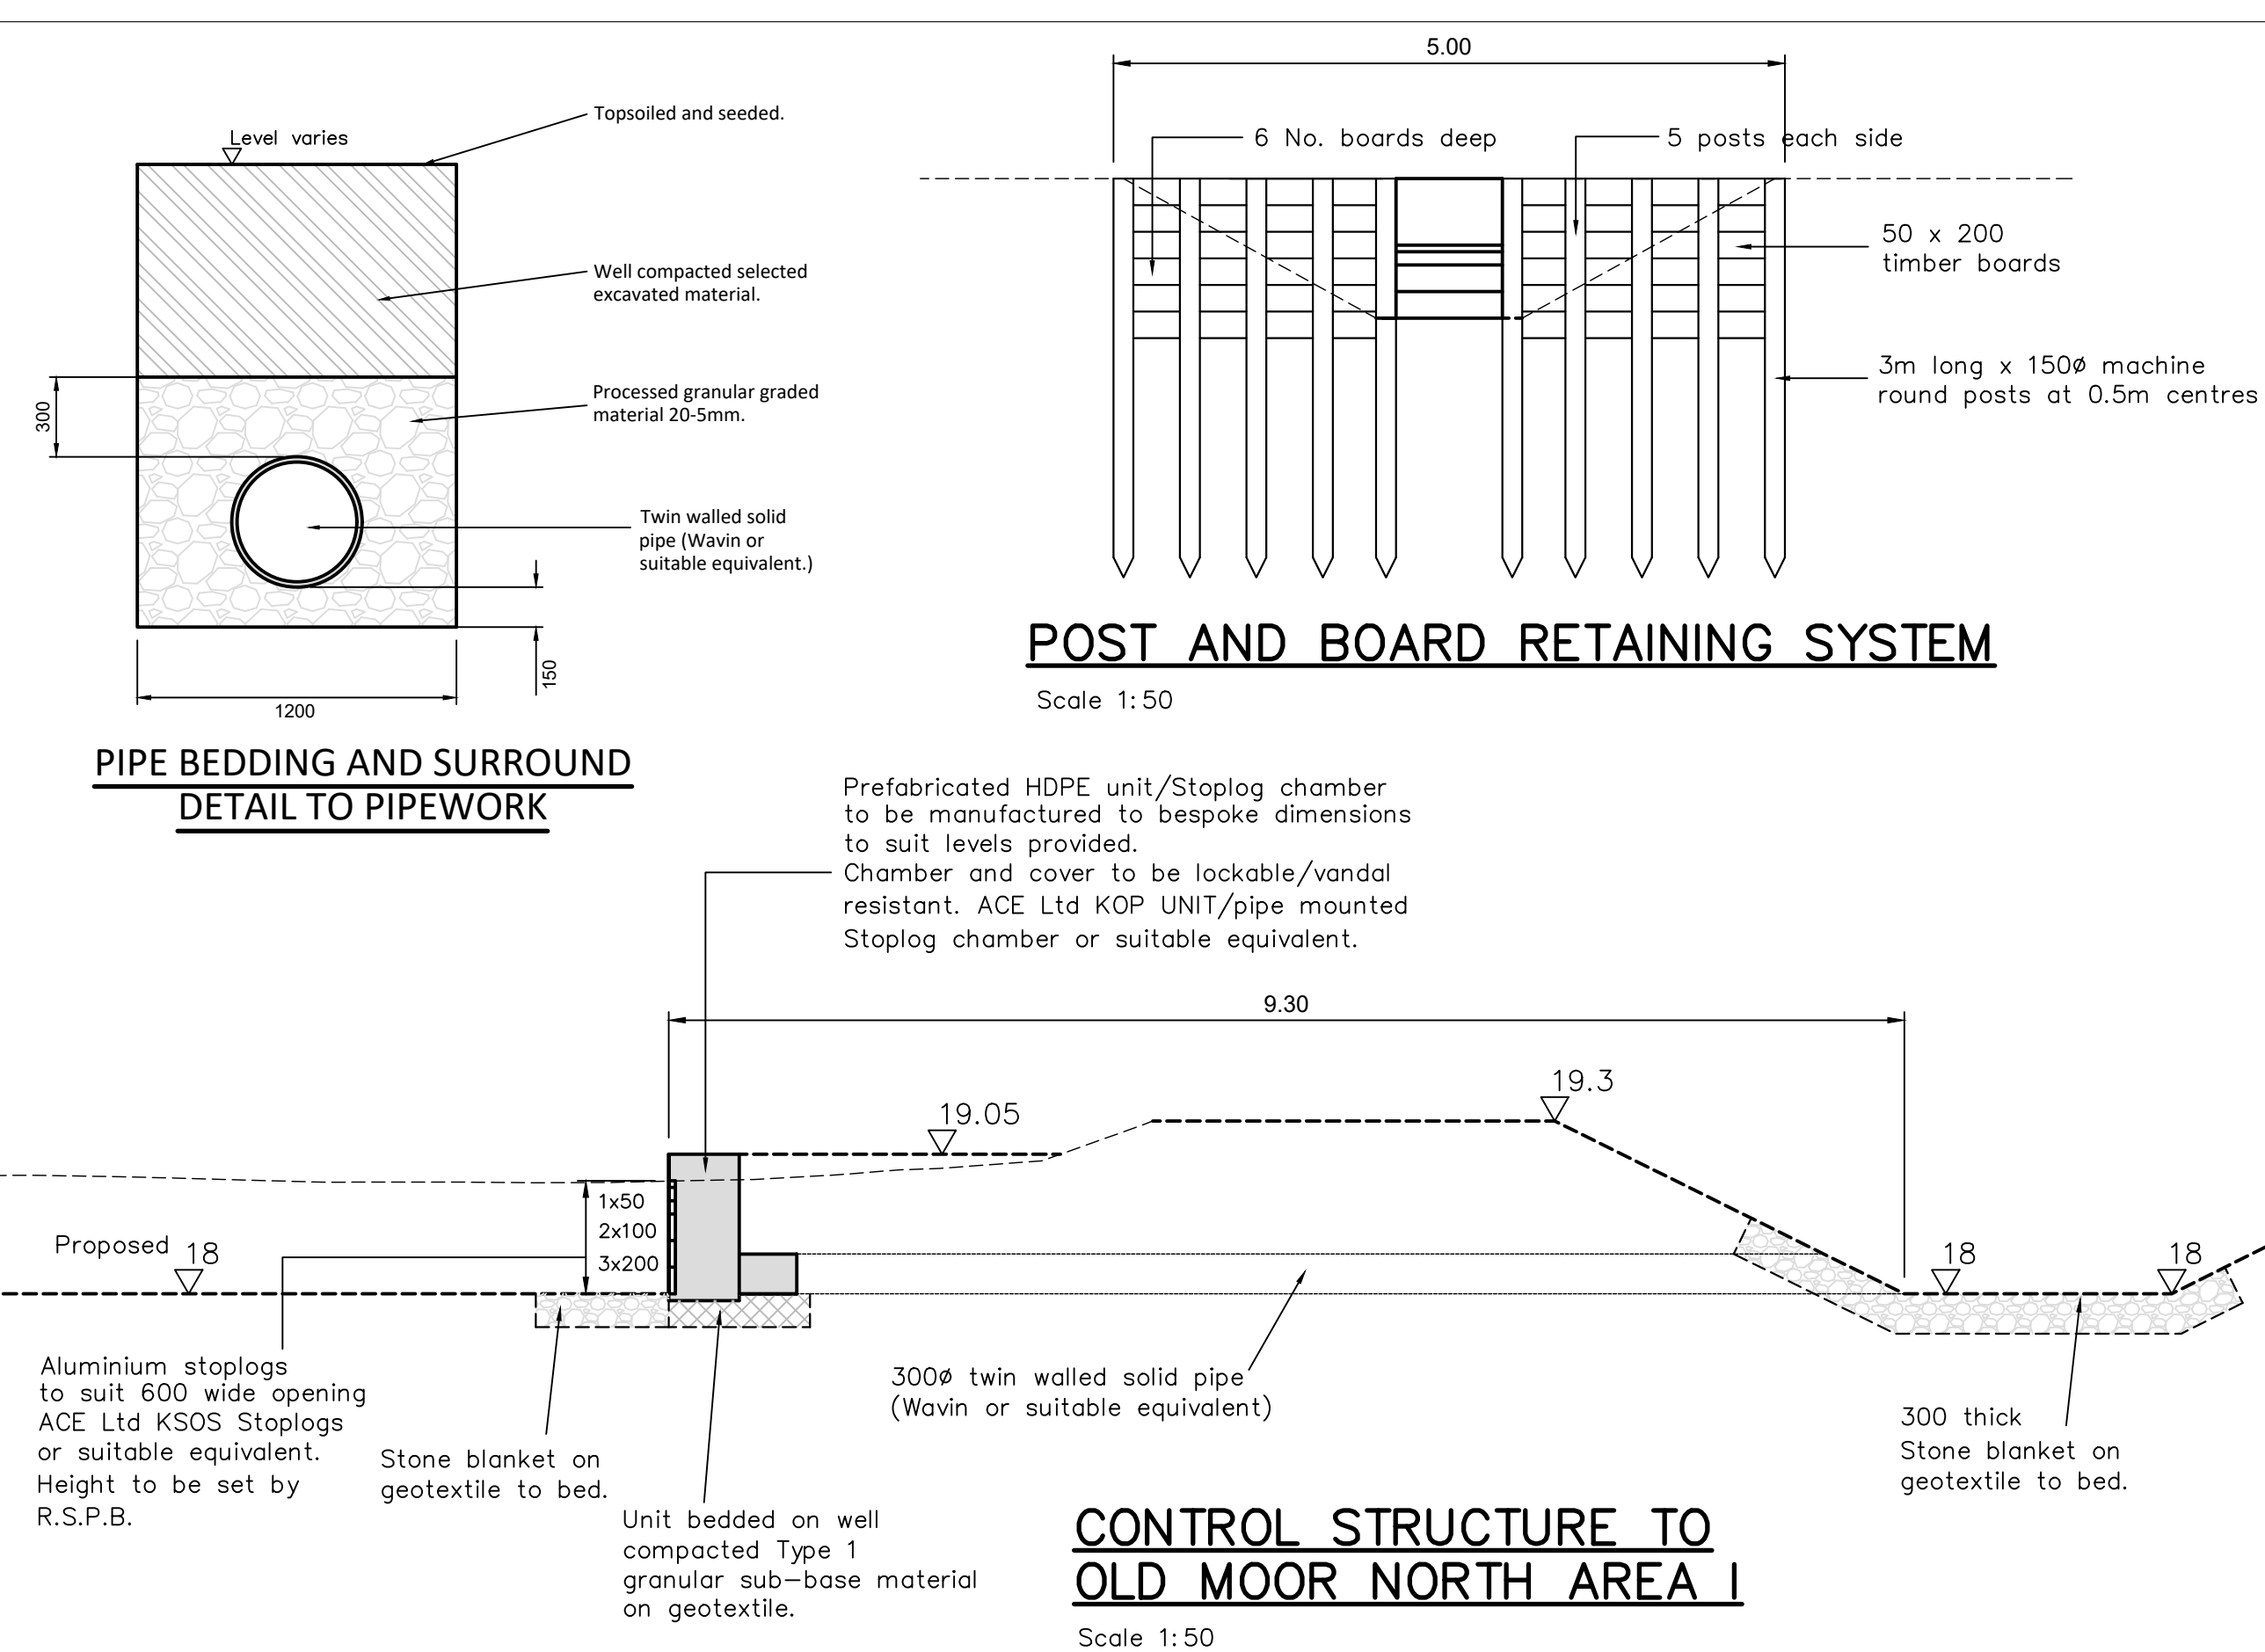
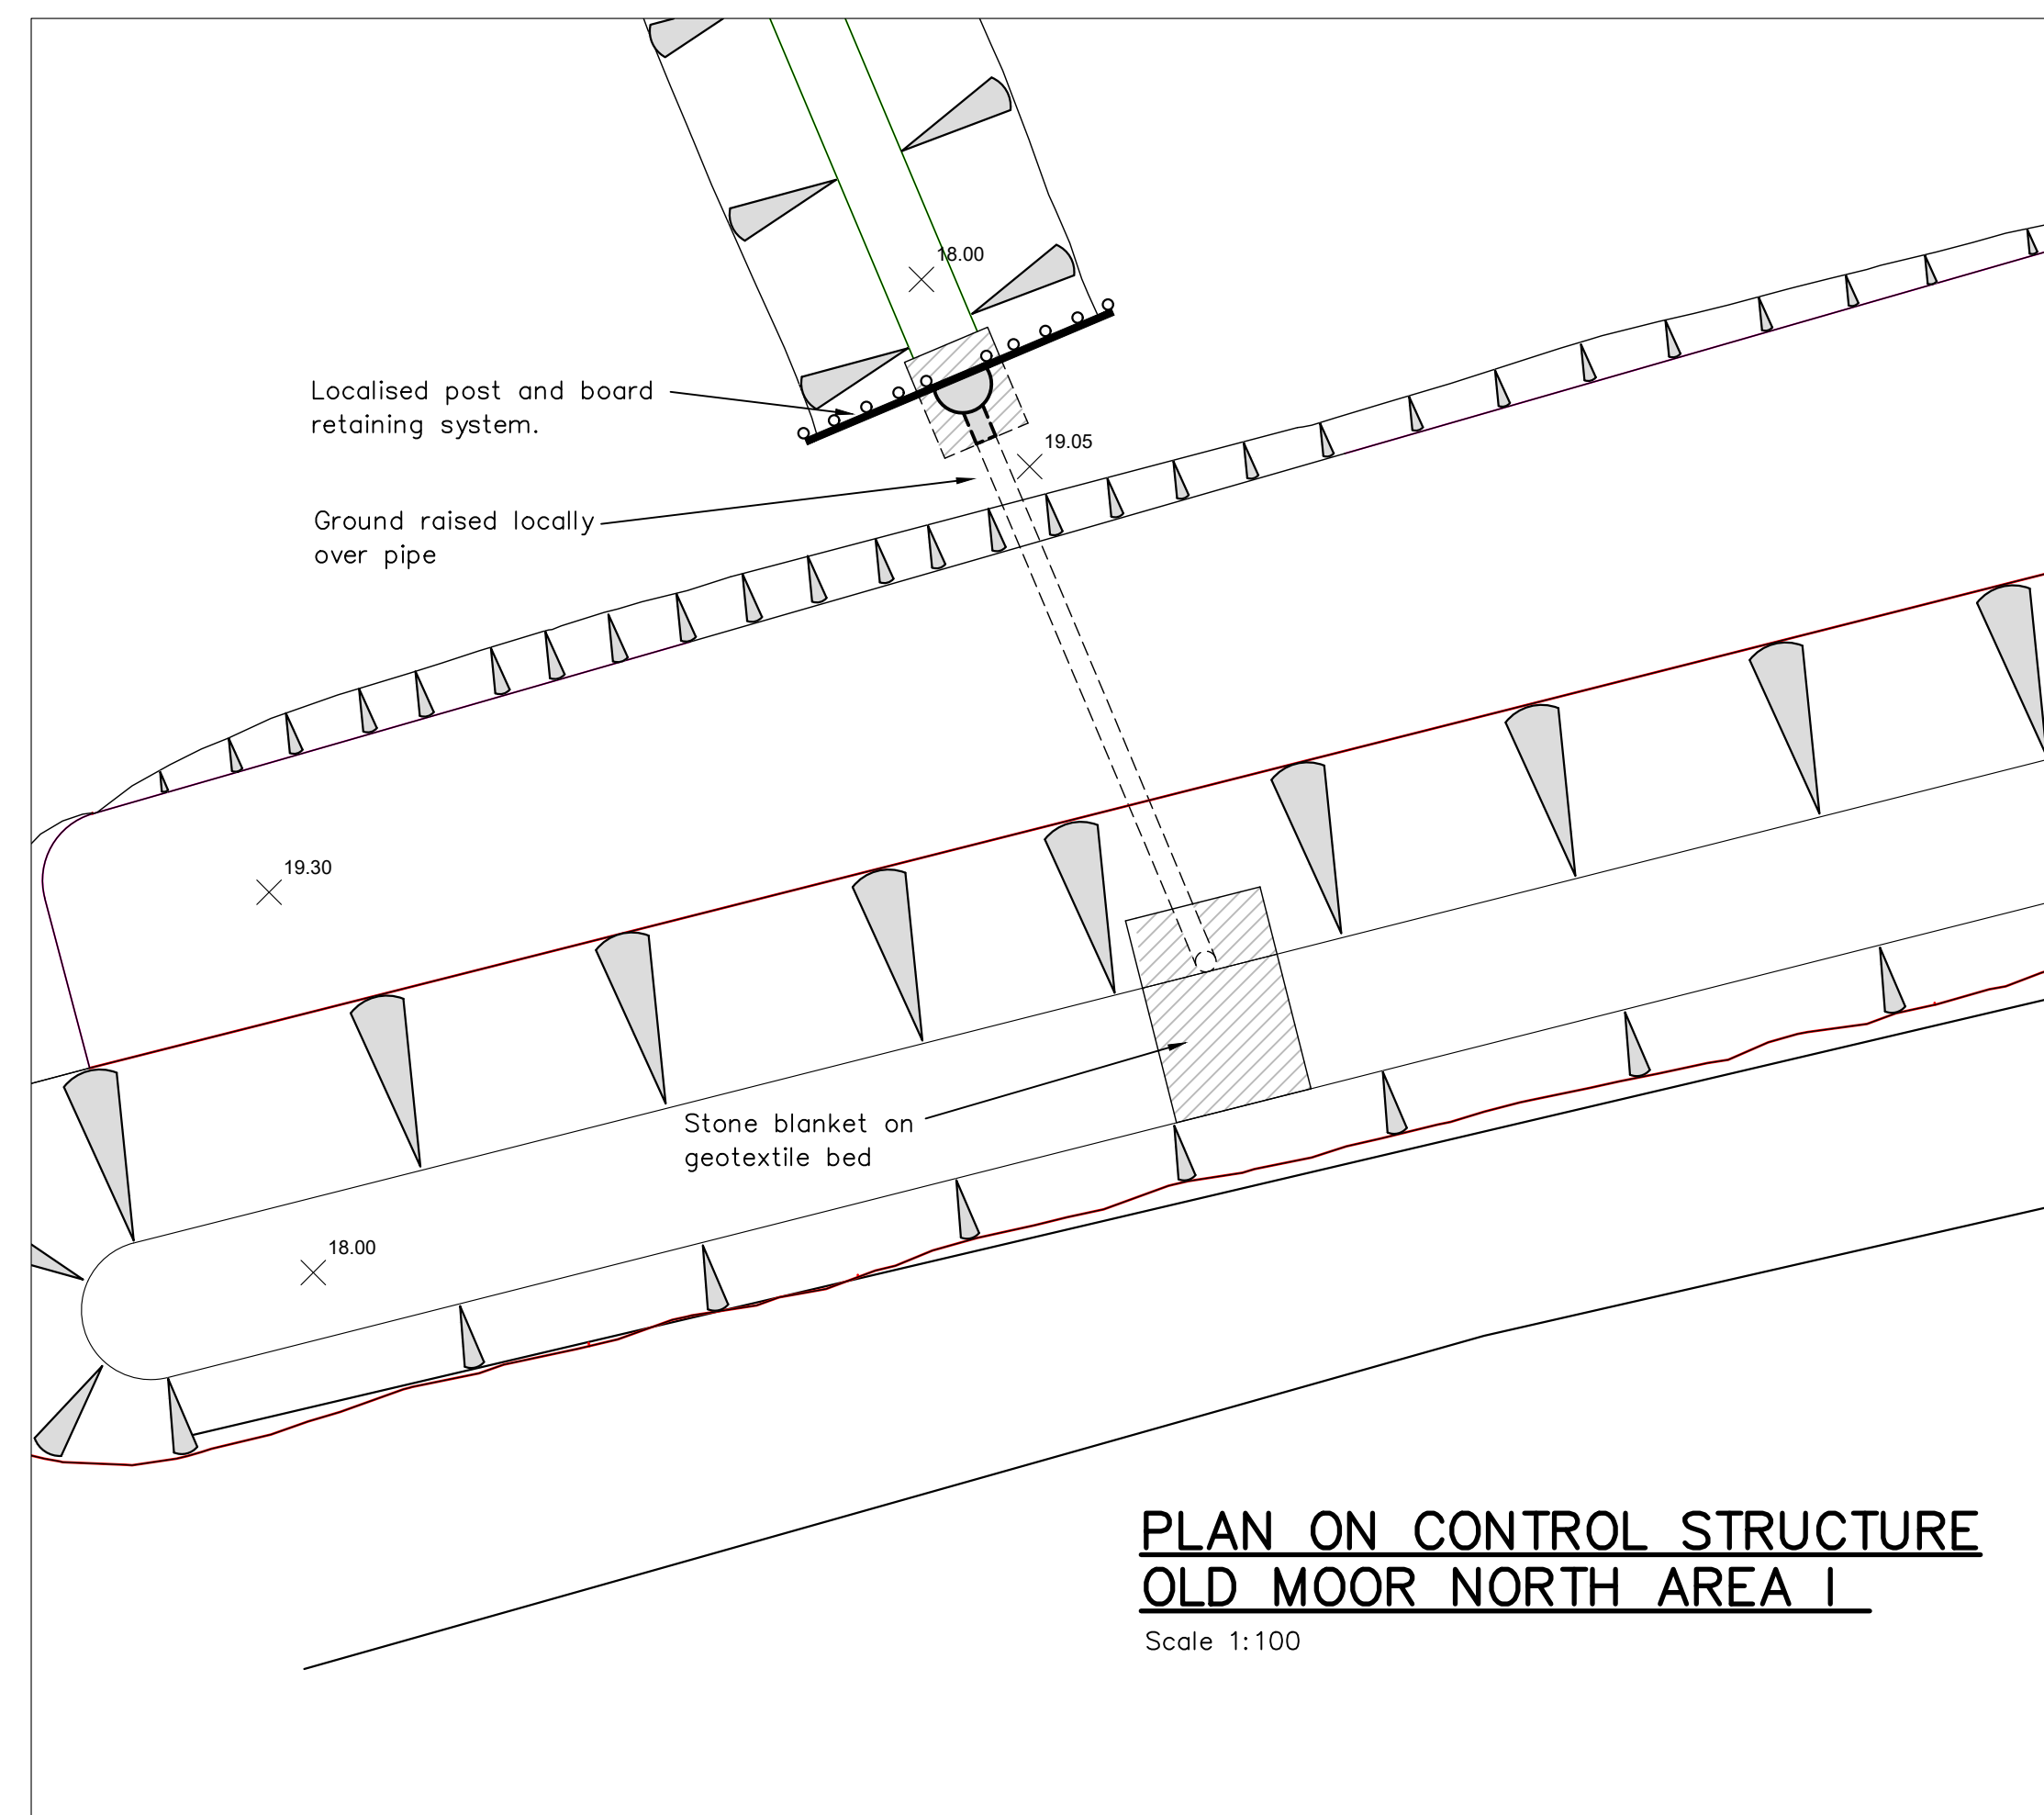


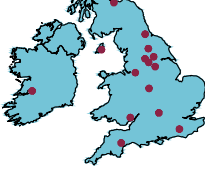

### General Notes

1. All dimensions shown are in metres unless otherwise stated and levels in metres to Ordnance Datum.
  2. Do not scale from this drawing. All dimensions must be checked/verified on site.
  3. The stone for incorporation into the revetment / stone blankets shall be a natural stone of suitable angular shape, dimension and weight. It shall be hard, durable and sound, free from laminations, weak cleavage planes, and undesirable weathering and shall be of such a character that it will not disintegrate or erode from the action of air, water, salts wetting and drying, freezing and thawing, or impact due to wave or water flow action. It shall also be capable of being handled and placed without undue fracture or damage.
  4. The nominal stone size D50 shall be 150mm with minimum stone size 130mm and a maximum rock size 280mm.
- The geotextile for incorporation into the works shall be Geofabrics HPS2, or suitable equivalent.
4. Timber for incorporation into the works to be pressure impregnated to HC4 treated standard.

| Re<br>v | Modifications | Date | Drawn | Desig<br>ned | Check<br>ed | Appro<br>ved |
|---------|---------------|------|-------|--------------|-------------|--------------|
|---------|---------------|------|-------|--------------|-------------|--------------|

|   |   |                                                                                       |
|---|---|---------------------------------------------------------------------------------------|
| <br><b>JBA</b><br>consulting                                                                                  | Second Avenue<br>ONCHAN<br>Isle of Man<br>IM3 4LT<br>British Isles   |  |
|   | <a href="http://www.jbaconsulting.com">www.jbaconsulting.com</a>   |                                                                                       |
|   | +44 (0)1624 695100<br>+44 (0)1624 620366<br><a href="mailto:info@jbaconsulting.com">info@jbaconsulting.com</a>                                                                       |                                                                                       |
|   | Offices at: Coleshill, Doncaster, Edinburgh, Exeter, Haywards Heath, Limerick, Newcastle upon Tyne, Onchan, Newport, Salfate, Skipton, Tadcaster, Thirsk, Wallingford and Warrington |                                                                                       |
| <hr/>   |   |                                                                                       |
| <div>for</div>   |   |                                                                                       |
| <div>R.S.P.B</div>   |   |                                                                                       |
| <div>Old Moor</div>   |   |                                                                                       |
| <div>Area I</div>   |   |                                                                                       |
| <div>Green Lane Circular Walk Drainage Details</div>   |   |                                                                                       |
| <hr/>   |   |                                                                                       |
| This document is the property of Jeremy Benn Associates Ltd. It shall not be reproduced in whole or in part, nor disclosed to a third party, without the permission of Jeremy Benn Associates Ltd. |   |                                                                                       |
| Scale:   | Drawn: Mark Harvey   | 08.11.18                                                                              |
| As shown @ A1   | Designed: Gregory Parkinson   | 08.11.18                                                                              |
|   | Checked:   |                                                                                       |
|   | Approved:   |                                                                                       |
| Digital File Name:   |   |                                                                                       |
| Drawing Number:   | Rev.:   | Sheet No.:                                                                            |
| 2018s0929-120   |   | 1 of 1                                                                                |
|   |   | Status:                                                                               |